
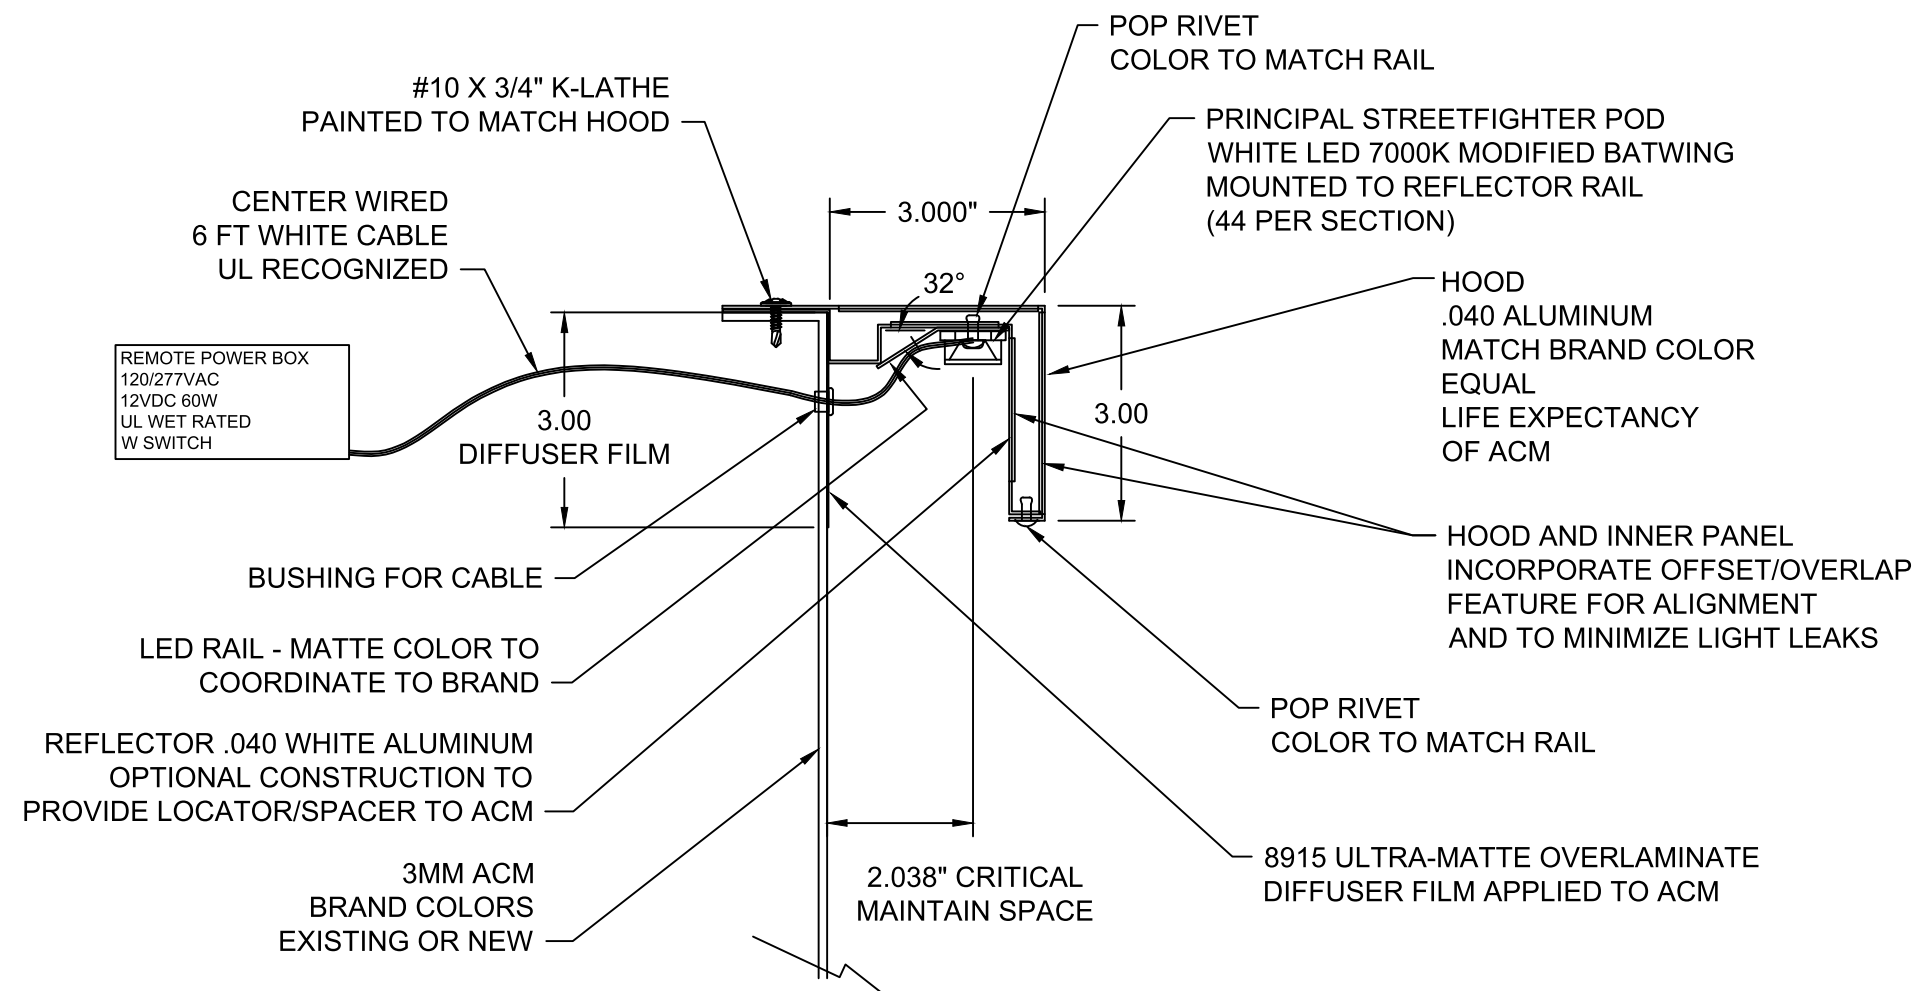


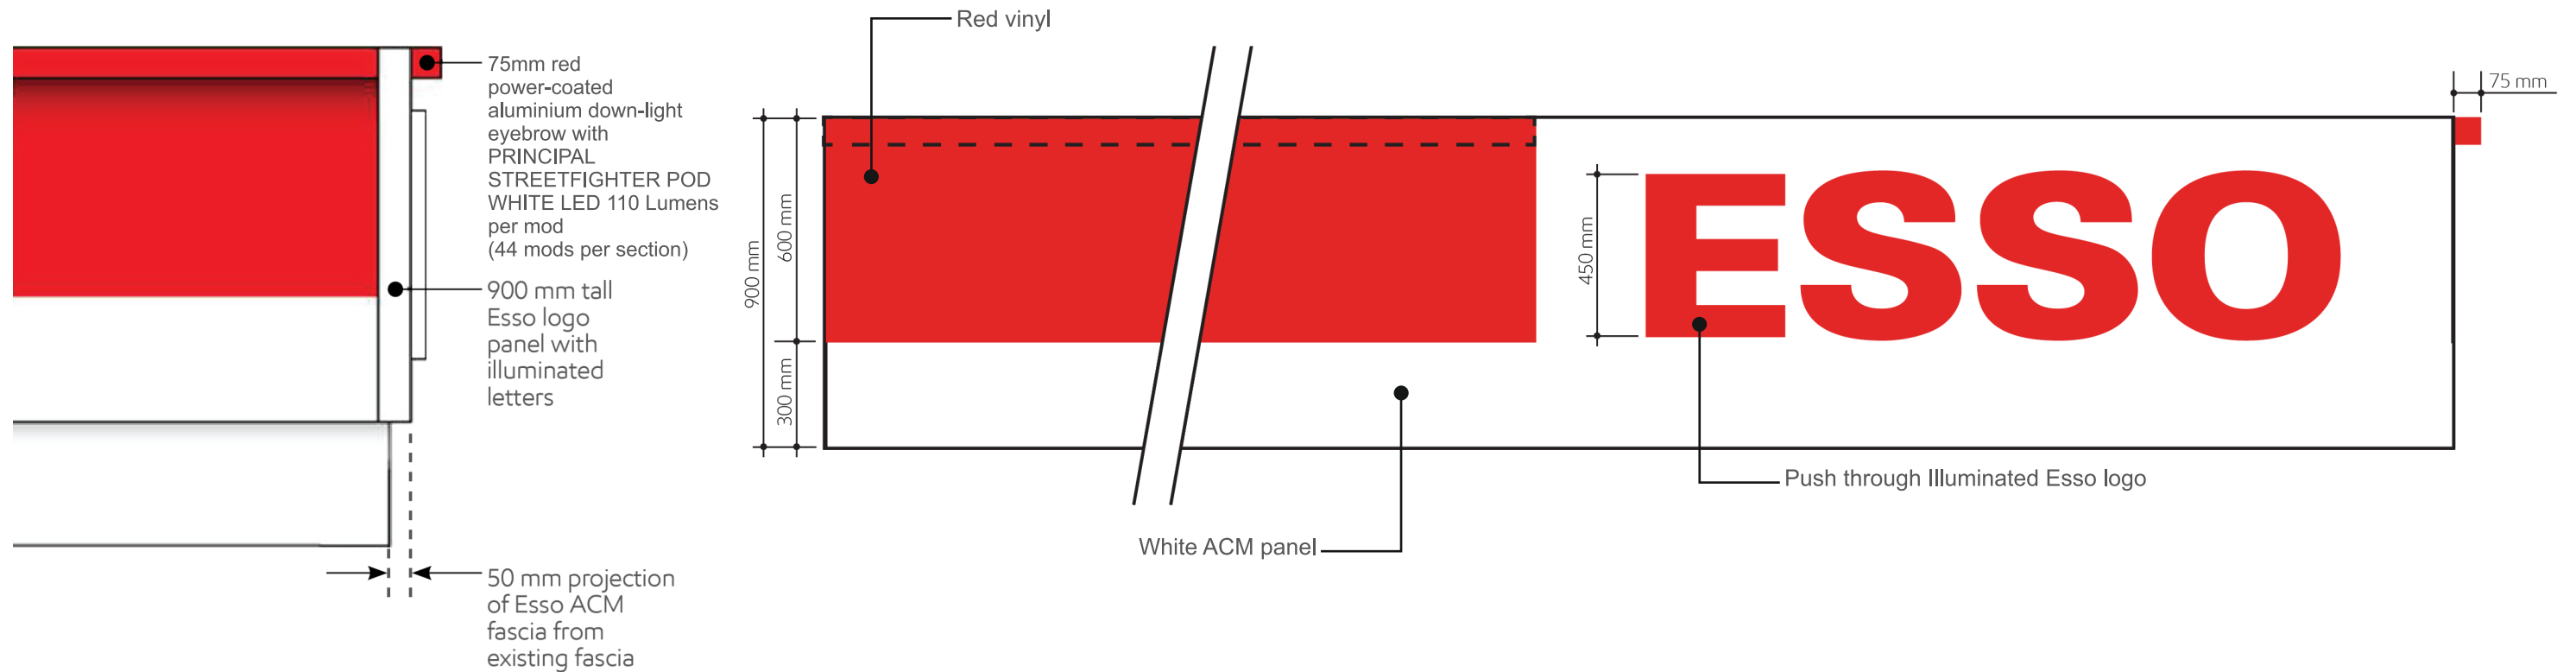

A	First Issue	
Rev	Description	
Client: TESCO CANOPIES		
Project: Esso planning validation		
Title: Esso Twyford road Canopy plan		
Drawn:	TO	Date: 08/10/2024
Page No:	4 of 4	Rev: A