


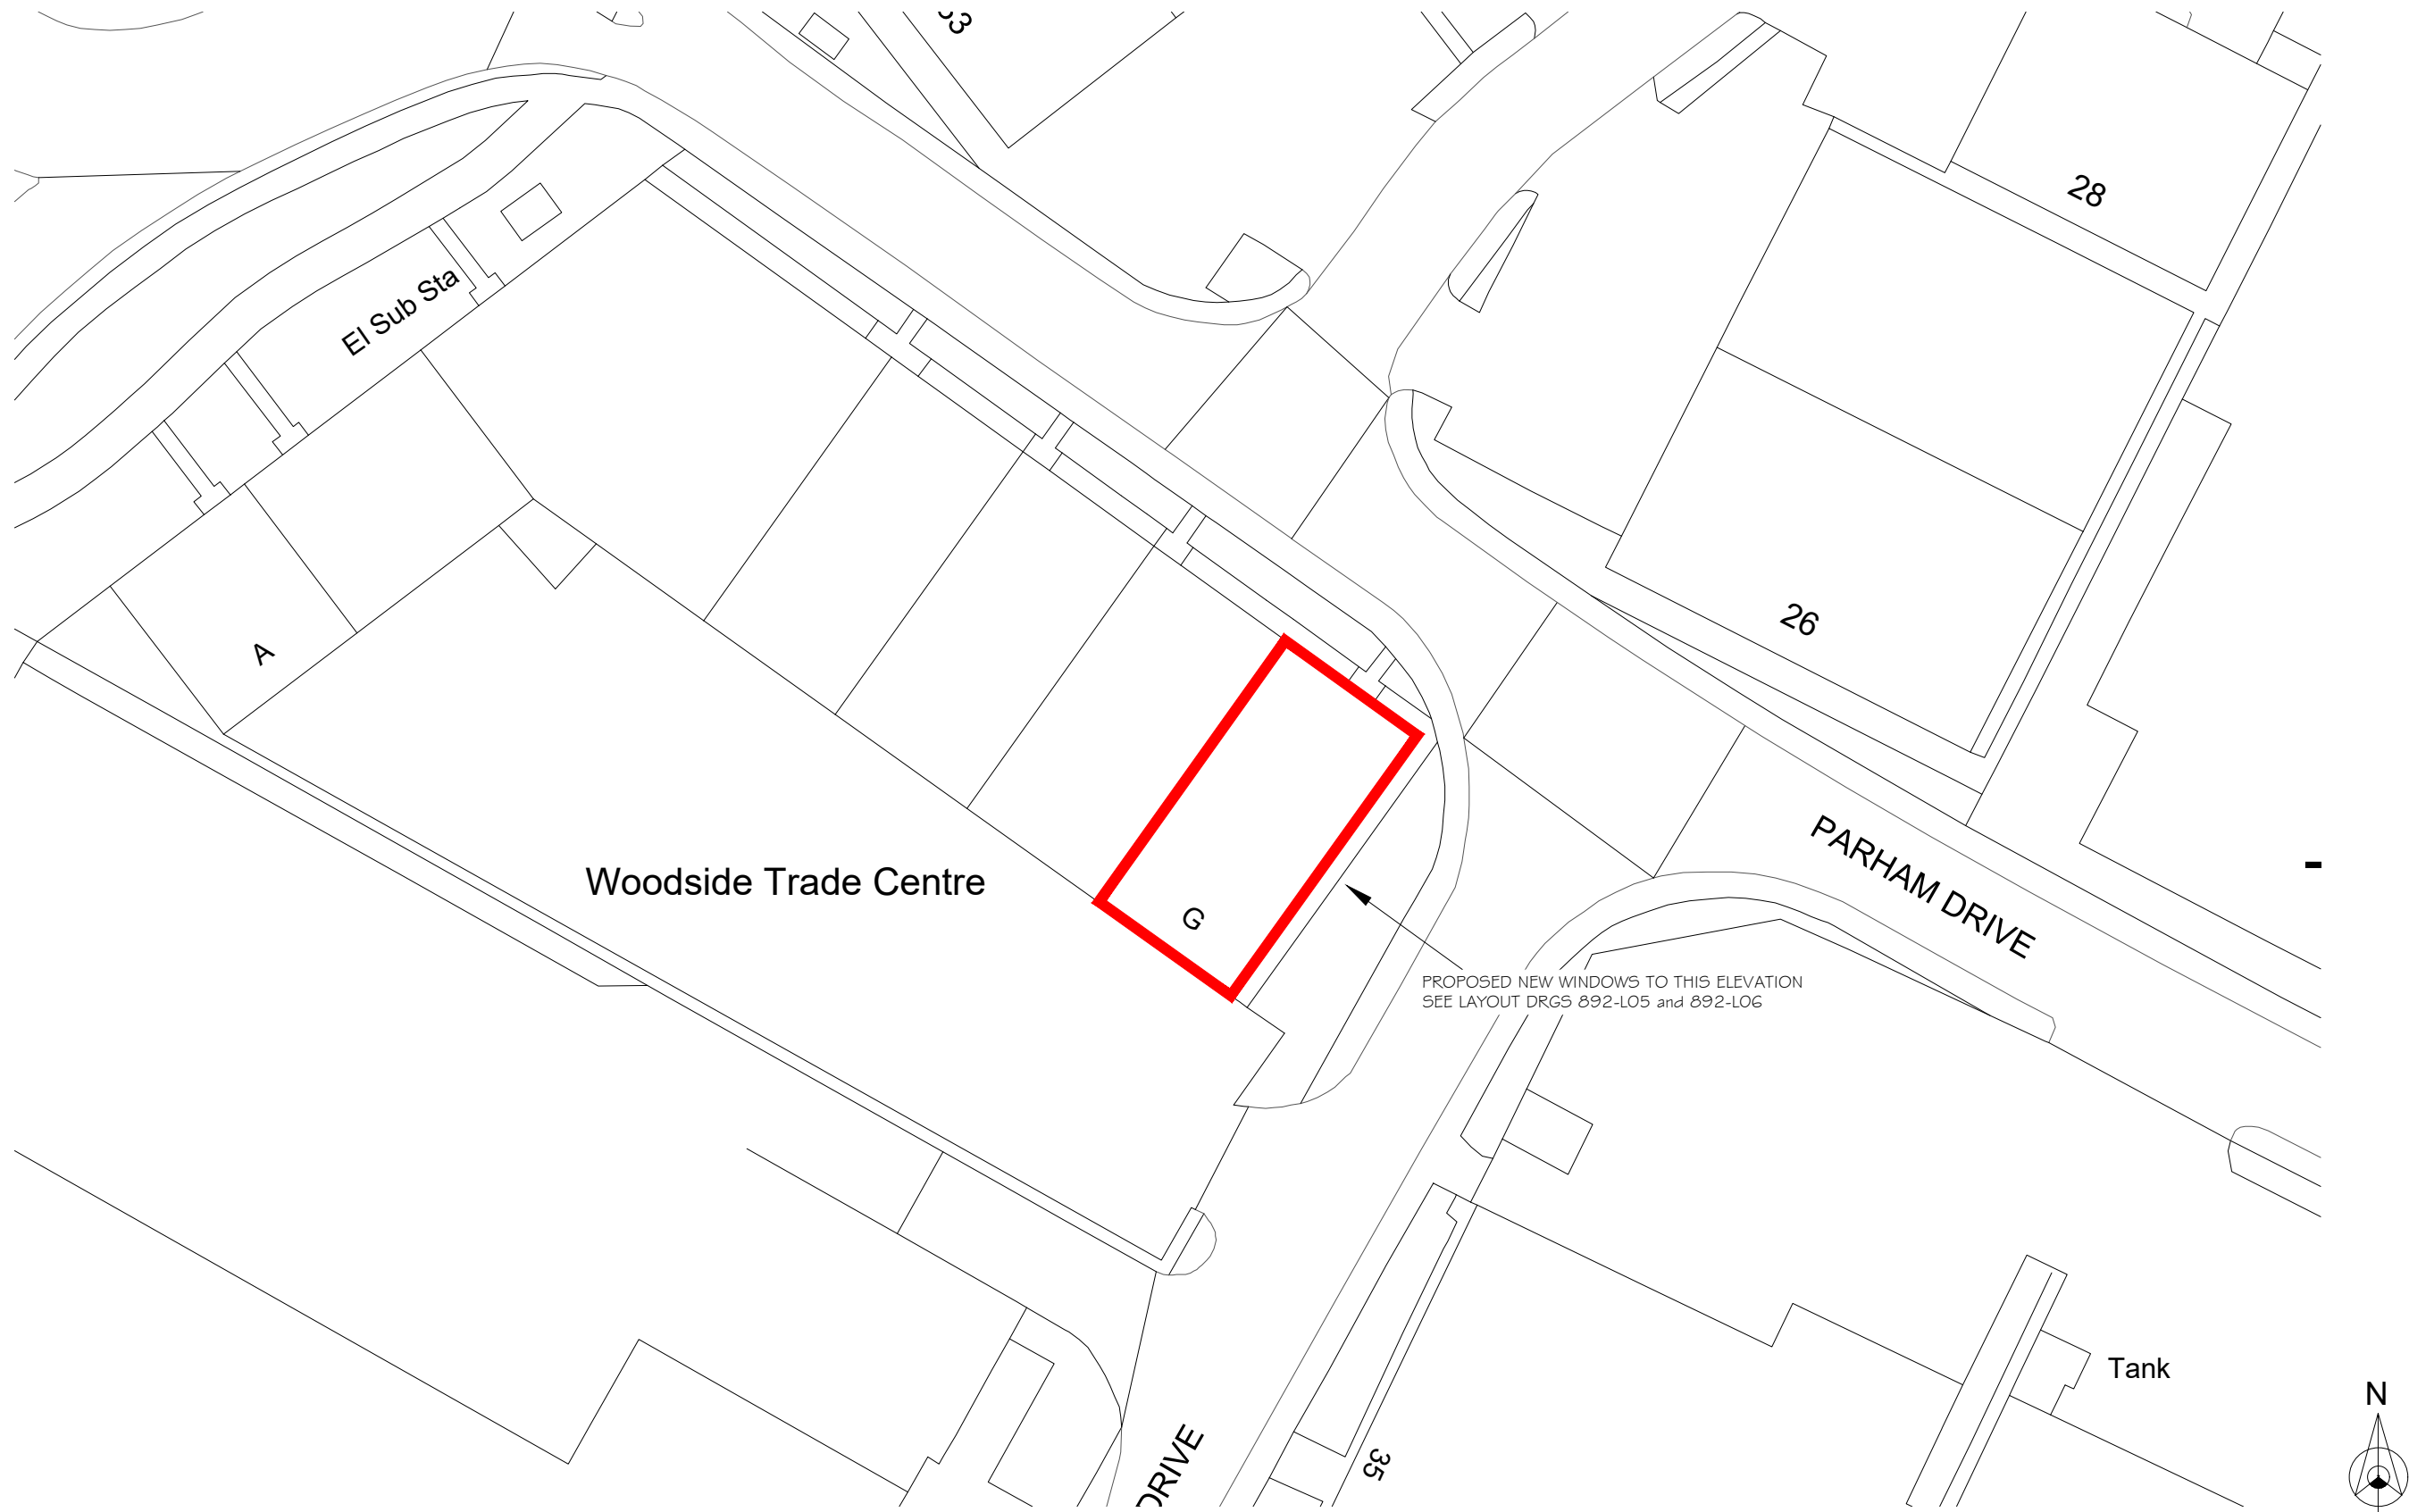

Produced on 25 October 2024 from the Ordnance Survey National Geographic Database and incorporating surveyed revision available at this date.
This map shows the area bounded by 444636 119616,444952 119616,444952 119932,444636 119932,444636 119616
Crown copyright and database rights 2024 OS 100054135. Supplied by copla ltd trading as UKPlanningMaps.com a licensed Ordnance Survey partner (OS 100054135).
Data licence expires 25 October 2025. Unique plan reference: v10f//1166616/1568088

0 5 10 15 20 25 m
SCALE 1:500

 KERSHAW Roofing, Cladding & Steelwork Tel/Fax: 02380 617001 www.kershawroofing.co.uk	PROJECT TITLE: KERSHAW OFFICE PARHAM DRIVE EASTLEIGH SO50 4NU	DRAWING TITLE: BLOCK PLAN	REVISIONS:	BY:	DRAWING DATE:	DRAWN BY:	DRAWING STATUS: FOR PLANNING		
			P1 - ISSUED FOR PLANNING - 28 OCT 2024	MM	OCT 2024	M MARSHALL			
			P2 - NEW PROPOSED WINDOW LOCATION NOTE ADDED - 05 DEC 2024	RB	Autocad generated drawing AutoCAD - 2024		 tel: 01489 589 454	DRAWING NUMBER: 892-L02	REVISION: P2
					SCALE @ A3: 1:500		Please do not scale drawing. If in doubt ask		