



REVISED WITH TREE PROTECTION

REAR GATE
ACCESS

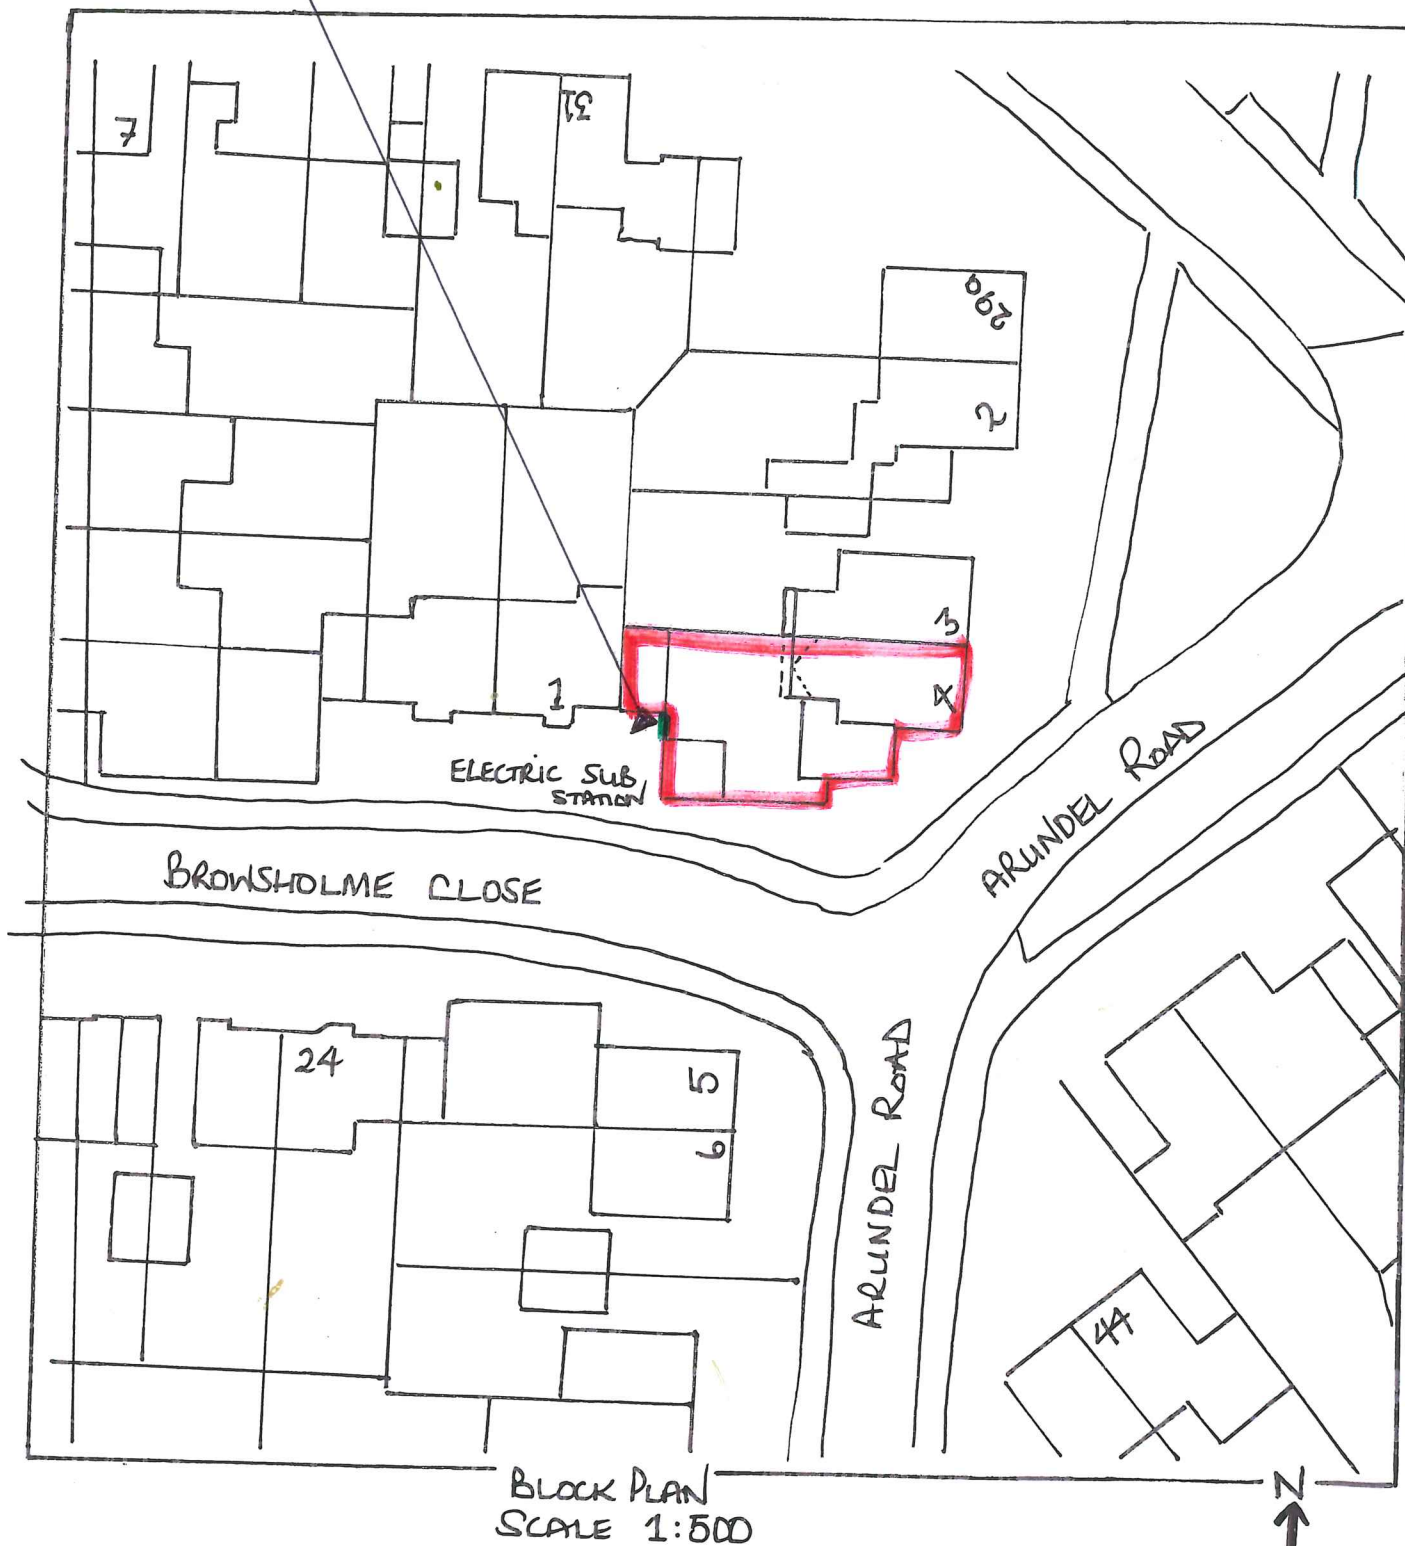

BLOCK PLAN
SCALE 1:500

--- CURRENT CONSERVATORY
— PROPOSED NEW EXTENSION ON
EXISTING CONSERVATORY FOOTPRINT.

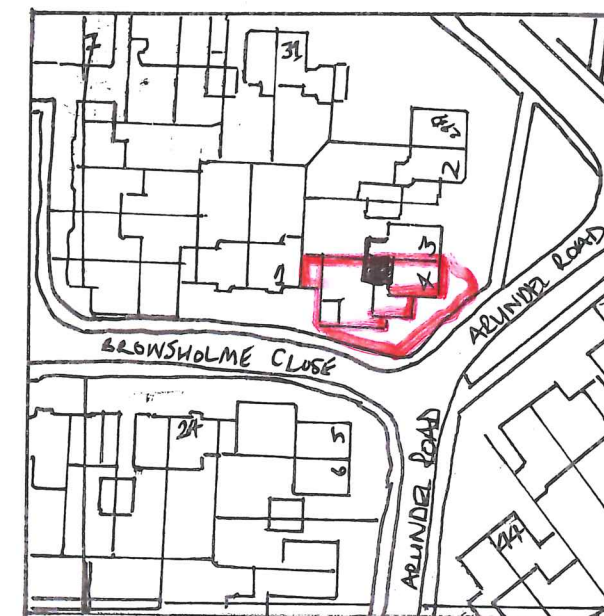

LOCATION PLAN
SCALE 1:1250



Gorilla (UK) Ltd
c/o 379 Fair Oak Road
Fair Oak
Eastleigh
Hampshire
SO50 7AB
Telephone : 07590 473838

**Proposed Extension
replacing the Conservatory.**

Client Details:
Mr and Mrs Frampton
4 Arundel Road
Boyatt Wood
Eastleigh
Hampshire SO50 4PQ

Scale: 1:500 1:1250	Drawing Ref: Fram0623-e	Date: June 2023
---------------------------	----------------------------	--------------------

These drawings remain the property
of **Gorilla (UK) Ltd** and under no
circumstances should they be
Replicated, copied in part or in full.
Please do not scale from drawings
as they are NOT exact
due to copying procedure and to
use the dimensions stated.