




A740

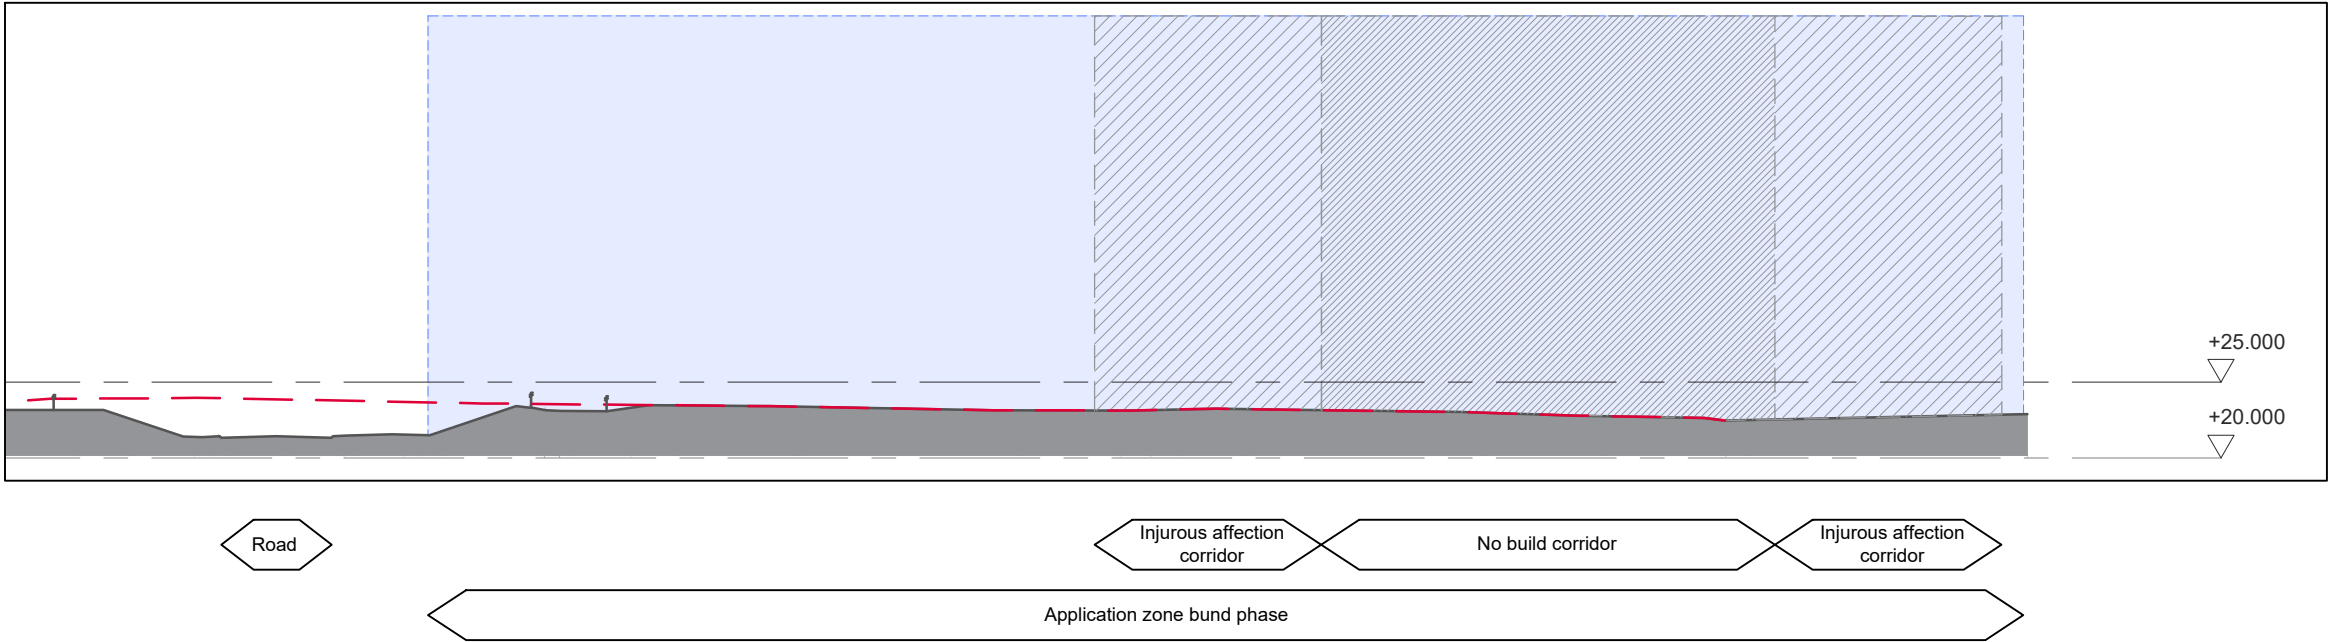

A900

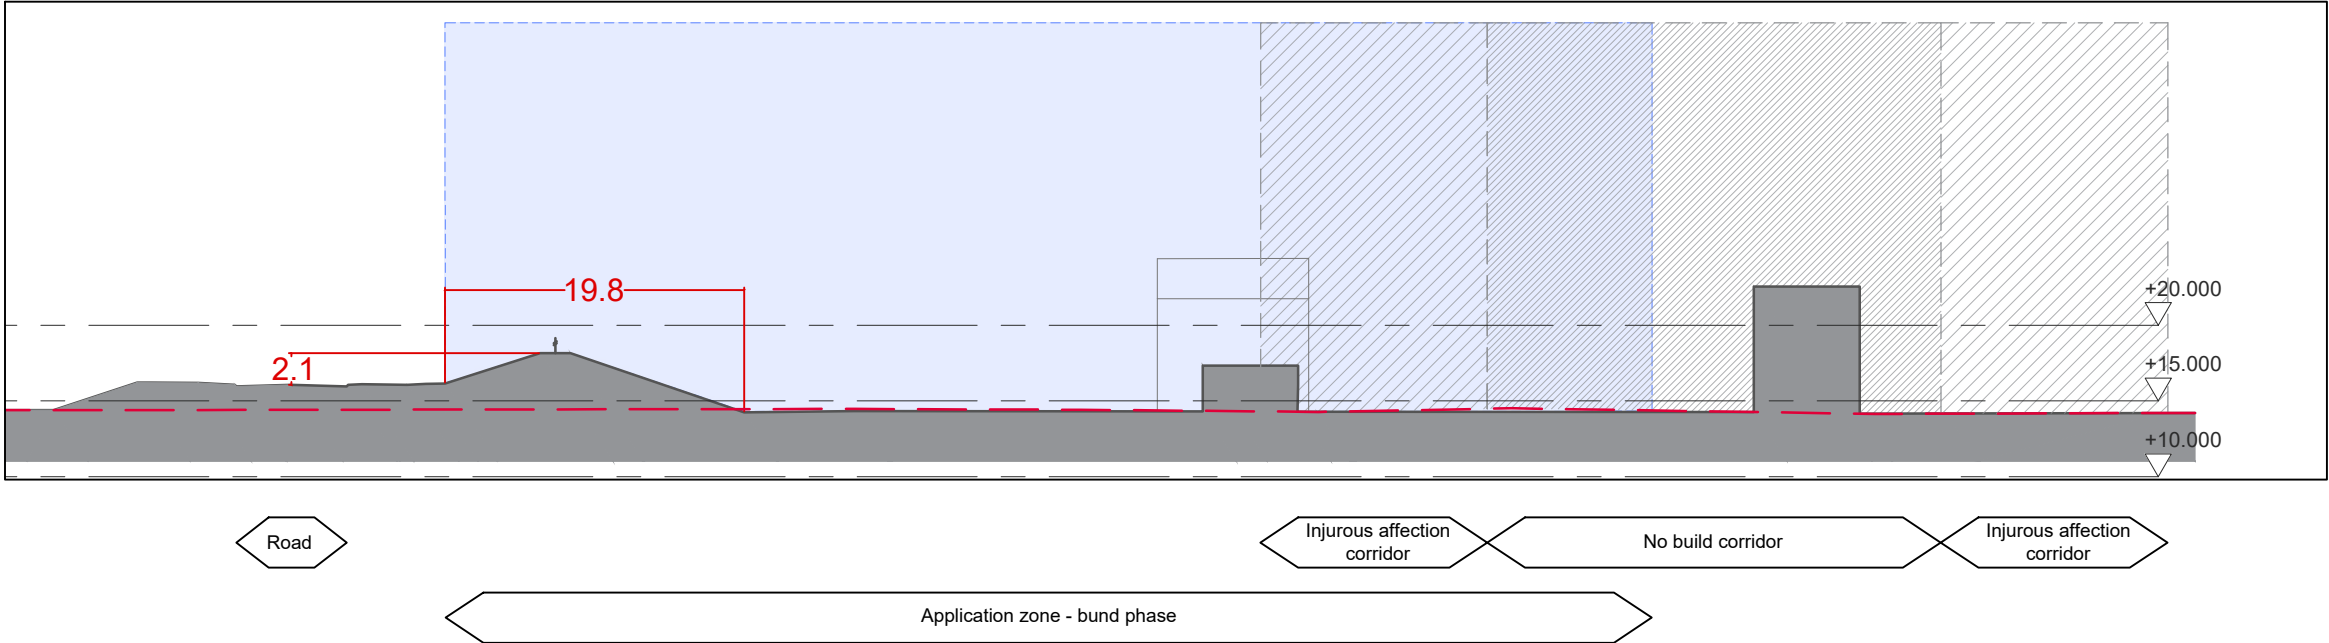

A1020

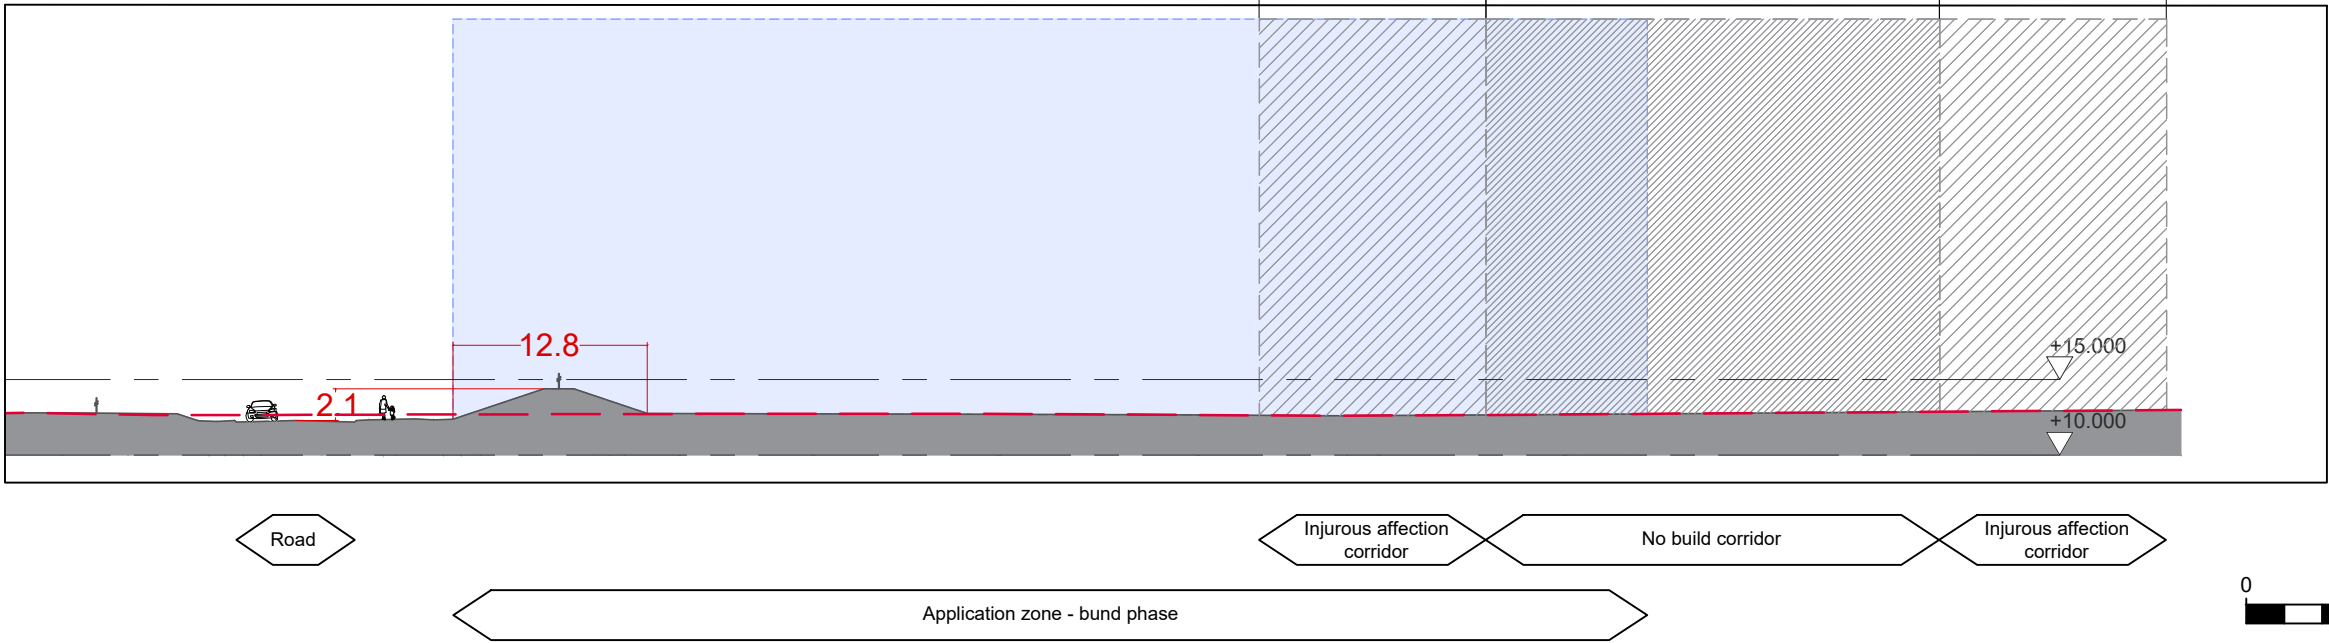


General Notes

1. This drawing is © copyright Hampshire County Council 2019. No unauthorised reproduction of any kind is permitted.
2. No dimensions to be scaled from this drawing. Verify all dimensions prior to construction. Immediately report any discrepancies on the document to the Architect/Contract Administrator. This document shall be read in conjunction with associated models, specifications and related consultant's documents.
3. Drawing to be read with all relevant Architectural, Interiors, Structural, M&E, Drainage/Public Health, Landscape, Civils and Interiors drawings and specifications.
4. This map is reproduced from Ordnance Survey material with the permission of Ordnance Survey on behalf of the controller of Her Majesty's Stationary Office © Crown copyright. Unauthorised reproduction infringes Crown Copyright & may lead to prosecution or civil proceedings (100019180) 2019.

Hampshire County Council

Notes:

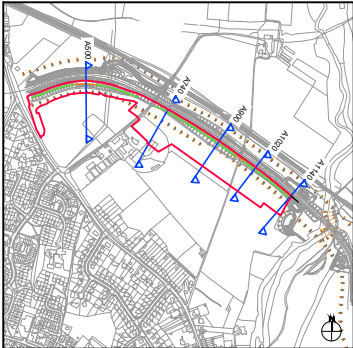

KEY

- Existing ground level
- Easement
- Section through noise bund
- Levels
- 1m fence
- Application boundary - acoustic bund

P7	Red line revised to show contractors' parking and compound	09/12/24	EM	MB
P6	Revised to show topsoil storage area included in bund application boundary	04/11/24	EM	MB
P5	Revised to show amended bund application boundary	18/10/24	EM	MB
P4	Revised to show amended bund application boundary	18/09/24	EM	MB
P3	Amended for Planning Application	26/07/24	EM	MB
P2	Amended to show revised section through noise bund	07/11/23	EM	MB
P1	For information	23/06/21	EM	RB

Rev Description Date By Chkd

HCC Hampshire 2050
The Castle
Winchester SO23 8UL
tel: (01962) 847801

Hampshire County Council

PROJECT NAME
Botley Fields

SHEET NAME
2m bund with 1m fence - sections - page 1 of 2
Proposed
For planning

SCALE
1:500 @ A3

DRAWING No.
project code - originator - volume - level - type - role - number version
P09623-HCC-V1-00-M2-T-0039 P7 .00

SUITABILITY
code description

A2 APPROVED FOR PLANNING STAGE