




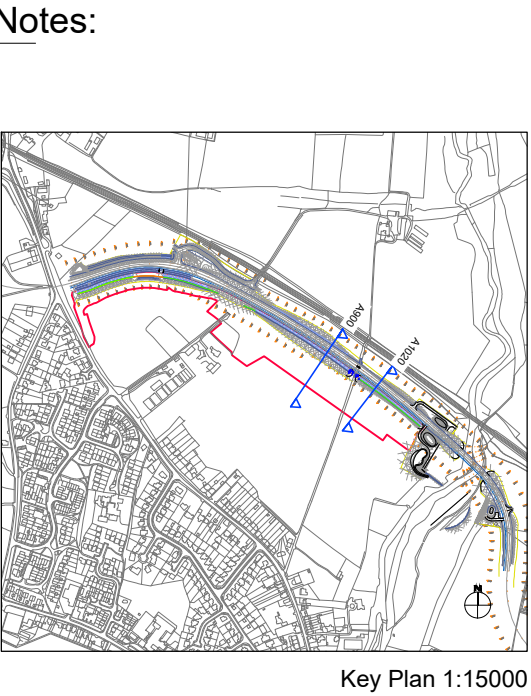

Key Plan 1:15000

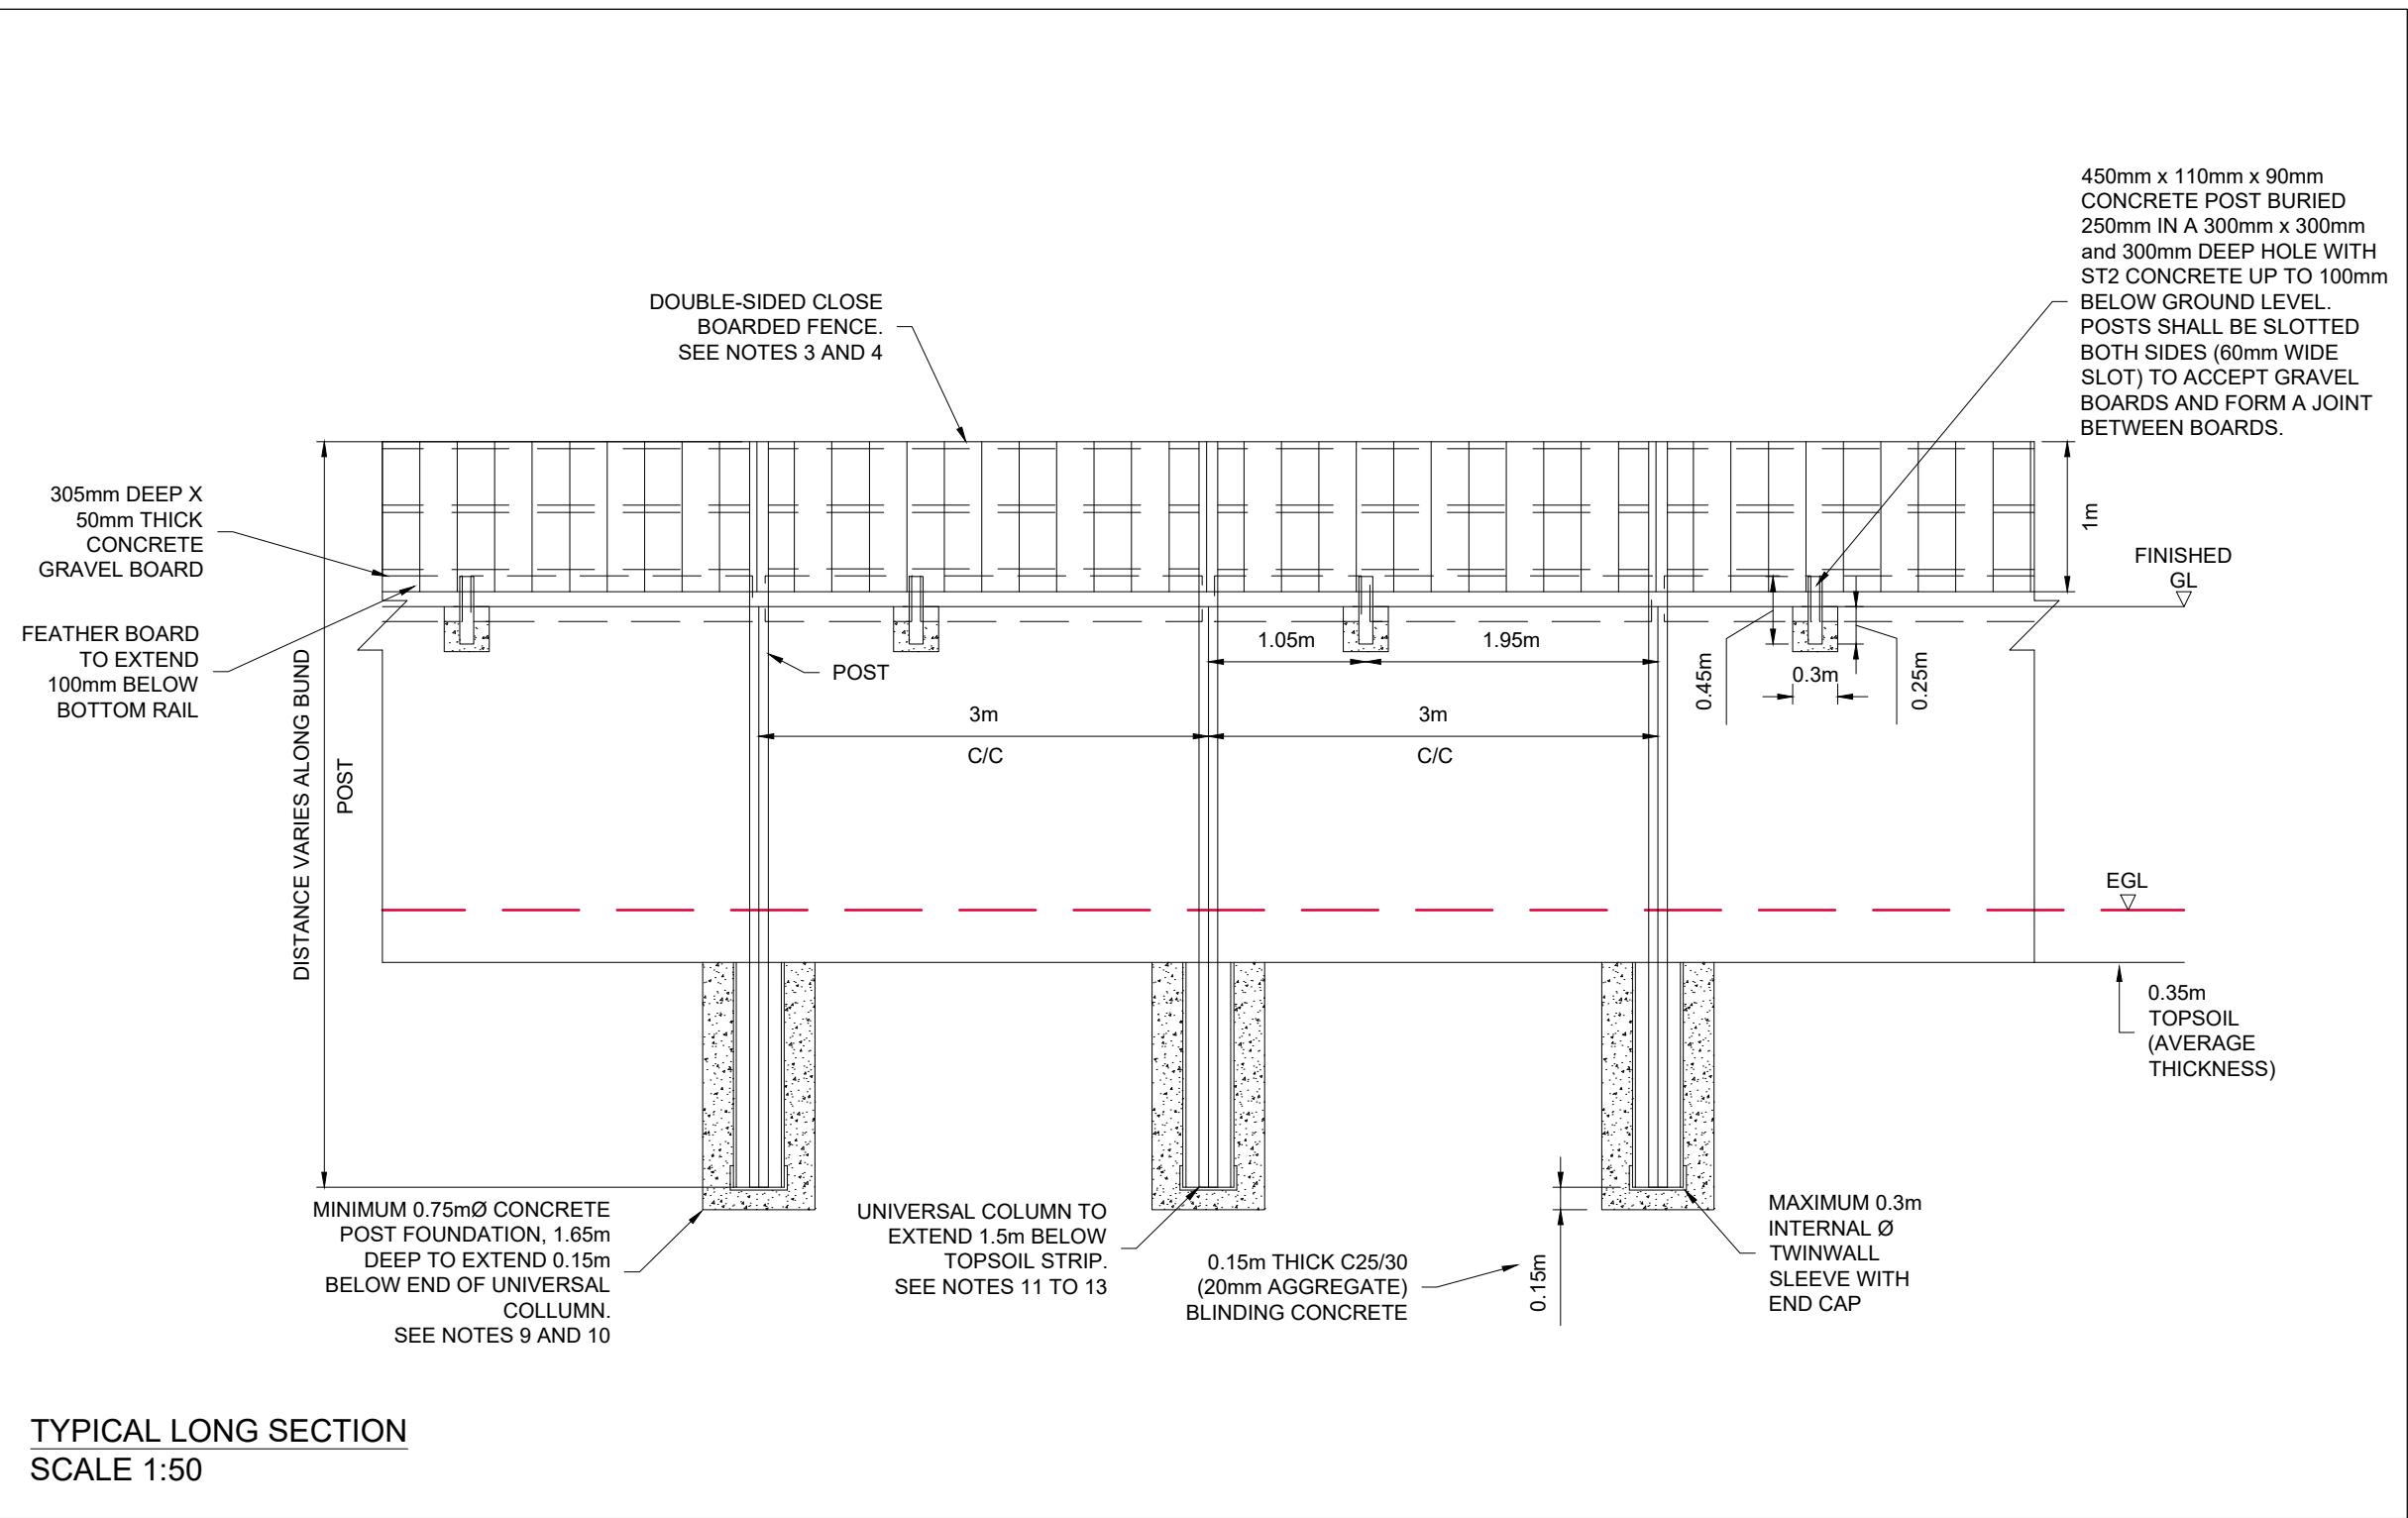

TYPICAL LONG SECTION
SCALE 1:50

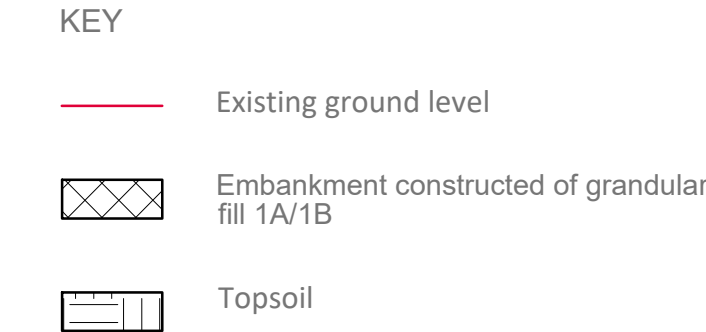

P4	Red line amended to include contractor's parking and compound	09/12/24	EM	MB
P3	Revised to show topsoil storage area included in bund application boundary	05/11/24	EM	MB
P2	Revised to show amended bund application boundary	18/10/24	EM	MB
P1	FOR PLANNING PURPOSES	01/10/24	EM	MB

HCC Hampshire 2050
The Castle
Winchester SO23 8UL
tel: (01962) 847801

PROJECT NAME
Botley Fields

SHEET NAME
Noise bund on fence - Details
Proposed
For planning purposes only

SCALE	DRAWN	CHKD	APRV
Varies @ A1	EM	MB	XXX

DRAWING No.
project code - originator - volume - level - type - role - number

P09263-HCC-BF -00-DR-T-0068 P4 00

SUITABILITY	
code	description

S2 SUITABLE FOR INFORMATION