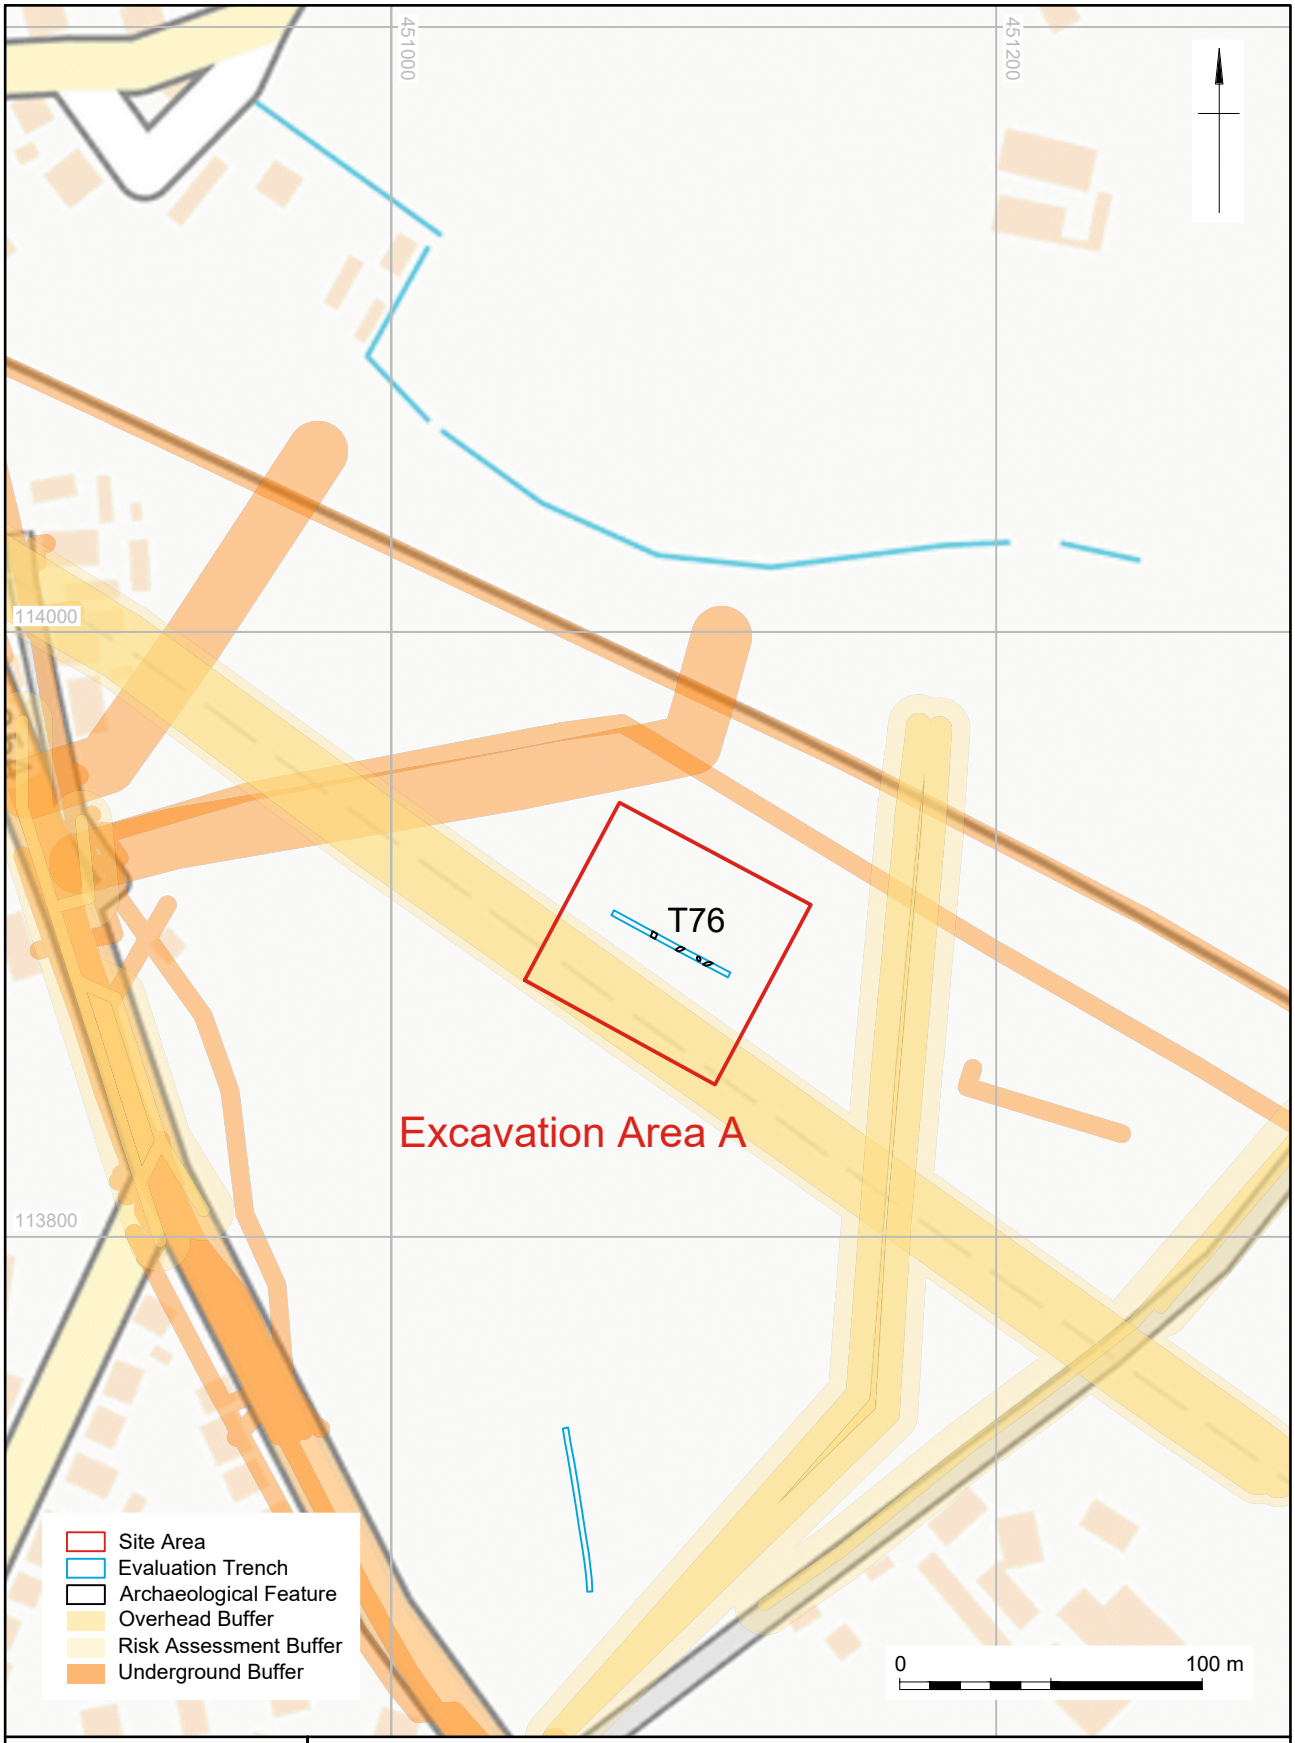

Coordinate system: OSGB36 National Grid
Contains Ordnance Survey data © Crown Copyright and database right 2022.
Utility routes have been digitised from plans obtained from the asset owners and geophysical survey and data provided by the client.
This material is for client report only © Wessex Archaeology. No unauthorised reproduction.

Date:	12/01/2022	Revision number:	0
Scale:	1:2500 at A4	Created by:	EW
Path:	X:\PROJECTS\233414\Geomatics\Setup		

Excavation area A

Figure 2