


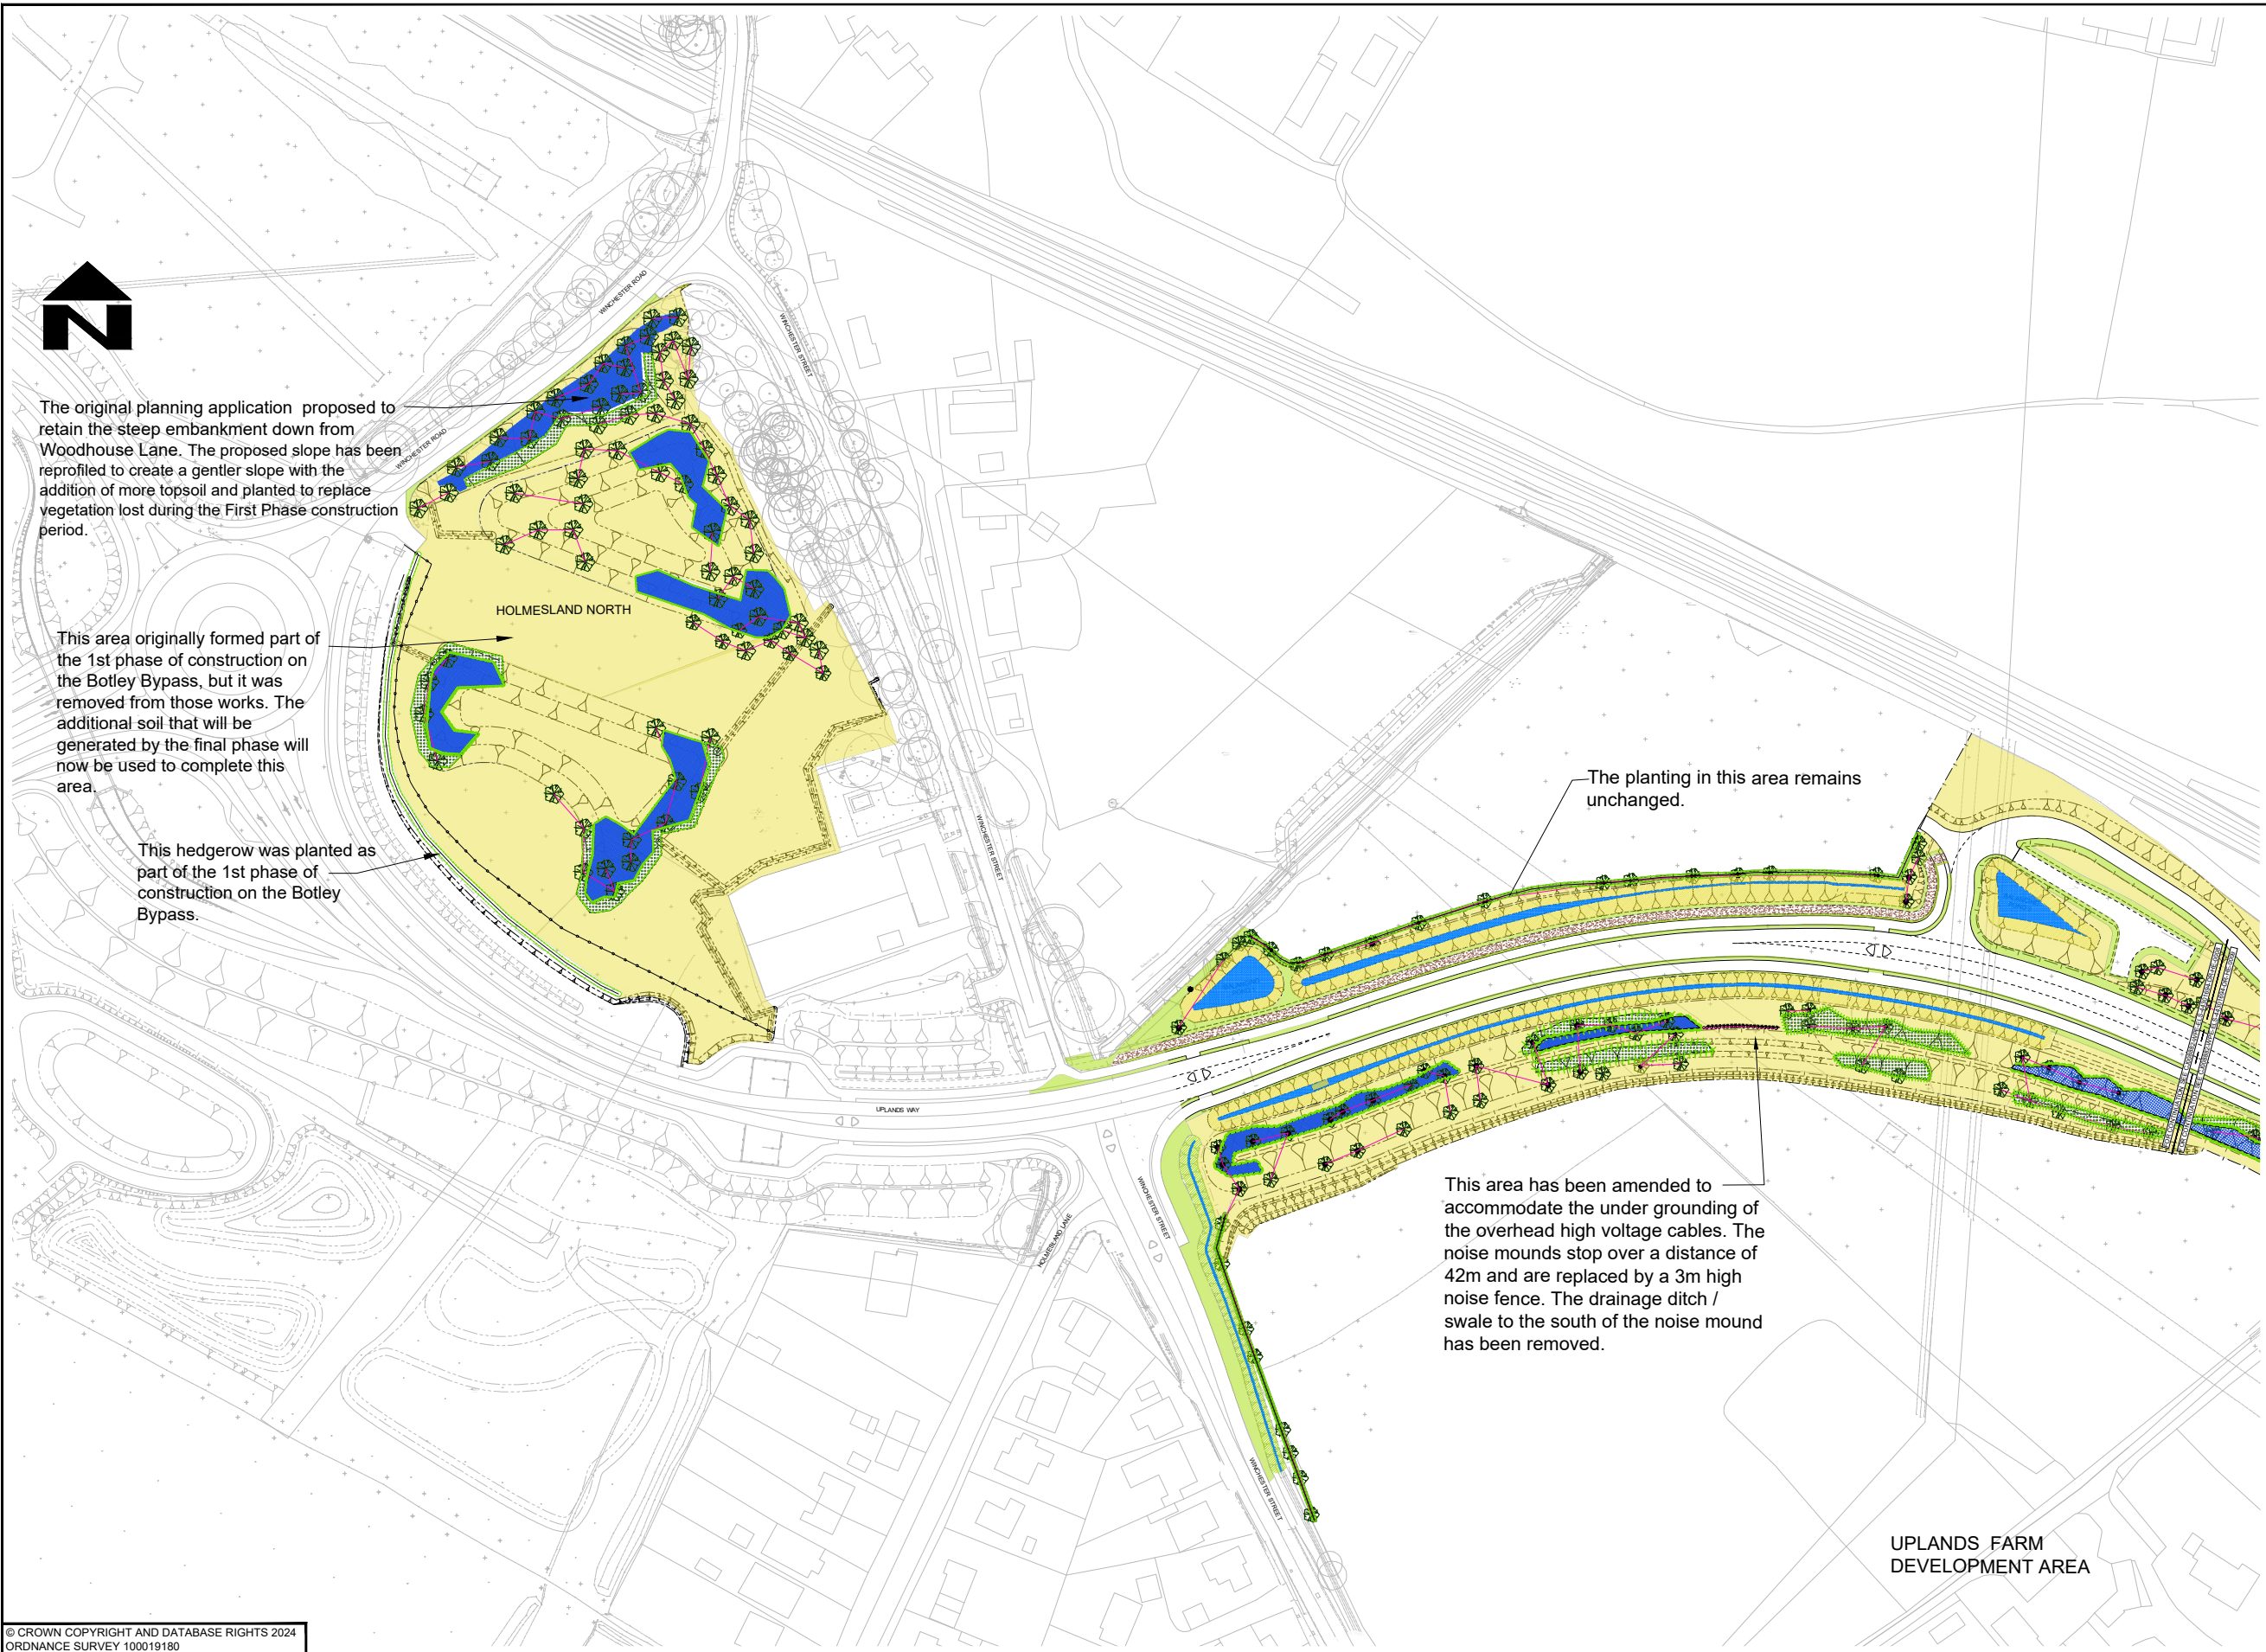

- NOTES**
- DO NOT SCALE FROM THIS DRAWING
 - ALL DIMENSIONS IN METRES UNLESS OTHERWISE STATED
 - PARTS OF THIS DRAWING SHOULD BE SHOWN IN COLOUR. IF THIS NOTE IS NOT RED REPRINT A COLOURED COPY.
 - THIS DRAWING IS TO BE READ IN CONJUNCTION WITH THE LANDSCAPE AND ECOLOGICAL PLAN AND DRAWING NUMBERS CJ008882-LAN-ELS-44301694-DR-HE-0001-0007
- KEY**
- EXISTING YOUNG HEDGEROW
 - PROPOSED TREES
 - PROPOSED TREES IN RIVER VALLEY, EXACT LOCATION TO BE AGREED AFTER COMPLETION OF THE WORKS
 - NATIVE TREE AND SHRUB PLANTING AT CENTRES SHOWN ON DRAWING
 - NATIVE SHRUB PLANTING AT CENTRES ON PLAN
 - NATIVE HEDGEROW PLANTING @ 4 PER LIN M
 - MEADOW MIX (CLAY) GRASSLAND EM4
 - WETLAND GRASS SEED MIX EM8
 - NATURAL REGENERATION OF HAMBLE VALLEY TOPSOIL
 - VERGE GRASSLAND MIX
 - SWALES, DITCHES & WATER STORAGE PONDS
 - LOCATION OF HEDGEROWS AS SHOWN IN THE PLANNING DRAWINGS AND NOW REMOVED
 - TREE PROTECTION FENCE AS SHOWN ON ARBORICULTURAL PLANS
 - HORSE TRACK

© CROWN COPYRIGHT AND DATABASE RIGHTS 2024
ORDNANCE SURVEY 100019180


										CLIENT					CONSULTANT					HORIZONTAL SCALE @ A1 NTS		SCHEME		DRAWING TITLE				
										HAMPSHIRE COUNTY COUNCIL UNIVERSAL SERVICES DIRECTORATE TRANSPORT IMPLEMENTATION					 Hampshire County Council Engineering Services TIM LAWTON BEng CEng FICE FCIHT : ASSISTANT DIRECTOR OF UNIVERSAL SERVICES					VERTICAL SCALE @ A1 N/A		BOTLEY BYPASS PH 3		OUTLINE LANDSCAPE PLAN FOR LEMP				
															SHEET NUMBER 1 OF 4		JOB No. CJ00XXXX.01		HCC CAD PLOT: 25/11/2024 13:18:05									
															CJ008882 - LAN - ELS - 44301694 - DR - LS - 0008										SUIT S2		REV P01	

STATUS OF DRAWING AT SUITABILITY: RED BACKGROUND - WORK IN PROGRESS, AMBER BACKGROUND - SHARED NON-CONTRACTUAL, GREEN BACKGROUND - EARLY PUBLISH & PUBLISHED CONTRACTUAL



- NOTES**
- DO NOT SCALE FROM THIS DRAWING
 - ALL DIMENSIONS IN METRES UNLESS OTHERWISE STATED
 - PARTS OF THIS DRAWING SHOULD BE SHOWN IN **COLOUR**. IF THIS NOTE IS NOT **RED** REPRINT A COLOURED COPY.
 - THIS DRAWING IS TO BE READ IN CONJUNCTION WITH THE LANDSCAPE AND ECOLOGICAL PLAN AND DRAWING NUMBERS
CJ008882-LAN-ELS-44301694-DR-HE-0001-0007

- KEY**
- EXISTING YOUNG HEDGEROW
 - PROPOSED TREES
 - PROPOSED TREES IN RIVER VALLEY, EXACT LOCATION TO BE AGREED AFTER COMPLETION OF THE WORKS
 - NATIVE TREE AND SHRUB PLANTING AT CENTRES SHOWN ON DRAWING
 - NATIVE SHRUB PLANTING AT CENTRES ON PLAN
 - NATIVE HEDGEROW PLANTING @ 4 PER LIN M
 - MEADOW MIX (CLAY) GRASSLAND EM4
 - WETLAND GRASS SEED MIX EM8
 - NATURAL REGENERATION OF HAMBLE VALLEY TOPSOIL
 - VERGE GRASSLAND MIX
 - SWALES, DITCHES & WATER STORAGE PONDS
 - LOCATION OF HEDGEROWS AS SHOWN IN THE PLANNING DRAWINGS AND NOW REMOVED
 - TREE PROTECTION FENCE AS SHOWN ON ARBORICULTURAL PLANS
 - HORSE TRACK

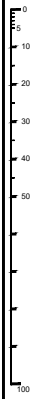

© CROWN COPYRIGHT AND DATABASE RIGHTS 2024
ORDNANCE SURVEY 100019180

SUIT	REV	WORK IN PROGRESS ISSUE AND DESCRIPTION OF AMENDMENTS	DATE	DESIGNER	CAD	CHKD	APPD
S2	P01	FIT FOR INFORMATION	25.11.2024	AL	AL	CW	CW

CLIENT


HAMPSHIRE COUNTY COUNCIL
UNIVERSAL SERVICES DIRECTORATE
TRANSPORT IMPLEMENTATION

CONSULTANT

 **Hampshire**
County Council
Engineering Services

TIM LAWTON BEng CEng FICE FCIHT : ASSISTANT DIRECTOR OF UNIVERSAL SERVICES

HORIZONTAL SCALE @ A1 NTS	SCHEME BOTLEY BYPASS PH 3	DRAWING TITLE OUTLINE LANDSCAPE PLAN FOR LEMP
VERTICAL SCALE @ A1 N/A		
SHEET NUMBER 2 OF 4		
JOB No. C.J00XXXX.01		HCC CAD PLOT: 25/11/2024 13:14:10
CJ008882 - LAN - ELS -44301694-DR-LS -0009		SUIT S2 REV P01

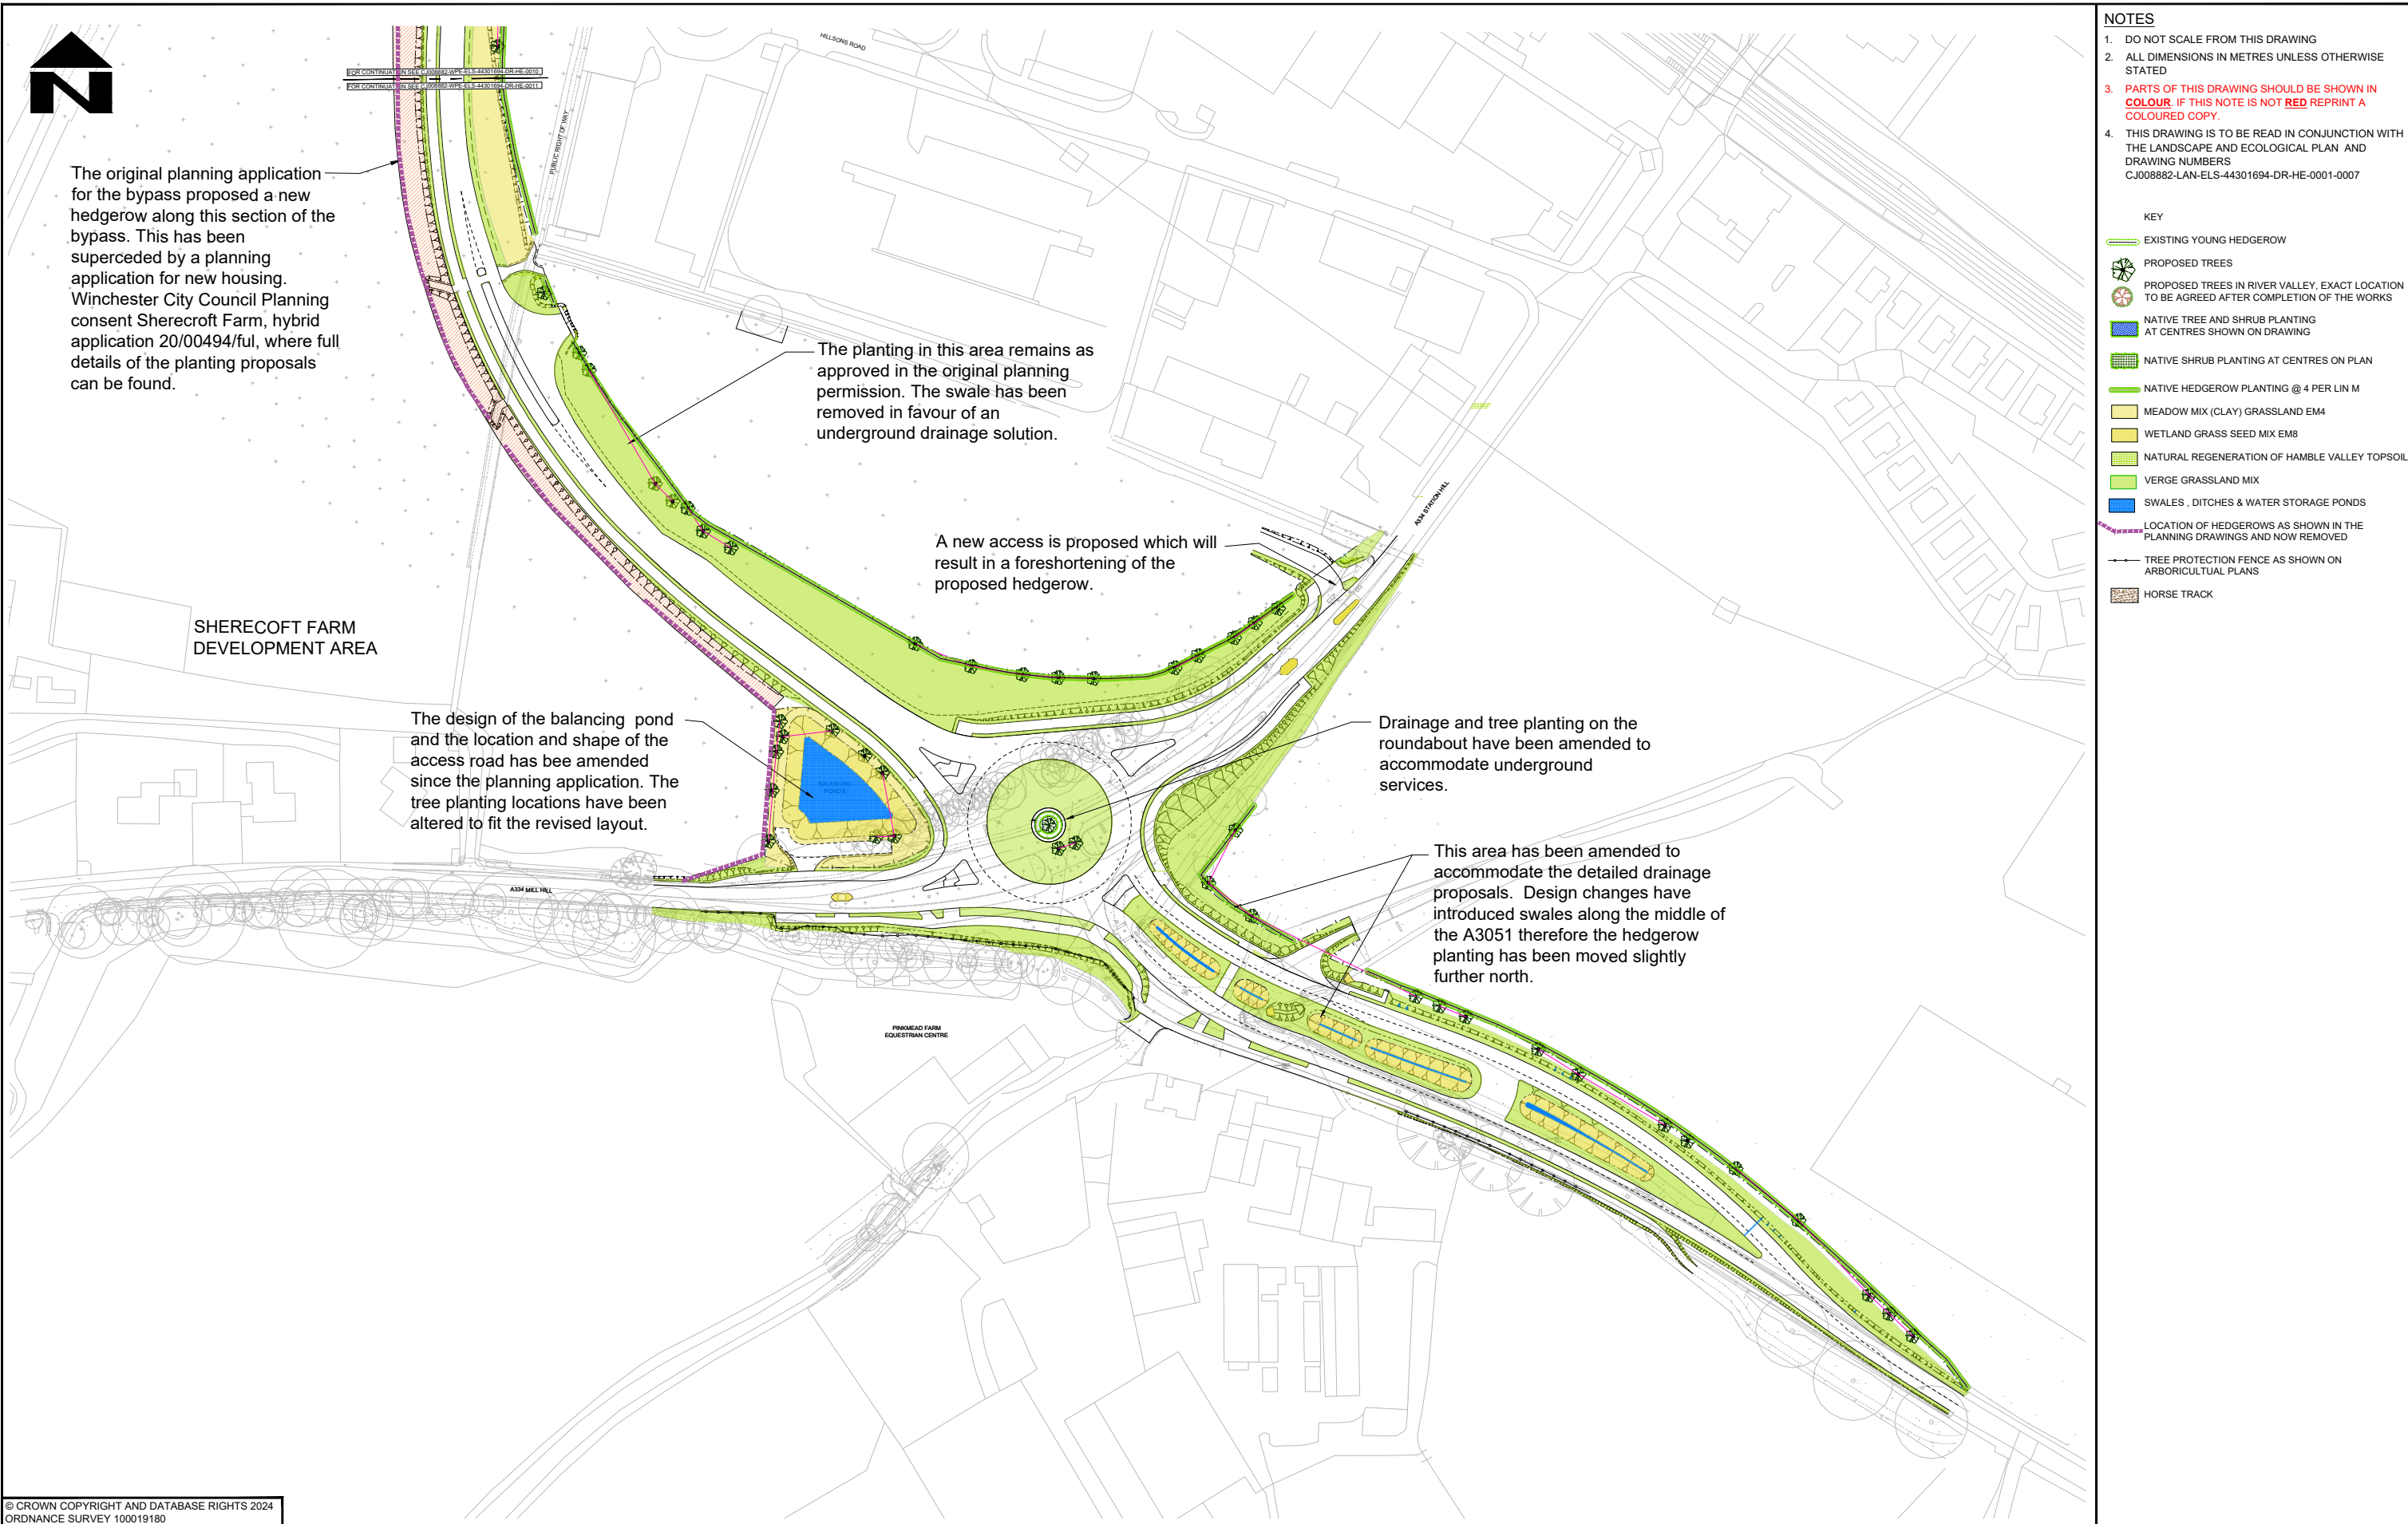

This area has been amended to accommodate the detailed drainage proposals. Design changes have introduced swales along the middle of the A3051 therefore the hedgerow planting has been moved slightly further north.

-  EXISTING YOUNG HEDGEROW
-  PROPOSED TREES
-  PROPOSED TREES IN RIVER VALLEY, EXACT LOCATION TO BE AGREED AFTER COMPLETION OF THE WORKS
-  NATIVE TREE AND SHRUB PLANTING AT CENTRES SHOWN ON DRAWING
-  NATIVE SHRUB PLANTING AT CENTRES ON PLAN
-  NATIVE HEDGEROW PLANTING @ 4 PER LIN M
-  MEADOW MIX (CLAY) GRASSLAND EM4
-  WETLAND GRASS SEED MIX EM8
-  NATURAL REGENERATION OF HAMBLE VALLEY TOPSOIL
-  VERGE GRASSLAND MIX
-  SWALES , DITCHES & WATER STORAGE PONDS
-  LOCATION OF HEDGEROWS AS SHOWN IN THE PLANNING DRAWINGS AND NOW REMOVED
-  TREE PROTECTION FENCE AS SHOWN ON ARBORICULTURAL PLANS
-  HORSE TRACK

HORIZONTAL SCALE @ A1 NTS	SCHEME BOTLEY BYPASS PH 3	DRAWING TITLE OUTLINE LANDSCAPE PLAN FOR LEMP
VERTICAL SCALE @ A1 N/A		
SHEET NUMBER 4 OF 4		
JOB NO. C.J00XXXX.01		HCC CAD PLOT: 27/11/2024 14:29:30
CJ008882 - LAN - ELS - 44301694 - DR-LS - 0011		SUIT REV S21 P01

HCC CAD File F: C:\Users\lanlin\Hanshore County Council\Roller Runas - FC Project Documents\CAD\01-WIP\01-2DM\Keweenaw\CI006882-WPFF-FI-S-413016M-DJR-S-0008-1 FMP 10 10 24.dwg

STATUS OF DRAWING AT SUITABILITY: RED BACKGROUND = WORK IN PROGRESS AMBER BACKGROUND = SHARED NON-CONTRACTUAL GREEN BACKGROUND = FARI Y PURI ISH & PURI ISH(D CONTRACTUAL)