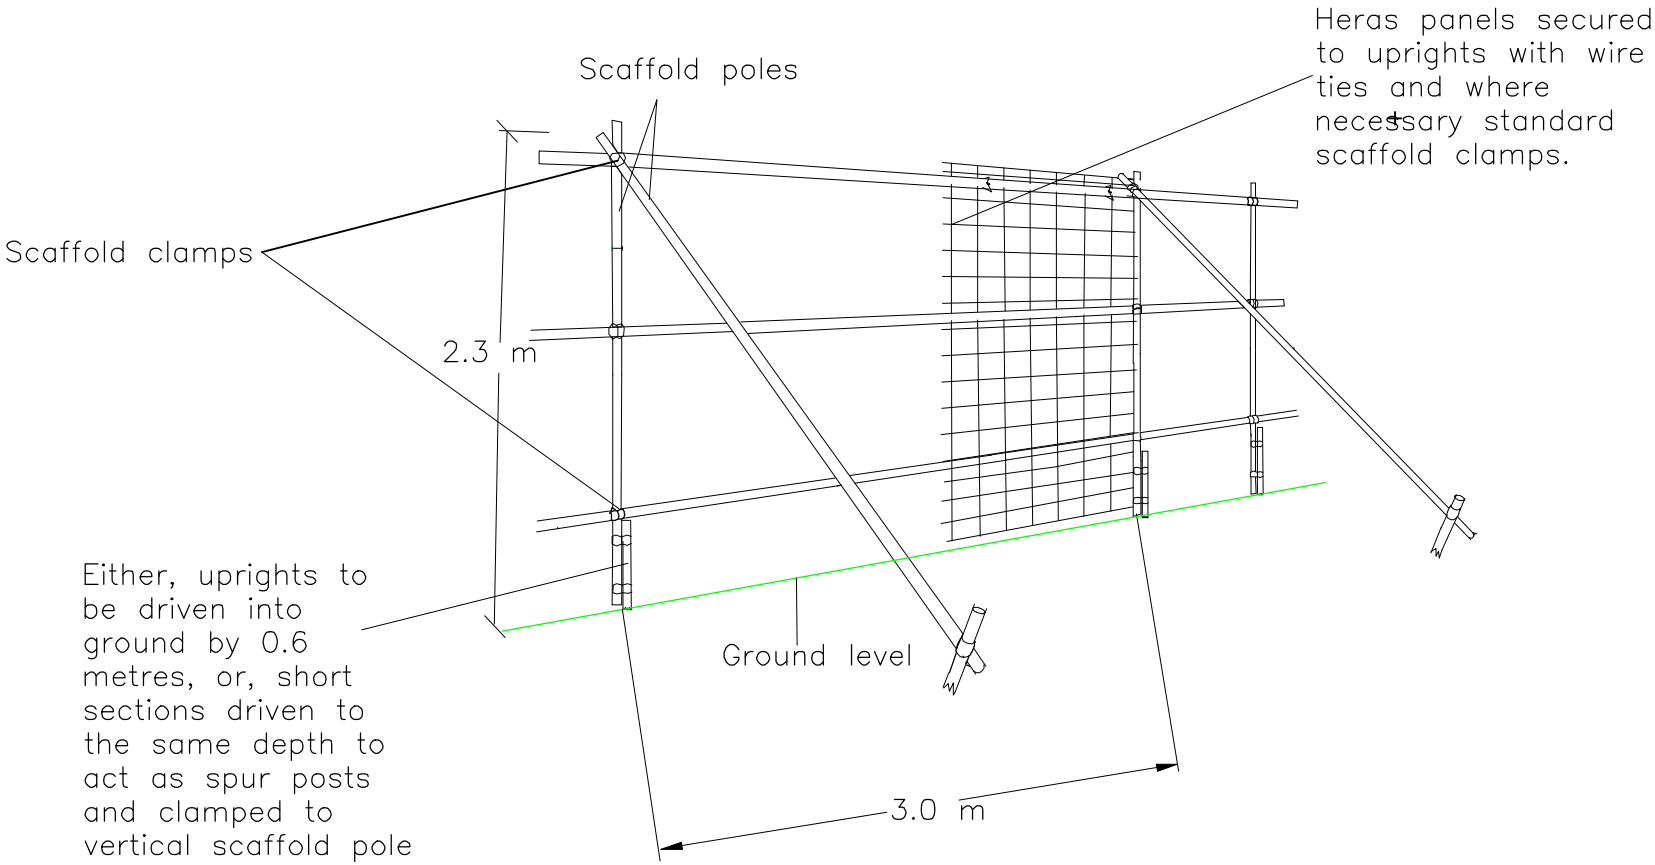TREE PROTECTION BARRIER DETAIL