


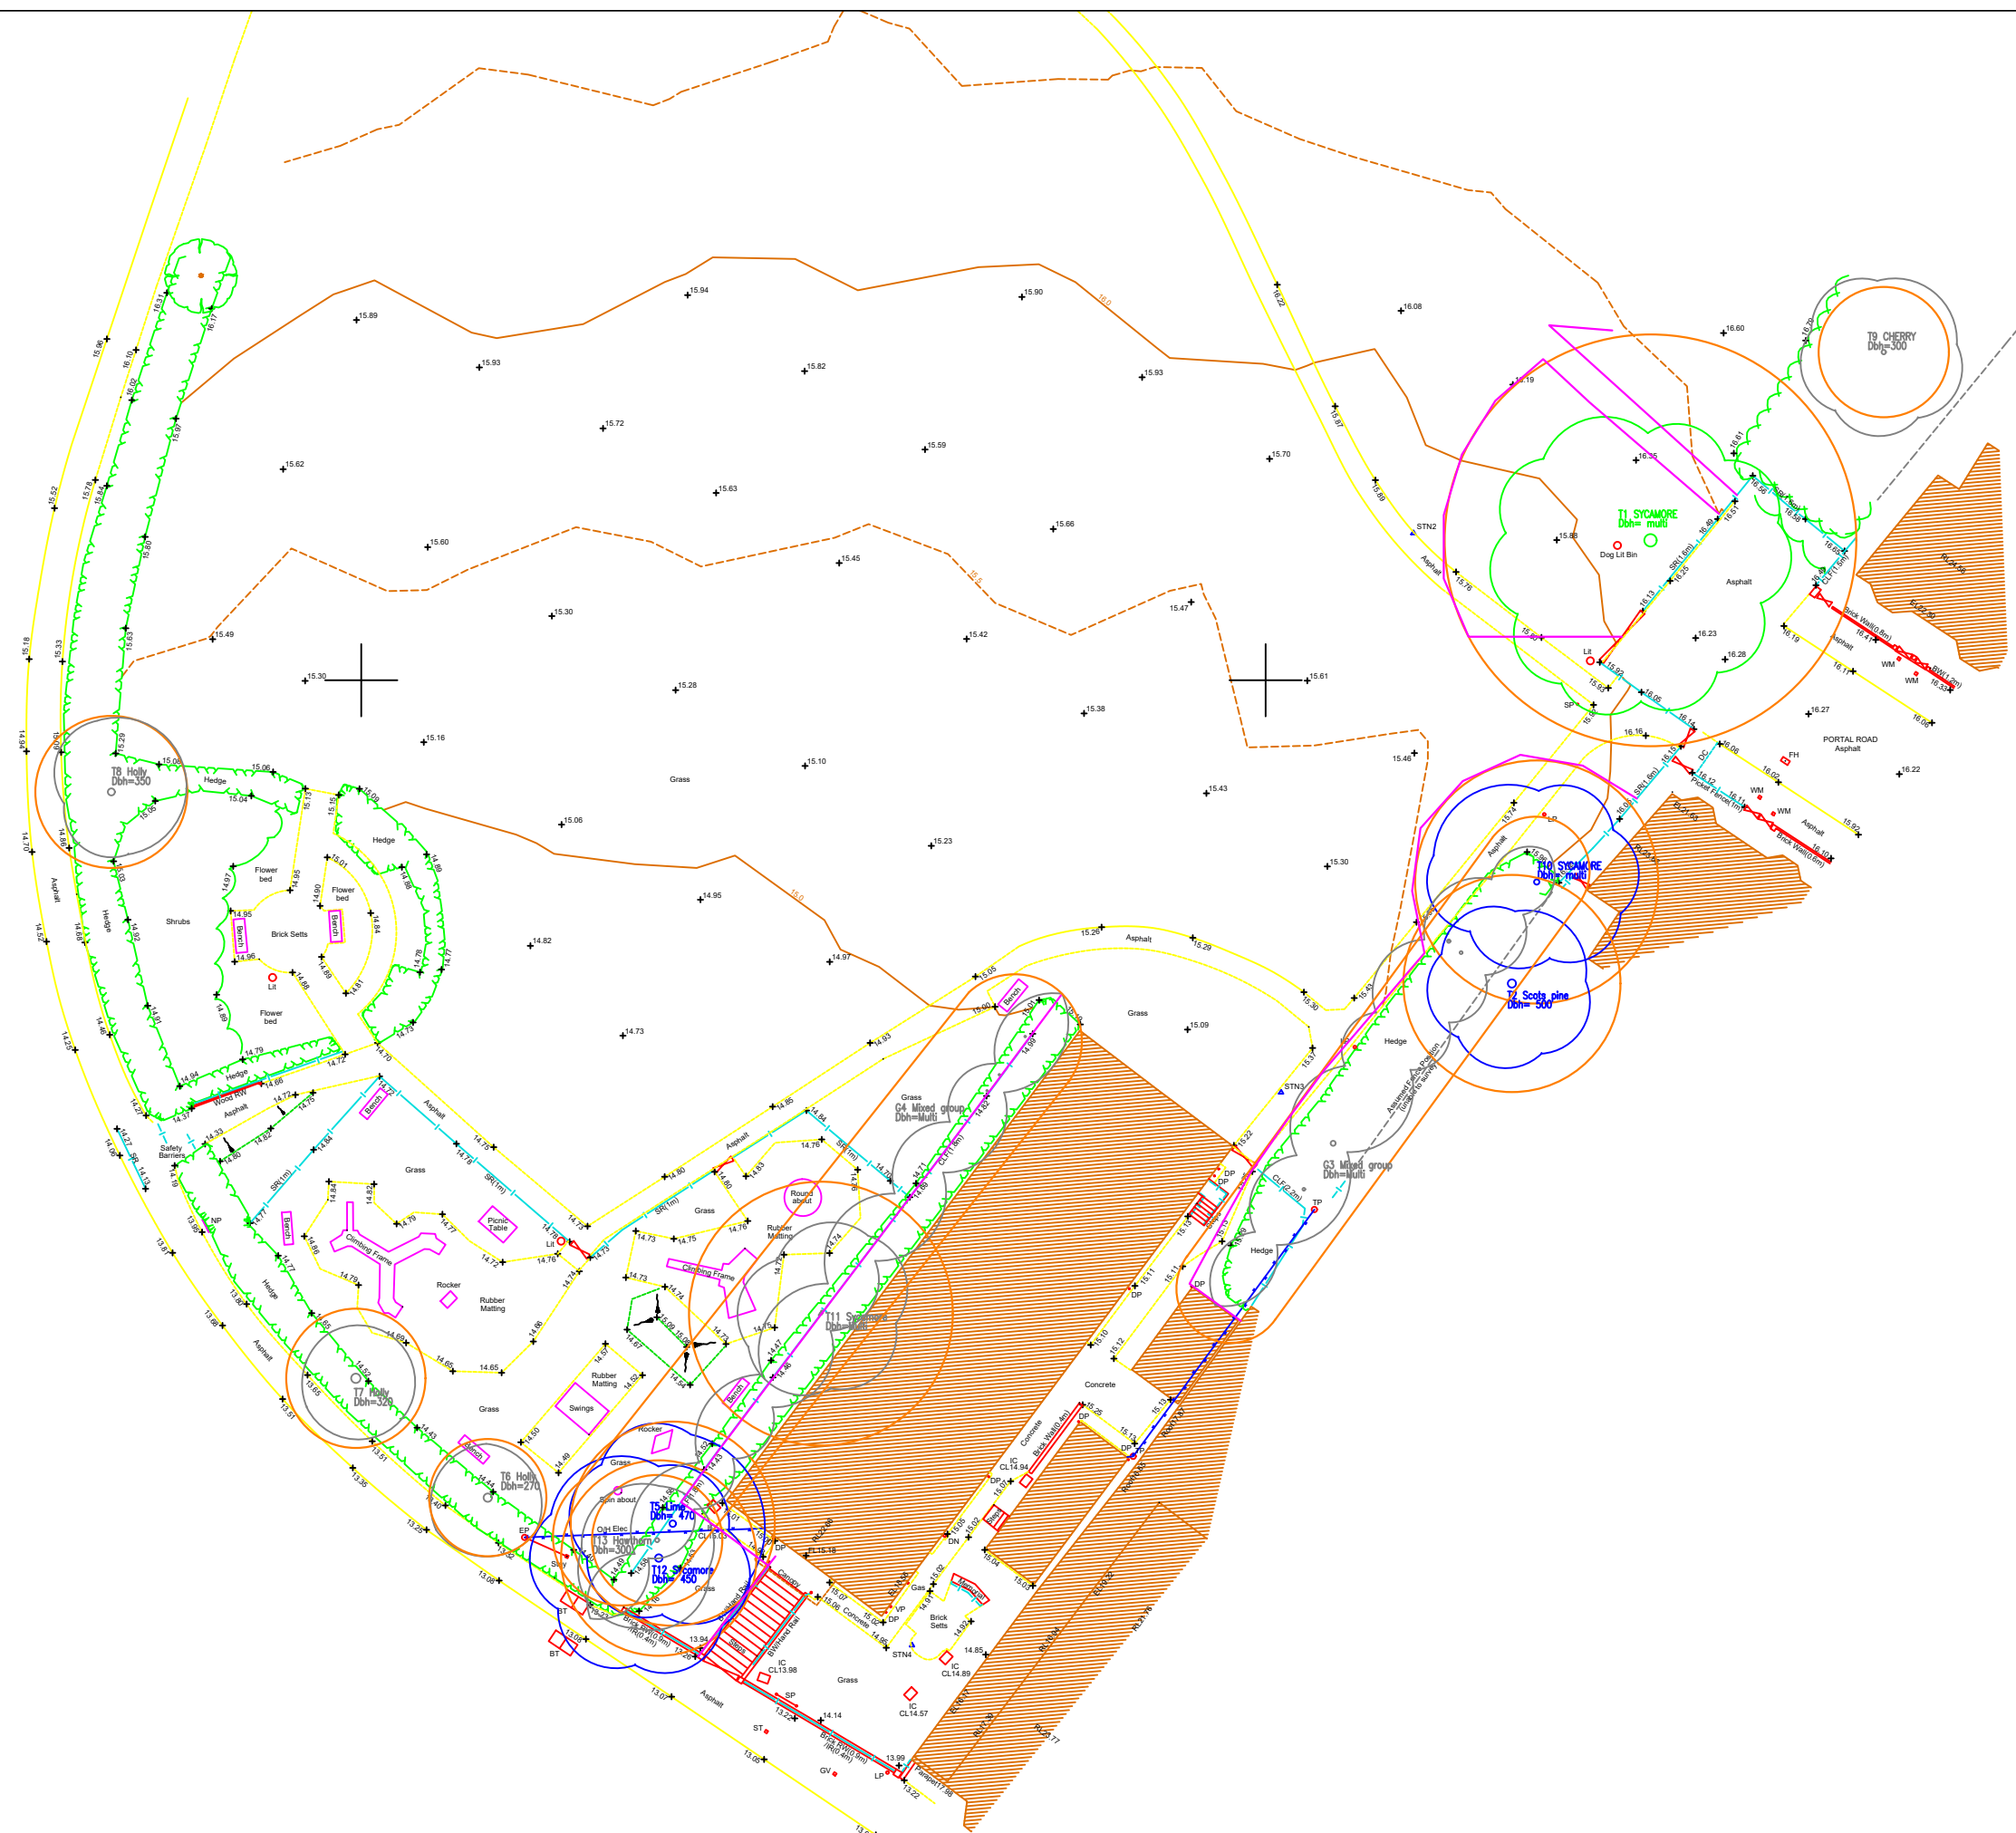


BS 5837:2012

CATEGORY 'A' TREES	○
CATEGORY 'B' TREES	○
CATEGORY 'C' TREES	○
CATEGORY 'U' TREES	○

ROOT PROTECTION AREA ———

TREE PROTECTION BARRIER ———

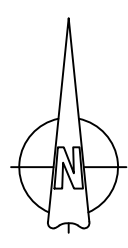

project BISHOPSTOKE MEMORIAL HALL, CHURCH ROAD
BISHOPSTOKE, EASTLEIGH, SO50 6LQ

client EASTLEIGH BOROUGH COUNCIL

drawing title TREE SURVEY AND TREE PROTECTION PLAN

MARK HINSLEY
ARBORICULTURAL
CONSULTANTS LTD

Office F11, 10 Whittle Road, Ferndown, Dorset, BH21 7RU
Website. www.treedvice.info
E-Mail. markhinsley@treedvice.info
Tel. 01202 876177

Copyright 2015 ©

scale	1:200	paper size	A3
drawn by	IH	date	22/01/2024
drawing number	5332	revision	