
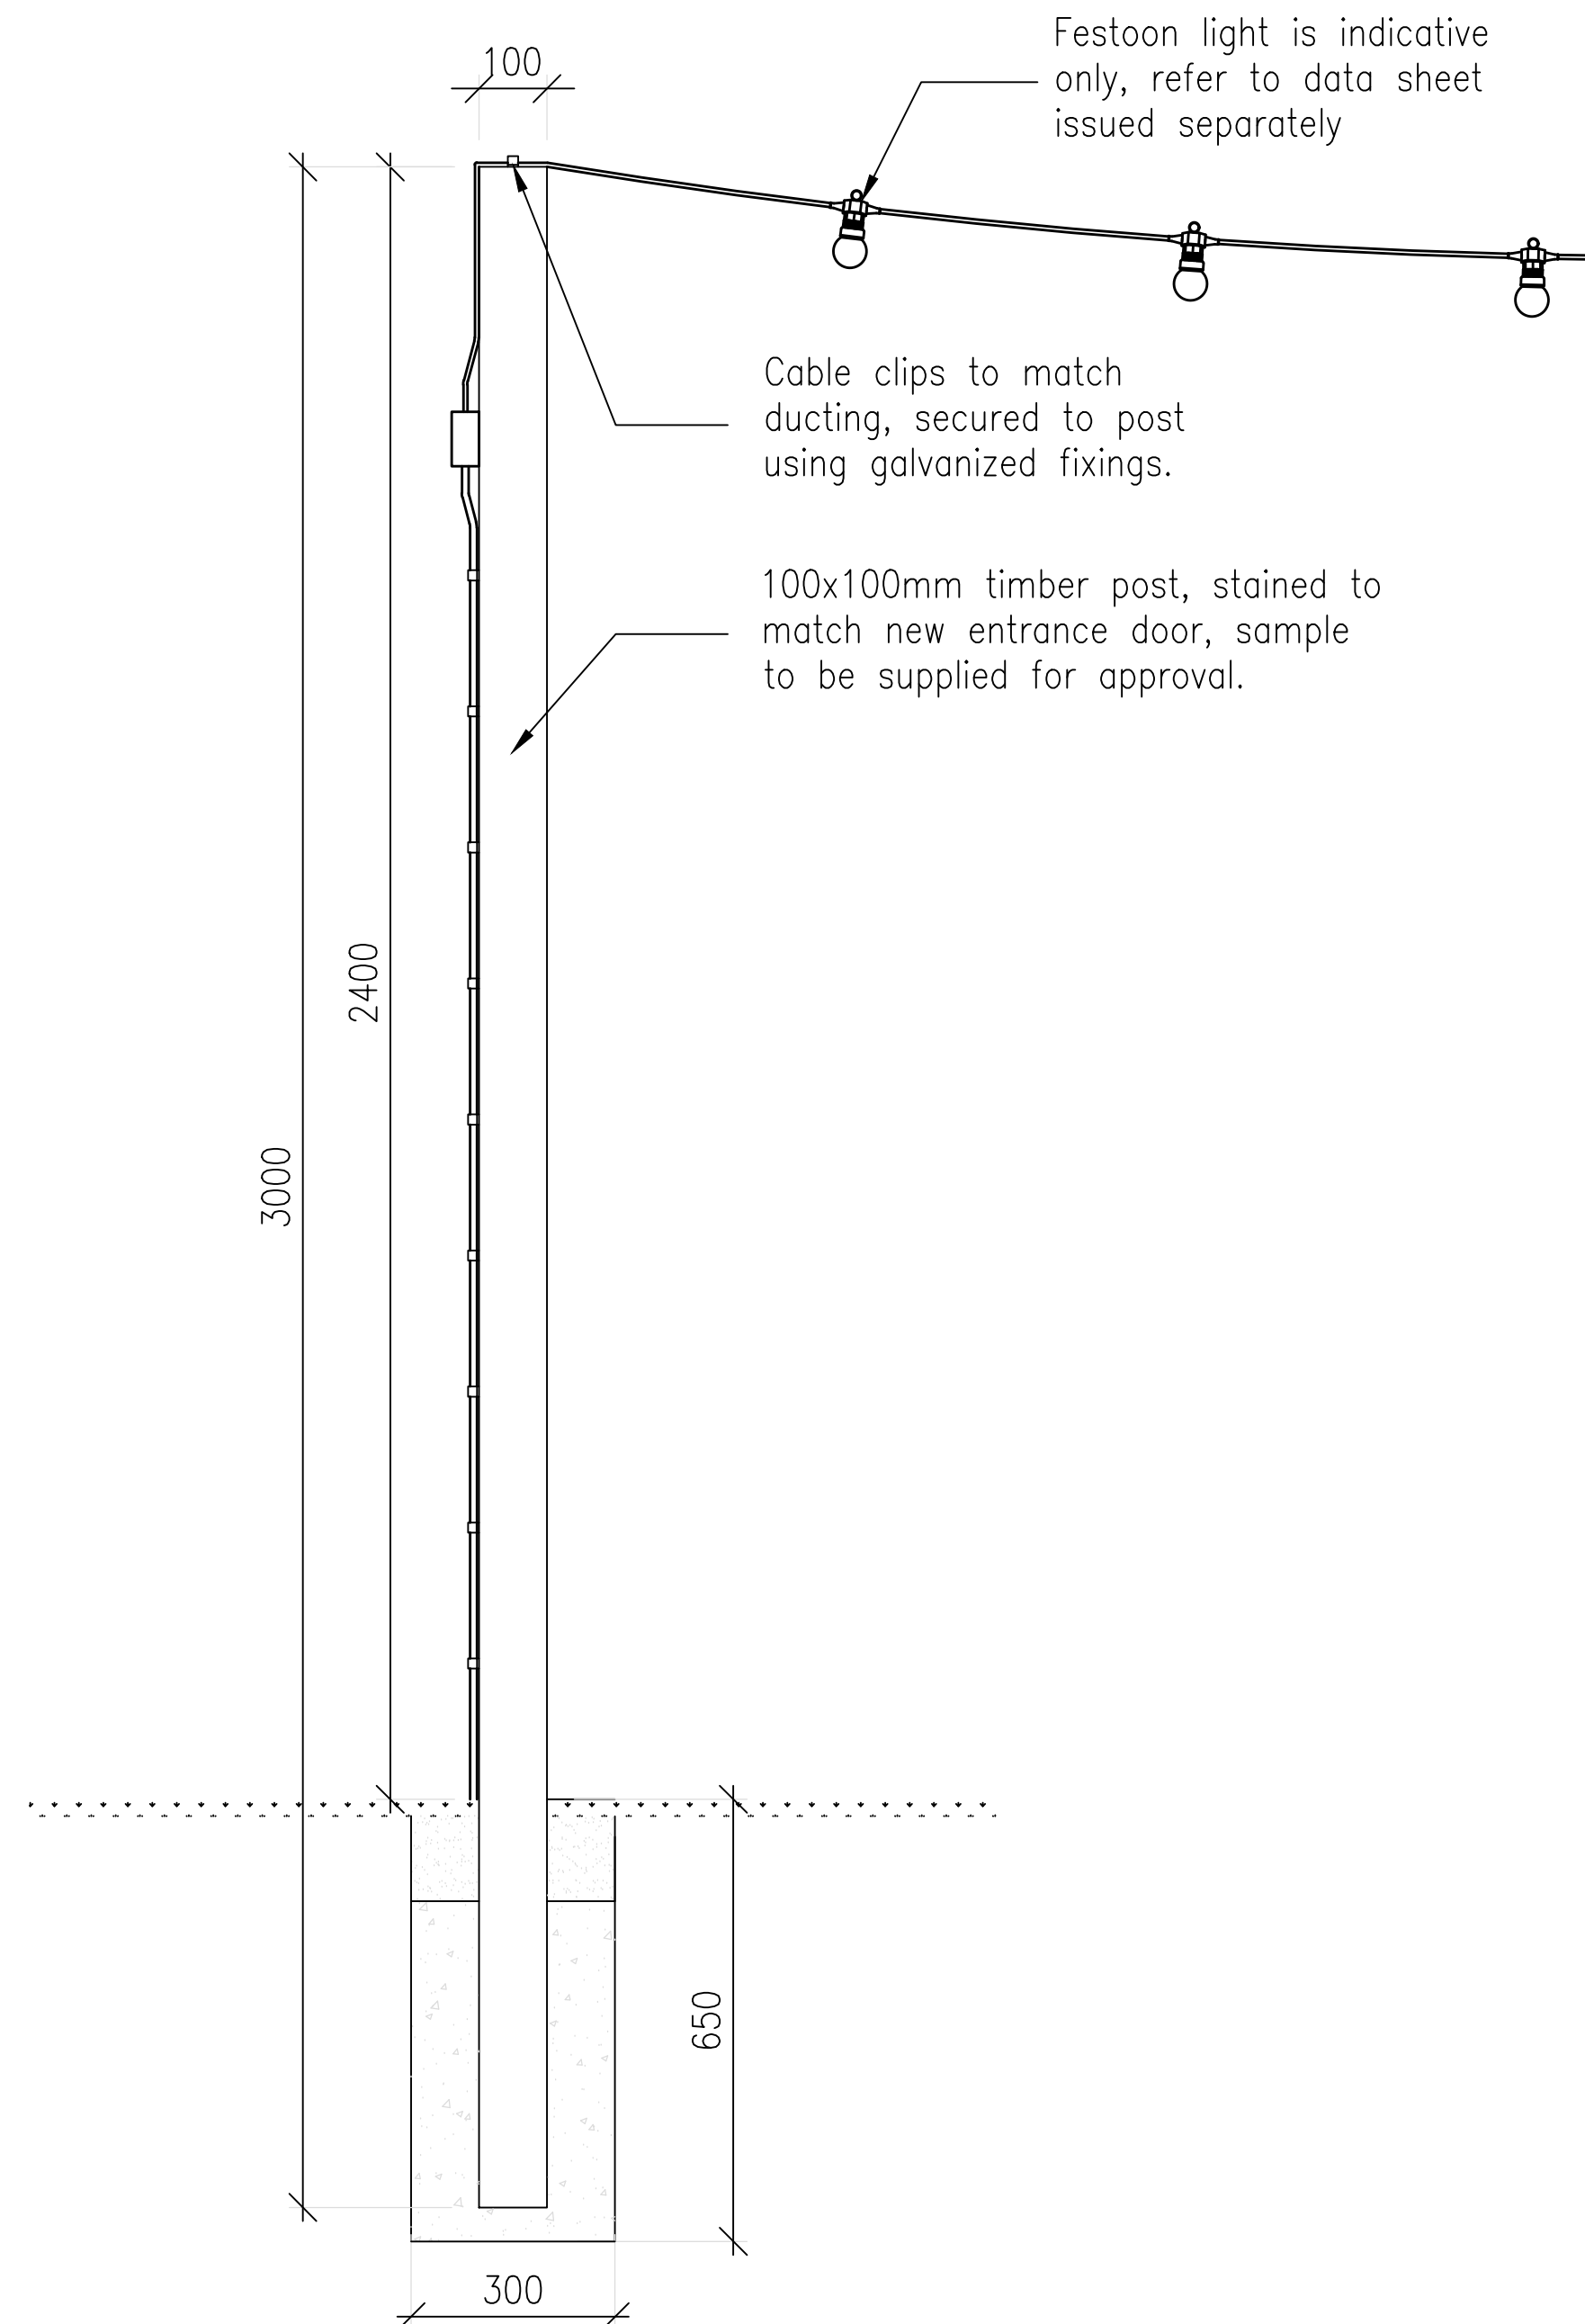


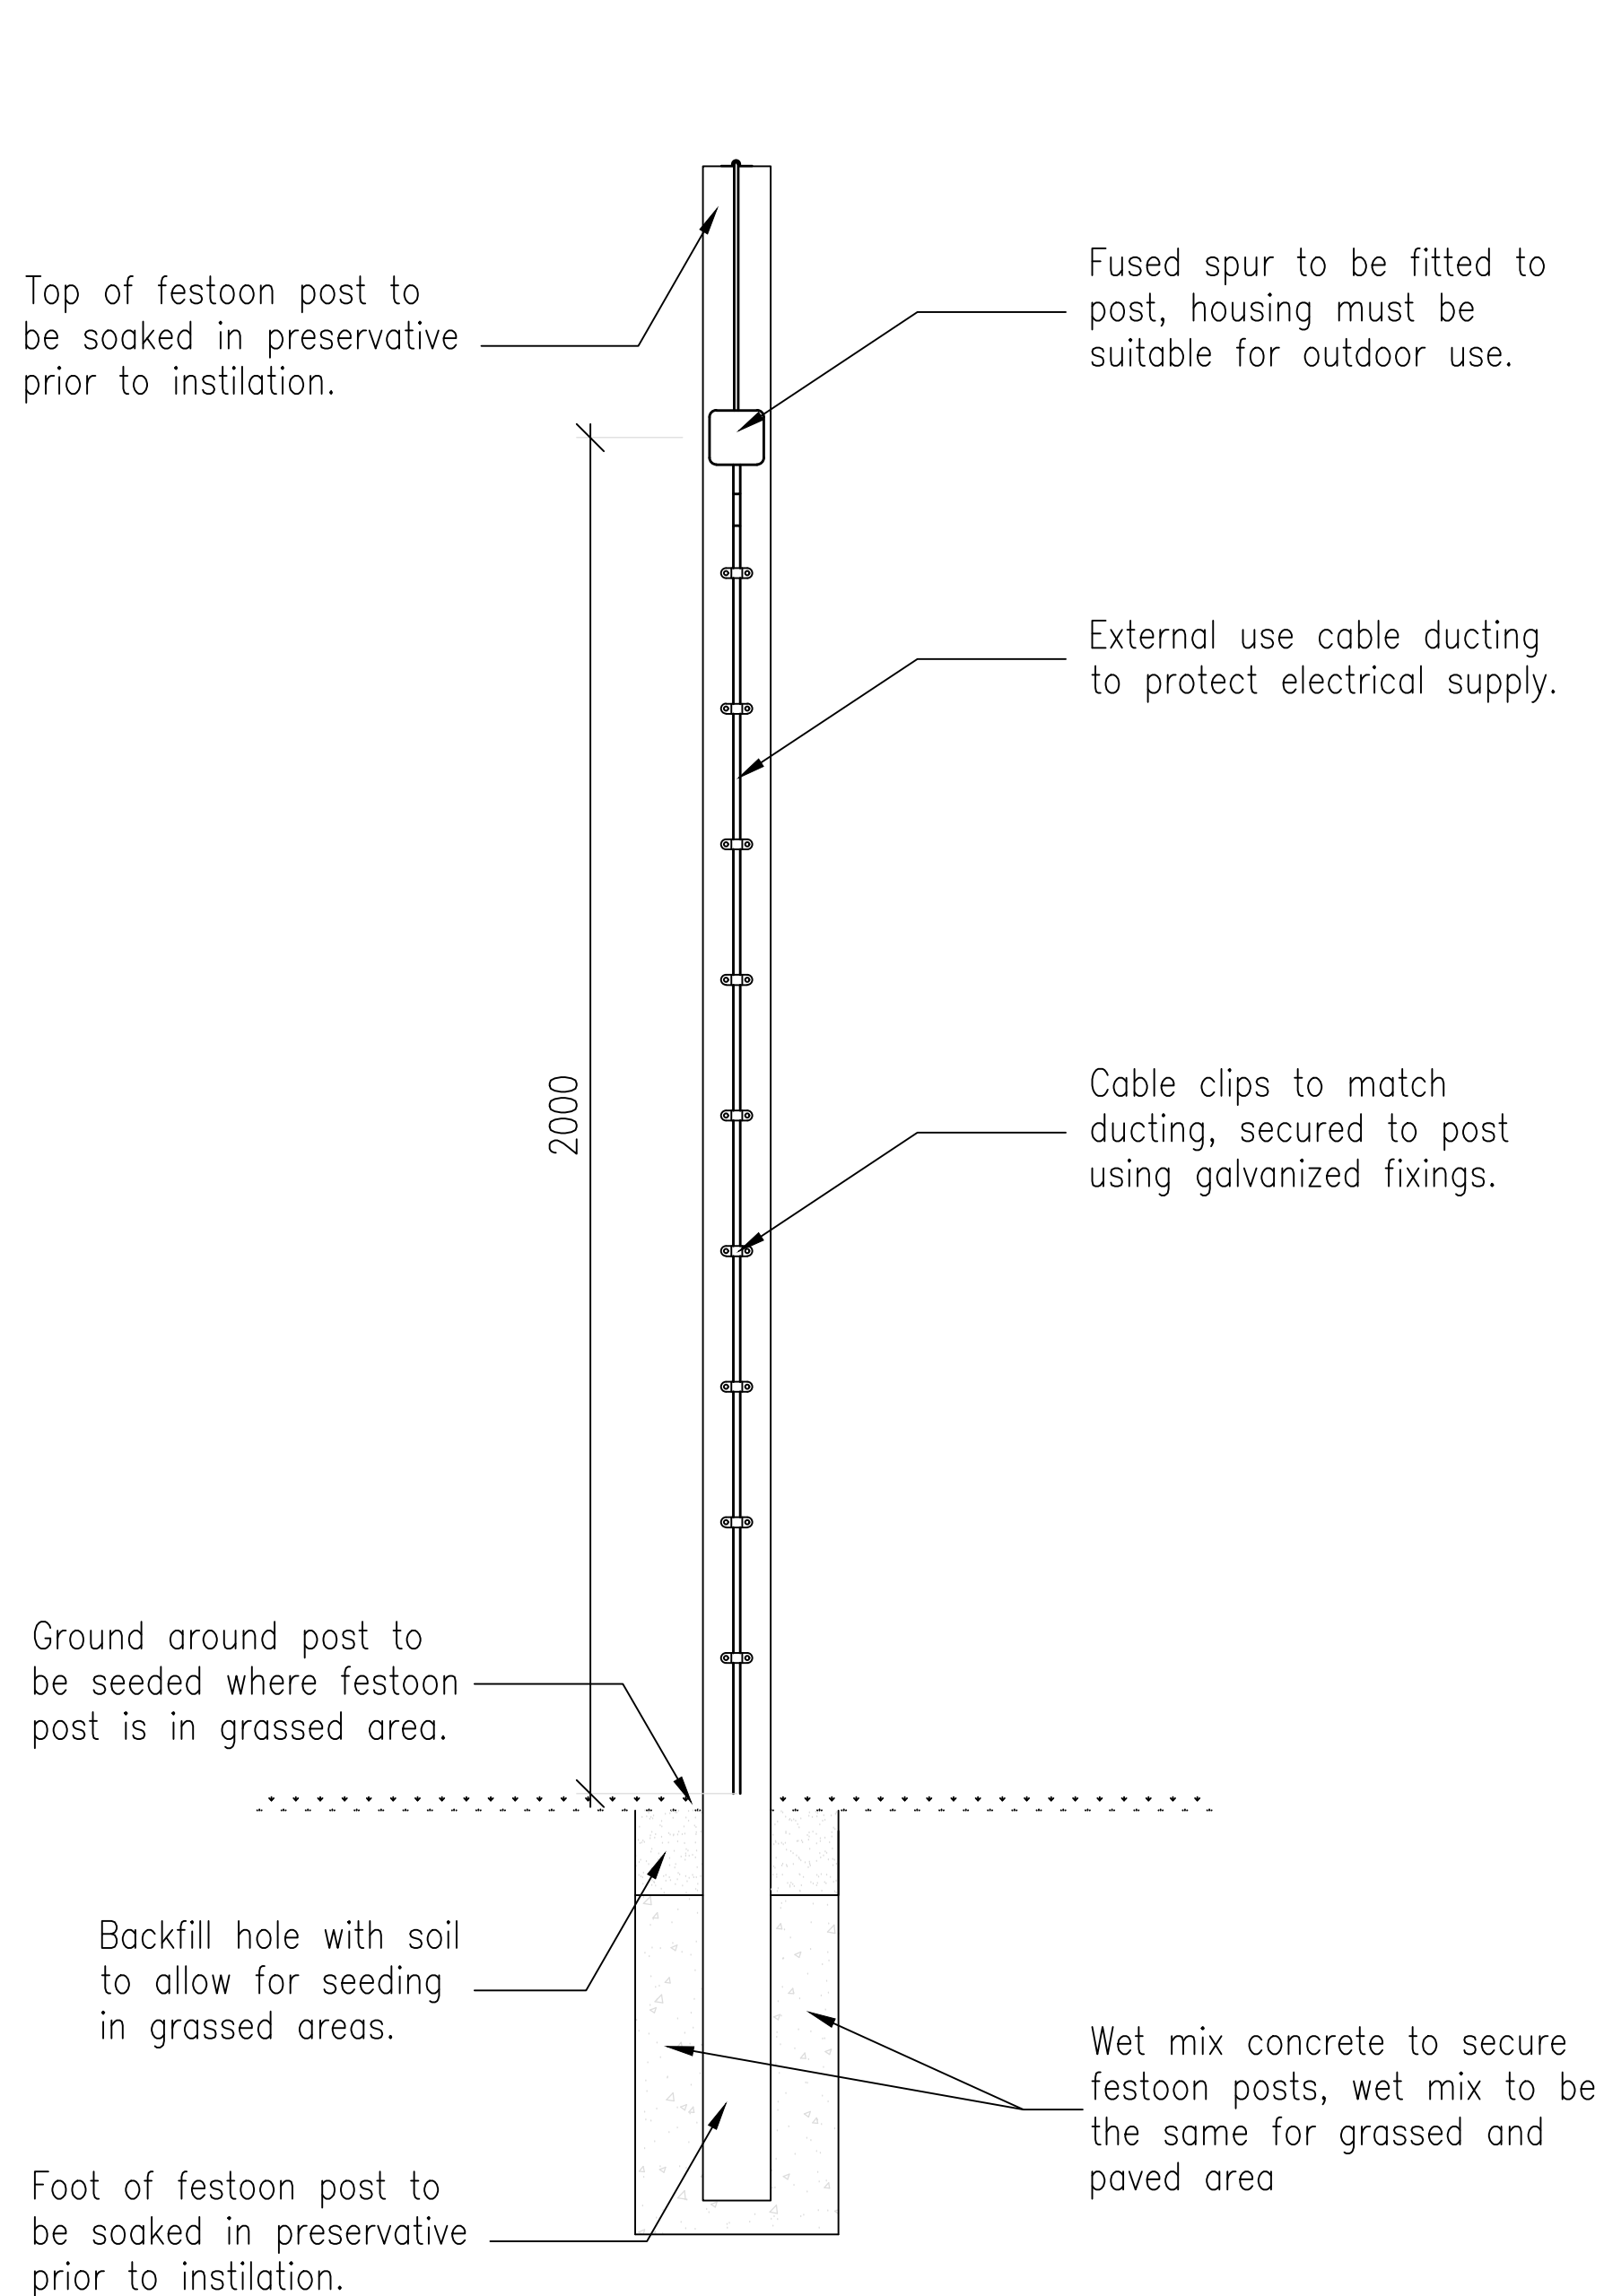

NOTES

This drawing is the copyright of DESIGN COALITION and cannot be reproduced in any form without express consent of the company.

This drawing uses survey information supplied by others and Design Coalition cannot accept any liability, or guarantee the accuracy of that information. This drawing must also be read in conjunction with all other drawings issued for this project, produced by Design Coalition, Engineers, Specialist Suppliers etc. Therefore, all details and dimensions must be checked on site, and all associated drawings checked, before starting any works, and as work proceeds, and Design Coalition consulted regarding any discrepancies.

REVISIONS

REV	DESCRIPTION	BY	DATE

DESIGN COALITION

THE OLD MILL CASTLE STREET ONGAR ESSEX CM5 9JY

ADMIN@DESIGNCOALITION.CO.UK
WWW.DESIGNCOALITION.CO.UK 01277 368000

PROJECT
Harvester, Ham Farm,
Twyford Rd, Eastleigh
SO50 4LF

CLIENT **Harvester**

16131401

TITLE _____

Proposed Festoon Detail Planning & LBC

DRAWN EF	SCALE @ A2 1:10	SCALE @ A4 1:20	DATE Dec 24
CHECKED	PROJECT/DRAWING NO 4935/217		REVISION