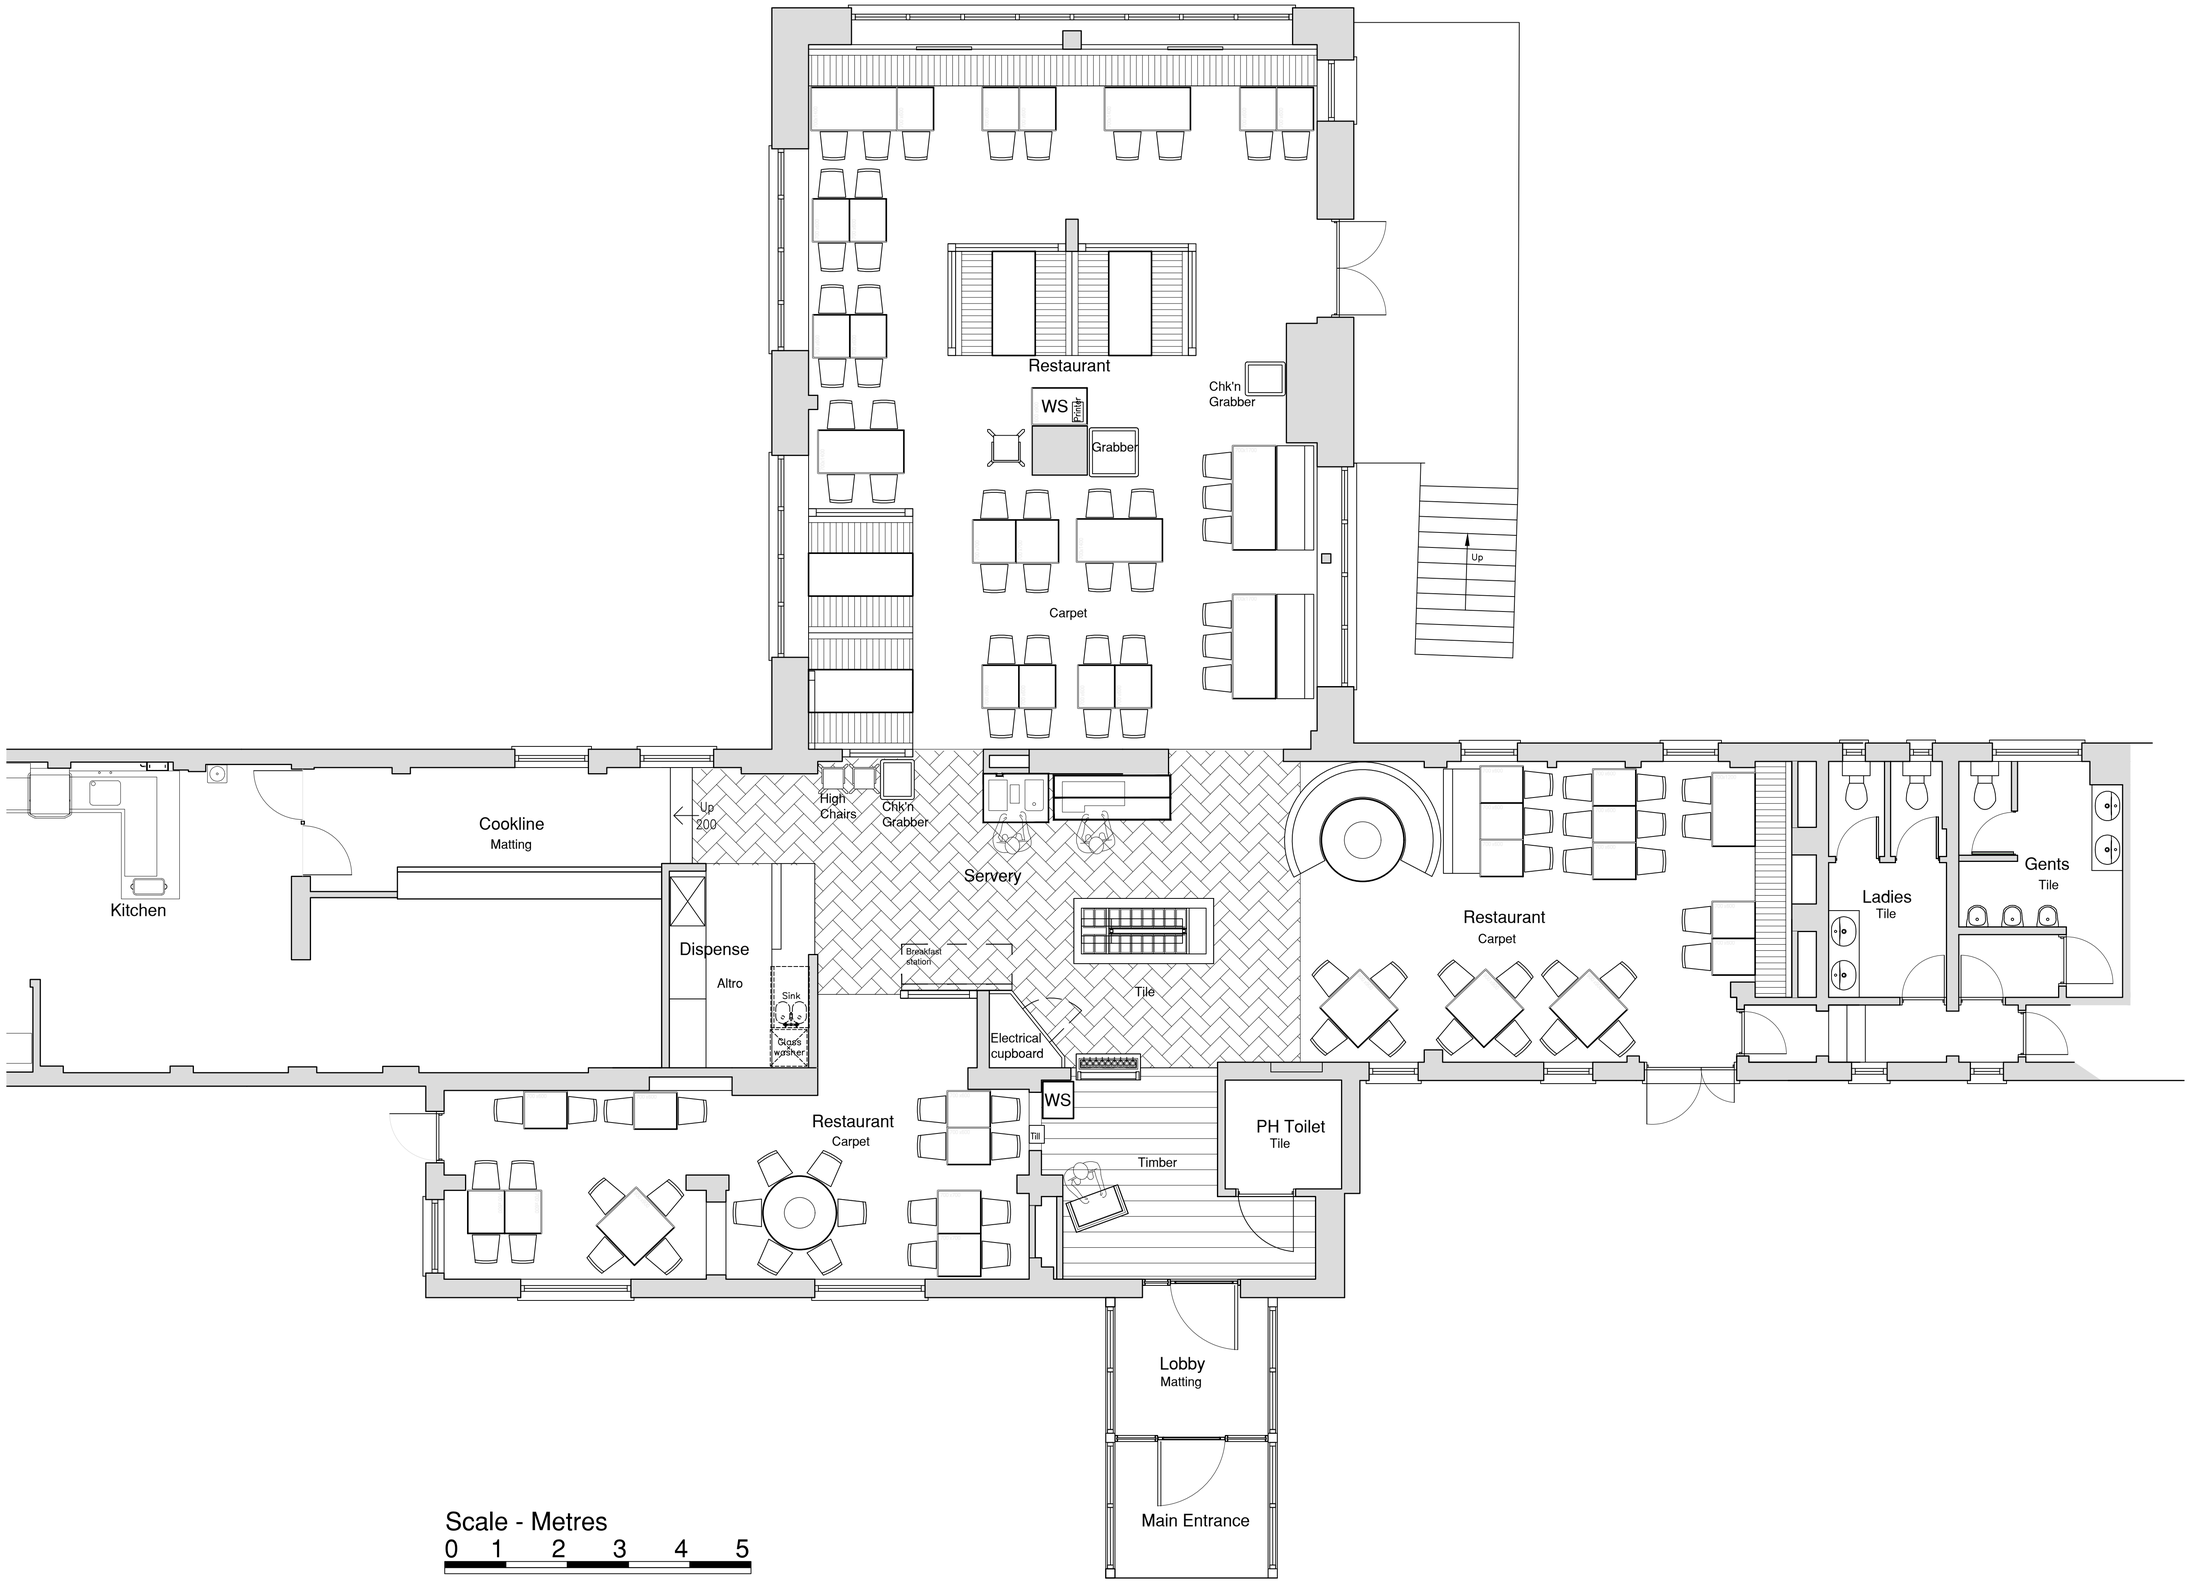

NOTES

The Contractor is to check and verify all building and site dimensions, levels and sewer invert levels at connection points before work starts.

This drawing must be read with and checked against any structural or other specialist drawings provided.

The Contractor is to comply in all respects with the current Building Regulations whether or not specifically stated on these drawings.

This drawing is not intended to show details of foundation or ground conditions. Each area of ground relied upon to support the structure depicted must be investigated by the Contractor and suitable methods of foundation be provided.

This drawing is to be read in conjunction with all other standard Mitchells & Butlers specifications and documentation.

© This drawing remains the Copyright of Mitchells & Butlers Retail Limited.

Mitchells & Butlers Retail
Limited
27 Fleet Street
Birmingham
B3 1JP
0870 609 3000

Mitchells & Butlers

REVISIONS

REV	DESCRIPTION	BY	DATE

DESIGNCOALITION
THE OLD MILL CASTLE STREET ONGAR ESSEX CM5 9JY
ADMIN@DESIGNCOALITION.CO.UK
WWW.DESIGNCOALTION.CO.UK 01277 368000

PROJECT
Harvester, Ham Farm,
Twyford Rd, Eastleigh
SO50 4LF

BRAND
Harvester

BUN 16131401

TITLE
Existing Ground Floor
Restaurant

DRAWN	SCALE @ A1	SCALE @ A3	DATE
EF	1:100	1:200	Sept 24

CHECKED	PROJECT/DRAWING NO	REVISION
	4935/002	