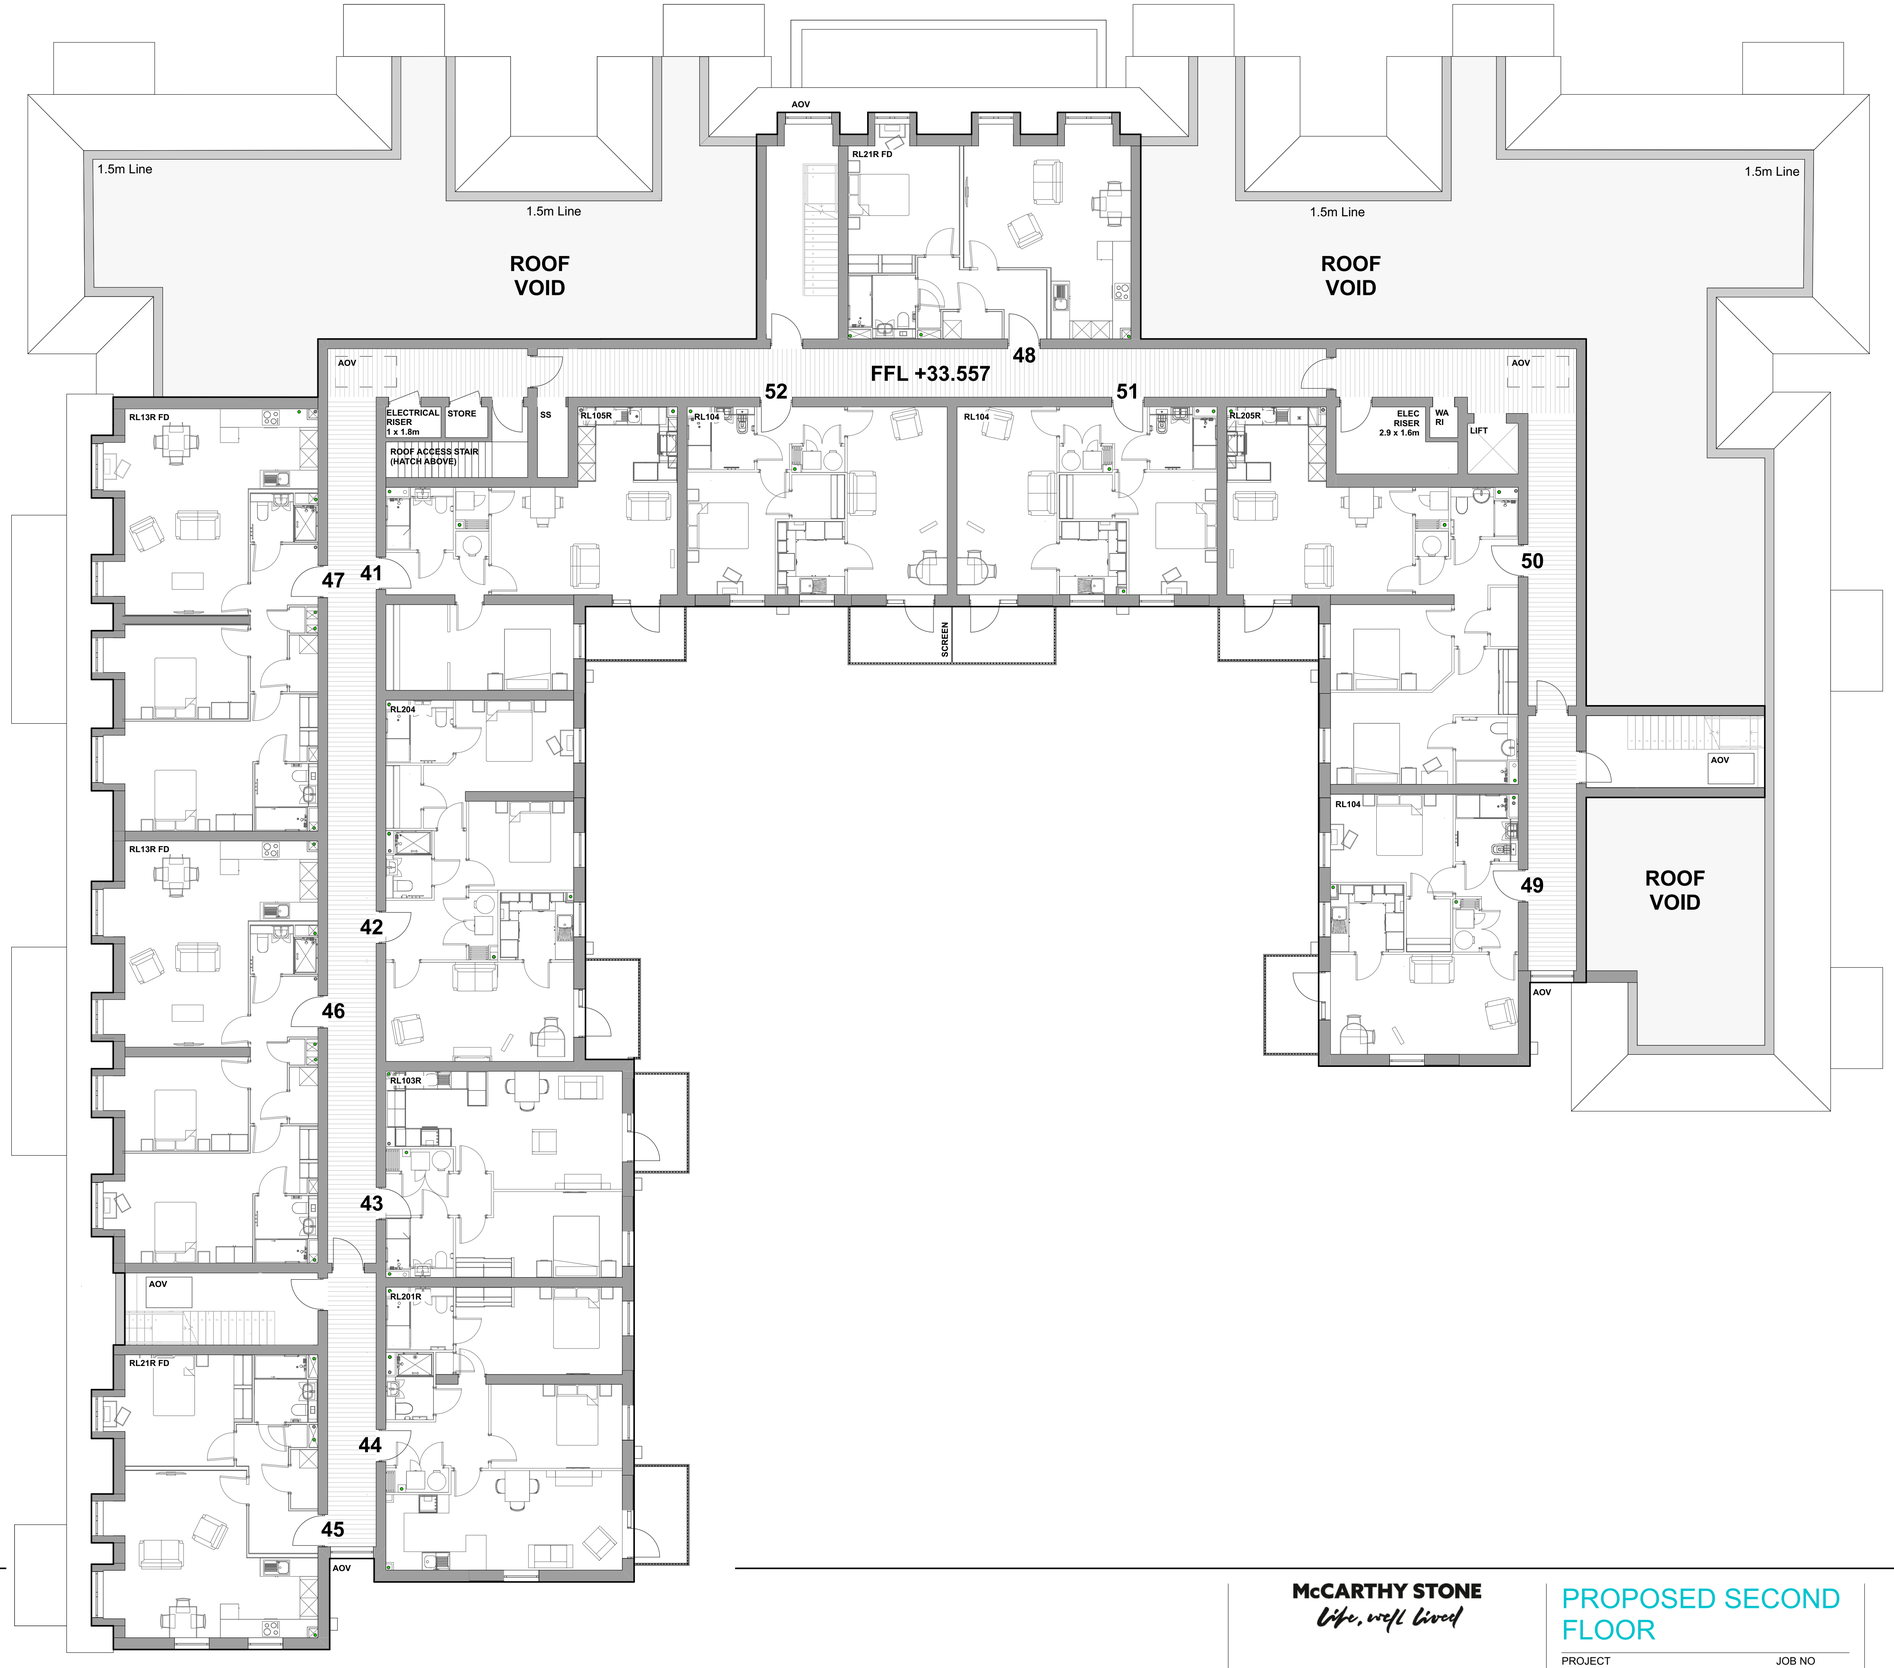

FOR DESIGN FREEZE

McCARTHY STONE
life, well lived

Rev	Description	Date	DB	CB
A	Additional windows added	061224	CK	SK

PROPOSED SECOND FLOOR

PROJECT	JOB NO
Boorley Green	24.013
SCALE	DATE
1/100 @ A1	April 2024
DRAWN BY/CHECKED BY	REVISION
CK / SK	A
DWG#	
SO_2977_03_AC_013	

hgp

© HGP Architects Ltd.
Furzehall Farm, Wickham Road
Fareham, Hampshire, PO16 7JH
01329 283 225
email@hgp-architects.co.uk
hgp-architects.co.uk