
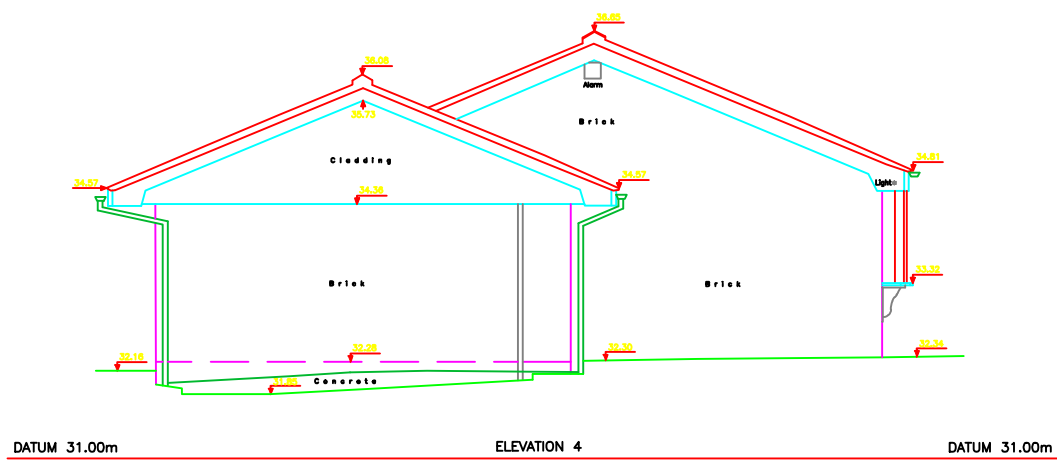
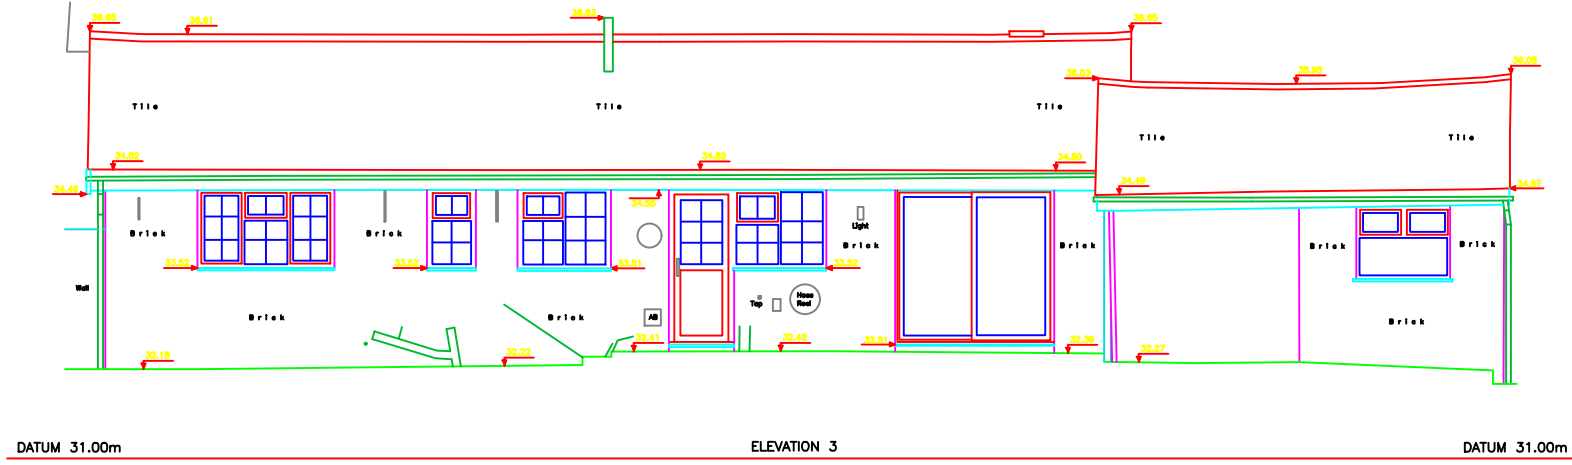
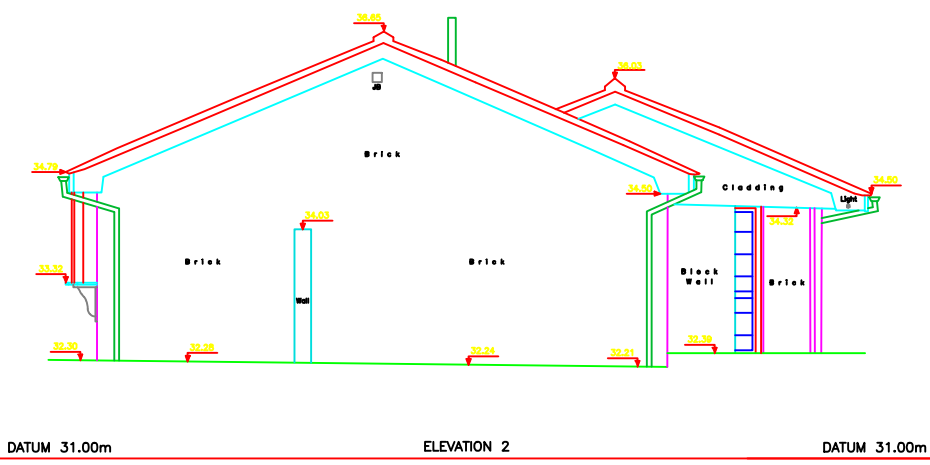


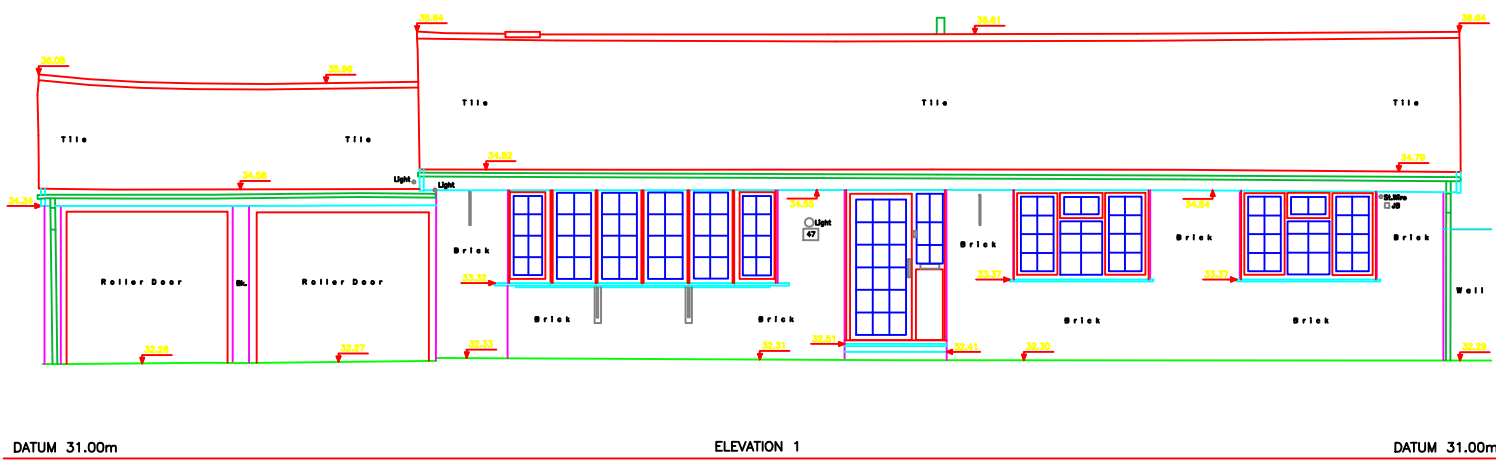

T.J.K. LAND SURVEYORS
LAND, BUILDING AND ENGINEERING SURVEYS

9 HAWTHORNE ROAD,TOTTON,SOUTHAMPTON,SO40 3HH

MOBILE (07711)680769
E Mail: trevortjkland@gmail.com

CLIENT ACORNS HEALTH CARE

TITLE 47 THE DROVE--WEST END
ELEVATIONS 1-4

JOB NO.	TJK2109	SHEET	SHEET 1 OF1
DATE	JANUARY 2025	DRAWN BY	T.J.K.
CHECKED BY	S.K.	SCALE	1:100 (A1) 1mm=0.1
LEVEL DATUM	As Site Survey		