


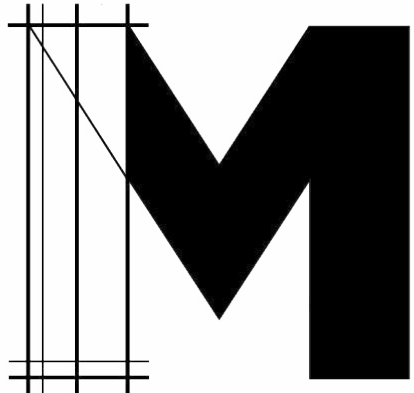

MOOSECONSULTING

ADDENDUM

ISSUE STATUS

CLIENT
HANNAH ASHEIGH

PROJECT
5 BEVERLEY GARDENS

REV	DESCRIPTION	DATE
A	ADDENDUM	06.12.24
B	ADDENDUM	20.12.24
C	ADDENDUM	14.01.25

Notes

- Structural calculations, guidance or notes of any is for guidance only, not for construction. You must engage a structural engineer.
- All documentation provided does not limit your liability in respect to the engagement and full compliance of Planning and/or Building Control.
- The nominated Building Control officer has the right to superceed any and all of the information contained within this document. You are required by Law to comply with the explicit directions given by your Building Control officer.

PROJECT ID	DATE of ISSUE
2381707	25/11/24
SCALE (@ A1)	REV
1 : 50	C

TITLE
PROPOSED
ELEVATIONS_ANNEX


DWG No.

A203


©2024




1 PROPOSED_SOUTH EAST_ANNEX
1 : 50

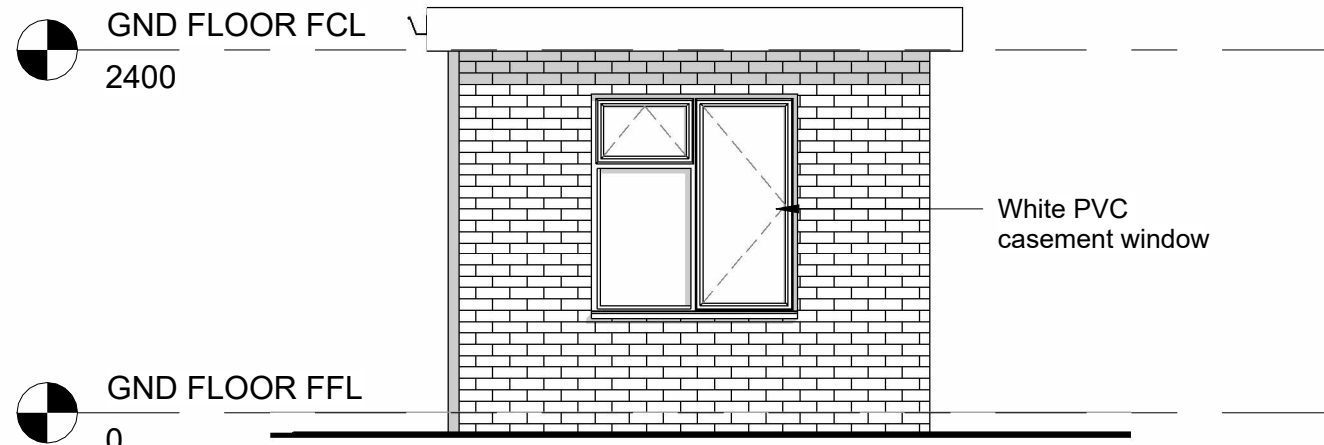

4 PROPOSED_NORTH WEST_ANNEX
1 : 50

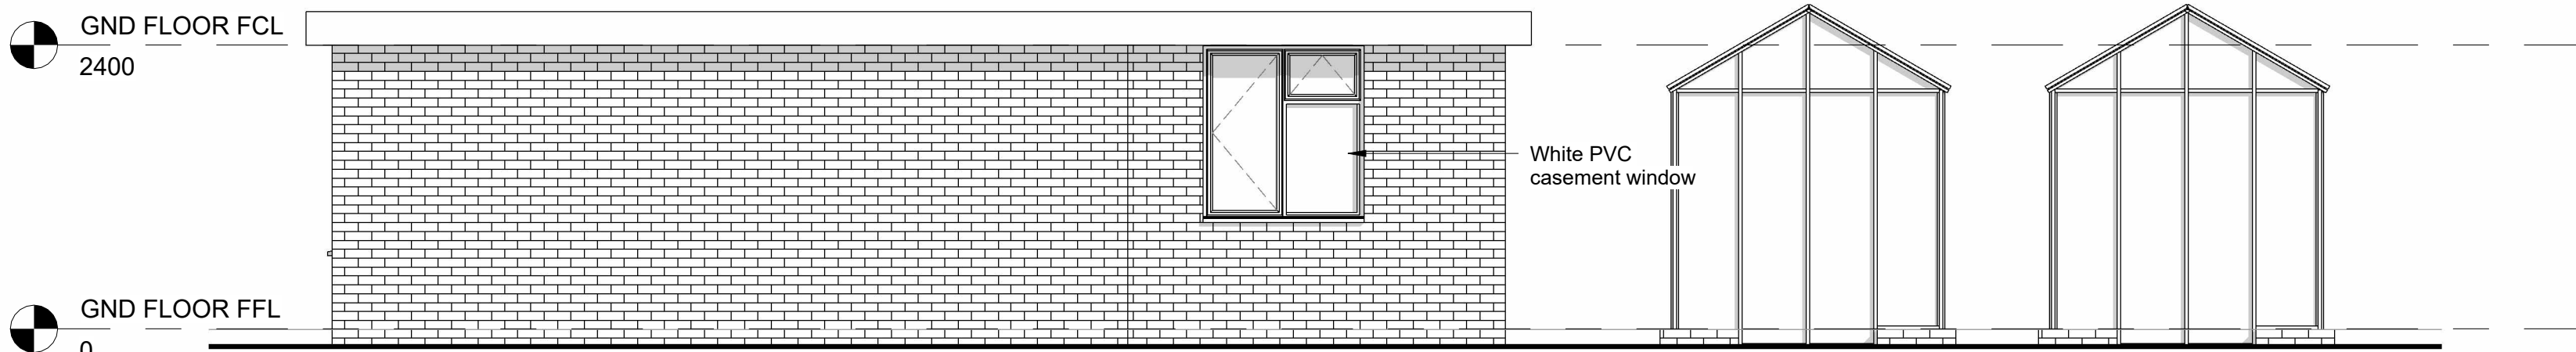

2 PROPOSED_SOUTH WEST_ANNEX
1 : 50

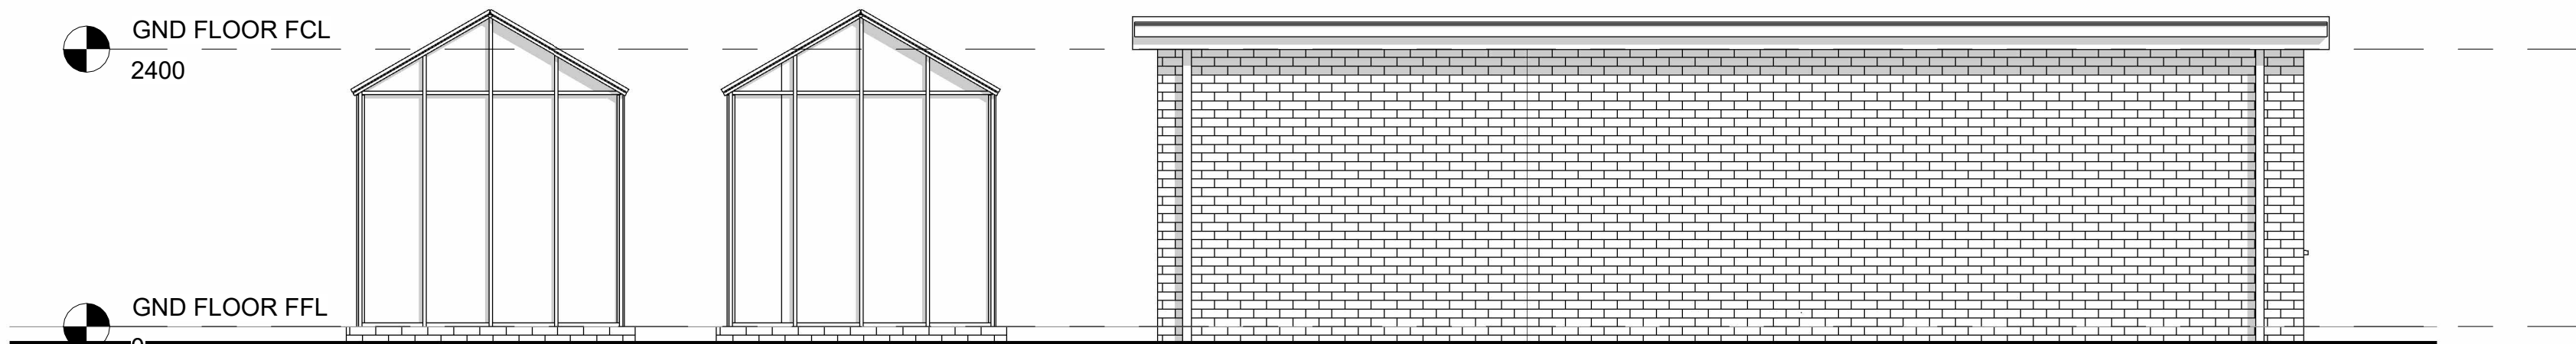

3 PROPOSED_NORTH EAST_ANNEX
1 : 50