


N

EXISTING
SHRUBS

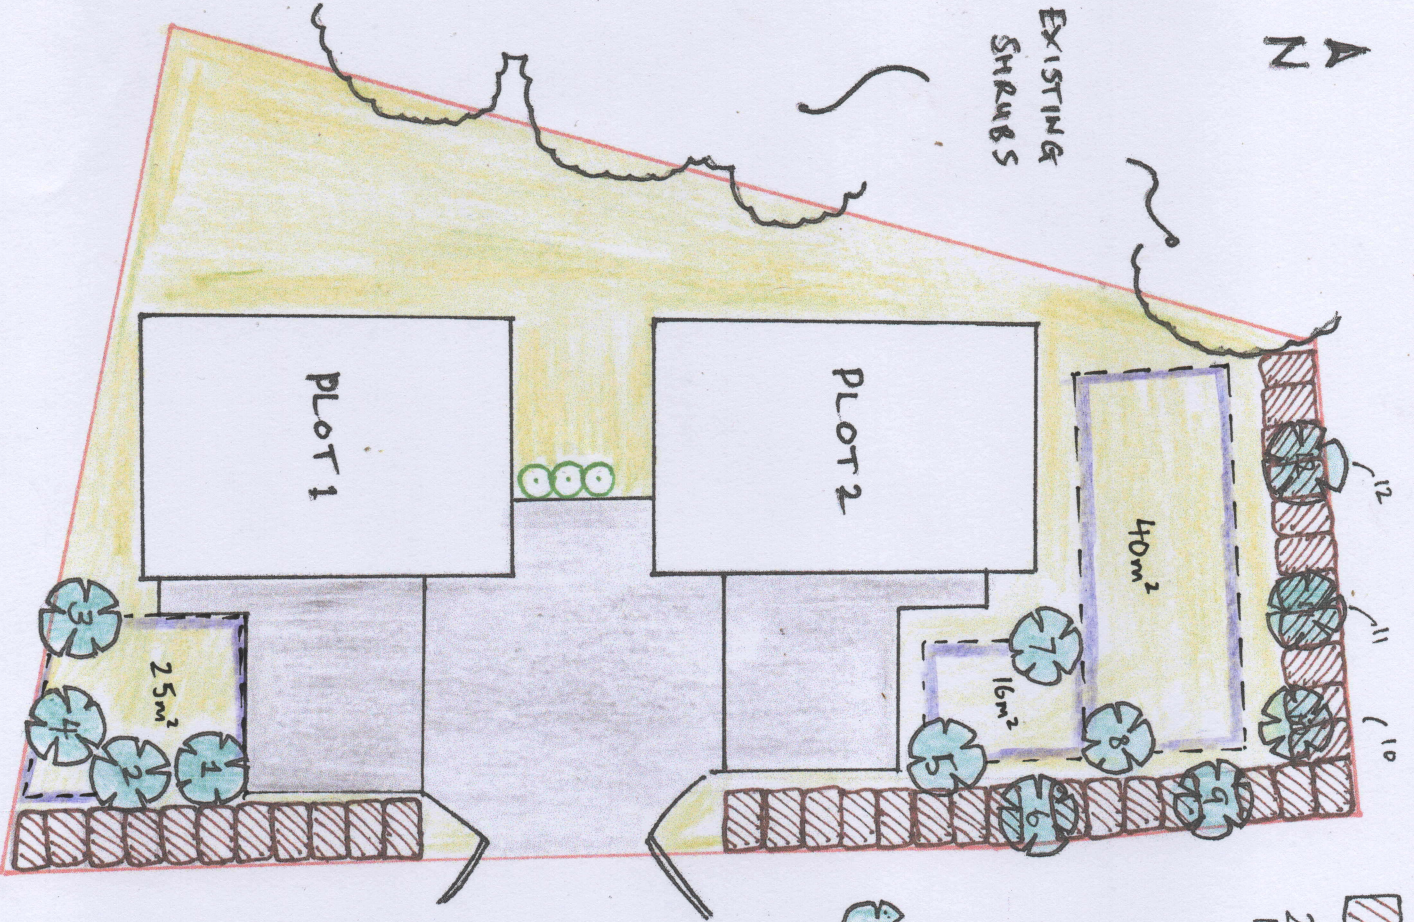


1:200 @ A4



- Ornamental hedging - a decorative mixture of:

25% - *Crataegus monogyna* (Hawthorn)
10% - *Acer campestre* (field maple)
Corylus avellana (common hazel)
Cornus sanguinea (common dogwood)
Rosa canina (dogrose) *Euconymus europaeus* (European spindle)
Ligustrum vulgare (privet)
Rhamnus cathartica (Blackthorn)
Viburnum tinus (Laurustinus)
Prunus spinosa (blackthorn)

5% - *Prunus laurocerasus* (Laurel)
60-90cm - Quantity 3.

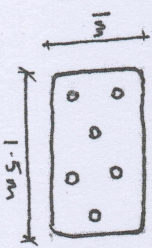

6 whips
per black



TREES: PLOTS 1+2

PLOT 2

- 1 *Fagus purpurea*
- 2 *Fagus sylvatica*
- 3 *Betula pendula*
- 4 *Carpinus betulus*

- Copper Beech*
Beech
Birch
Hornbeam } 8-10cm s'td bareroot

- 5 *Malus sylvestris*
- 6 *Carpinus betulus*
- 7 *Sorbus aucuparia*
- 8 *Betula pendula*
- 9 *Fagus sylvatica*
- 10 *Sorbus aria*
- 11 *Prunus avium*
- 12 *Fagus purpurea*

- Crab apple*
Hornbeam
Rowan
Birch
Beech
Whitebeam
Cherry
Copper Beech } 8-10cm s'td bareroot.

All hedge planting to be mulched with 75mm deep, medium grade bark mulch. All plants to be fitted with spiral rabbit guards secured to stakes.
Trees in grass to have 1m diameter bark mulch 'circle' at base. All trees in grass to be fitted with strimmer guards. Min topsoil depth: Trees 0.1 x 0.5m deep pit. Hedge plants 0.6m wide x 0.4m deep trench.
All trees double staked with cross brace and ties.



mi = Total of 81m² of Species rich grassland similar to

GS8 (i) species rich grassland from Greenland Seeds Ltd.