



NORTH

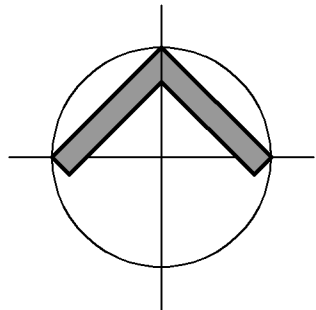


Note:
Do not Scale from this Drawing (except for planning approval).
All dimensions are in millimetres and to be checked on site.
All Dimensions relating to subcontractors or suppliers work
must be checked and agreed between the main contractor and
the sub-contractors and suppliers.

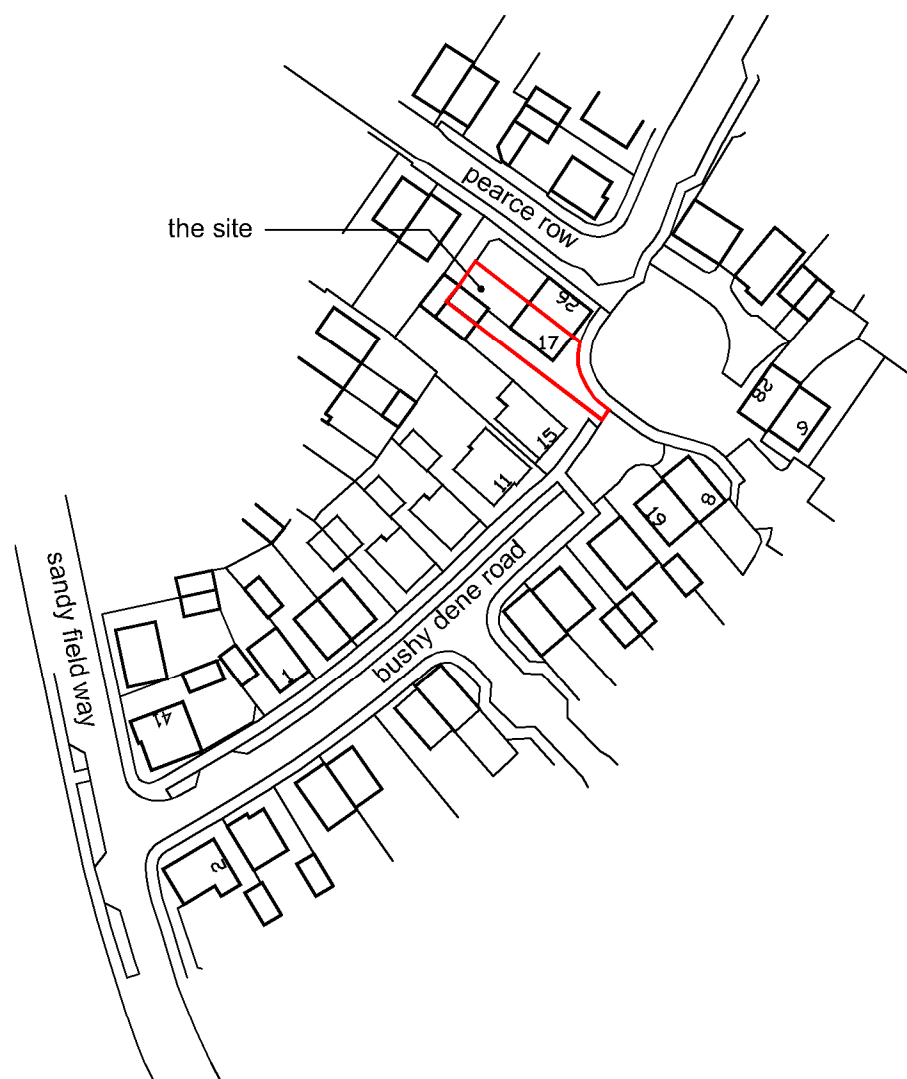



LOCATION PLAN
SCALE 1:1250

Ordnance Survey © Crown Copyright 2025. All rights reserved.
Licence Number 100022432

SCALE BAR 1:500

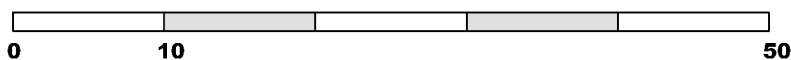

SCALE BAR 1:1250

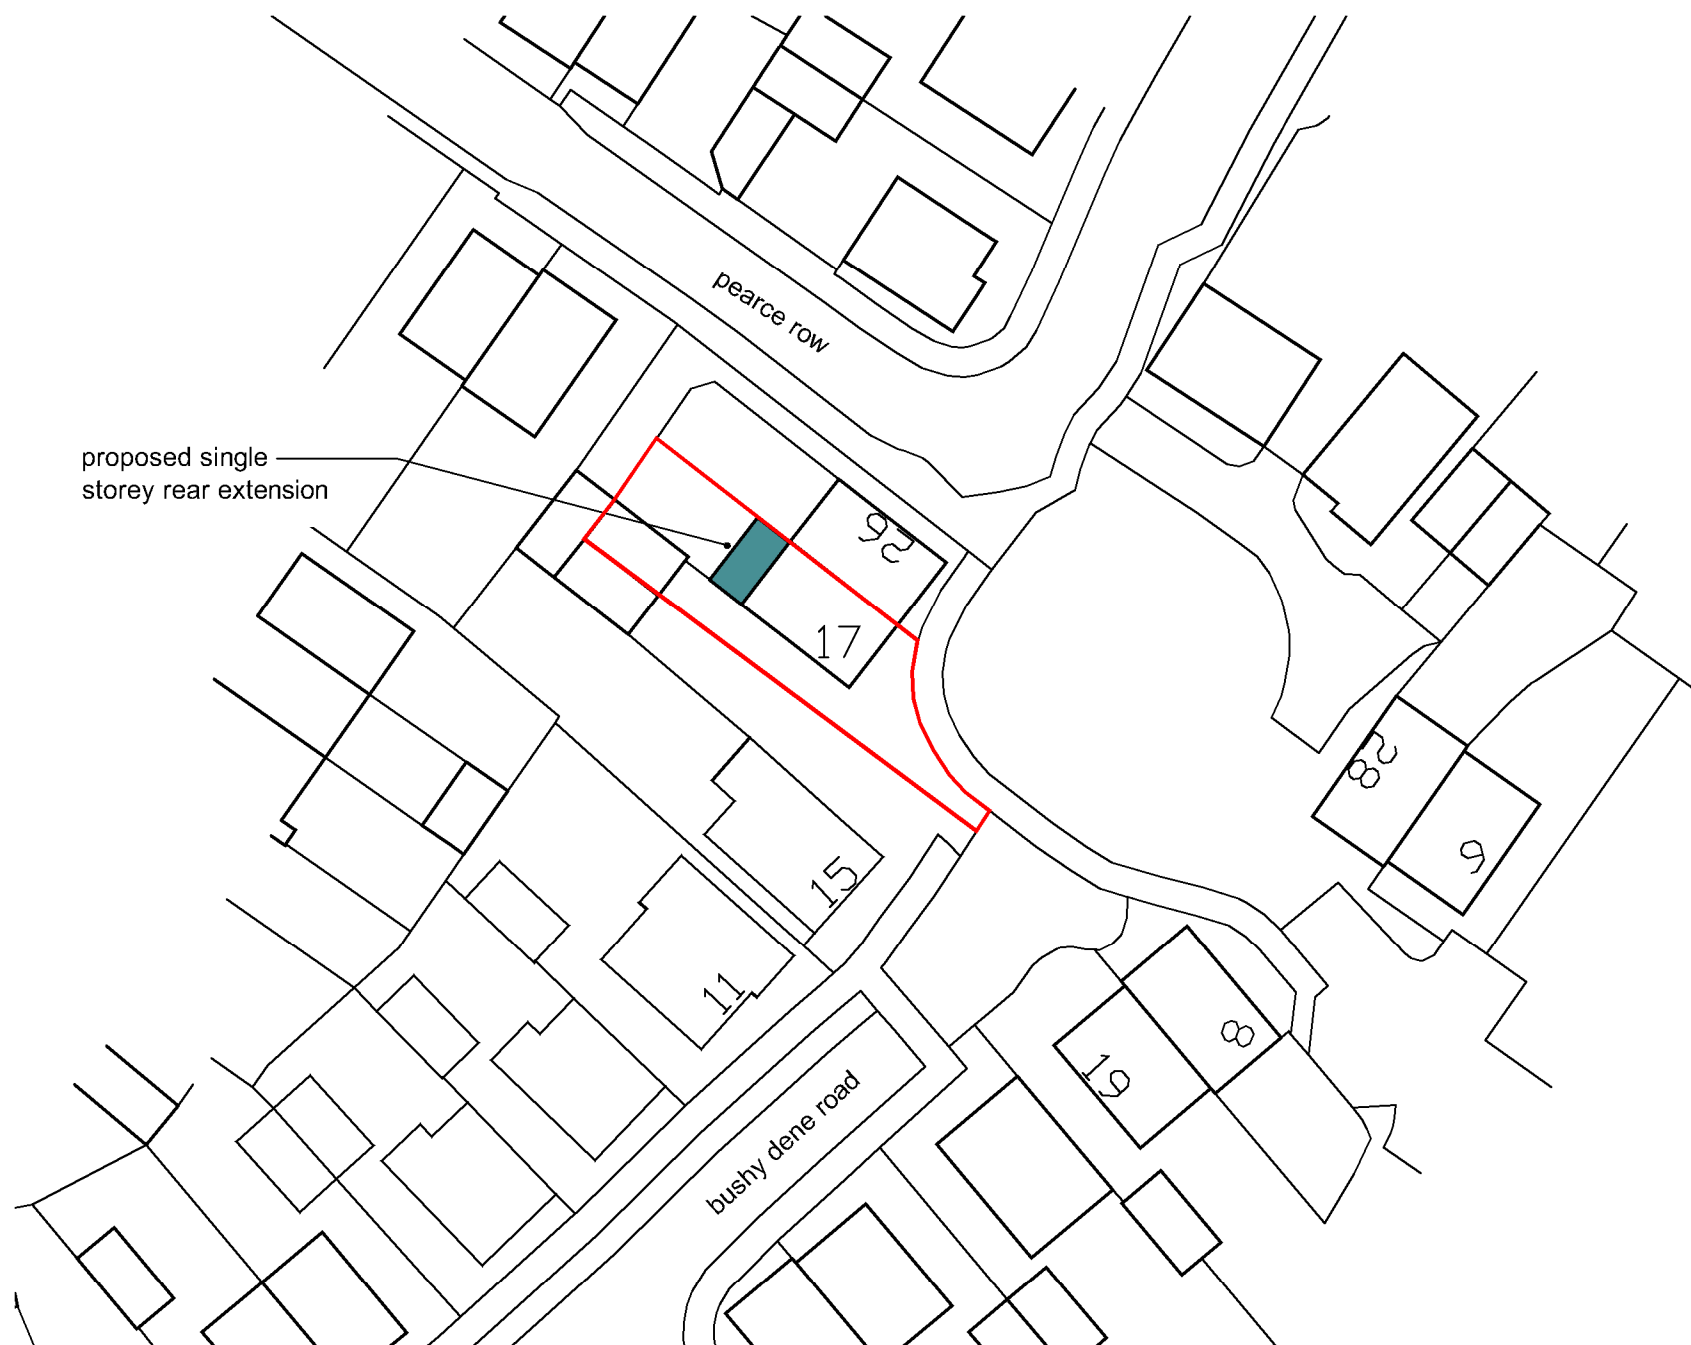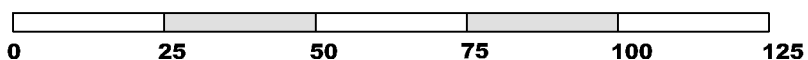

BLOCK PLAN
SCALE 1:500

DRAWING TITLE - CERTIFICATE OF LAWFULNESS - LOCATION & BLOCK PLAN		DATE - Dec 2024		SCALE - 1:500 & 1:1250 @ A3	
CLIENT - Mr Blake & Miss Gledhill, 17 Bushy Dene Road, Botley, Hants.		DRN - gp	CHK - -	DRAWING REF - 24270 PL302	Rev A

grp architectural design
t. 07747 011252 e. gavin.page77@gmail.com