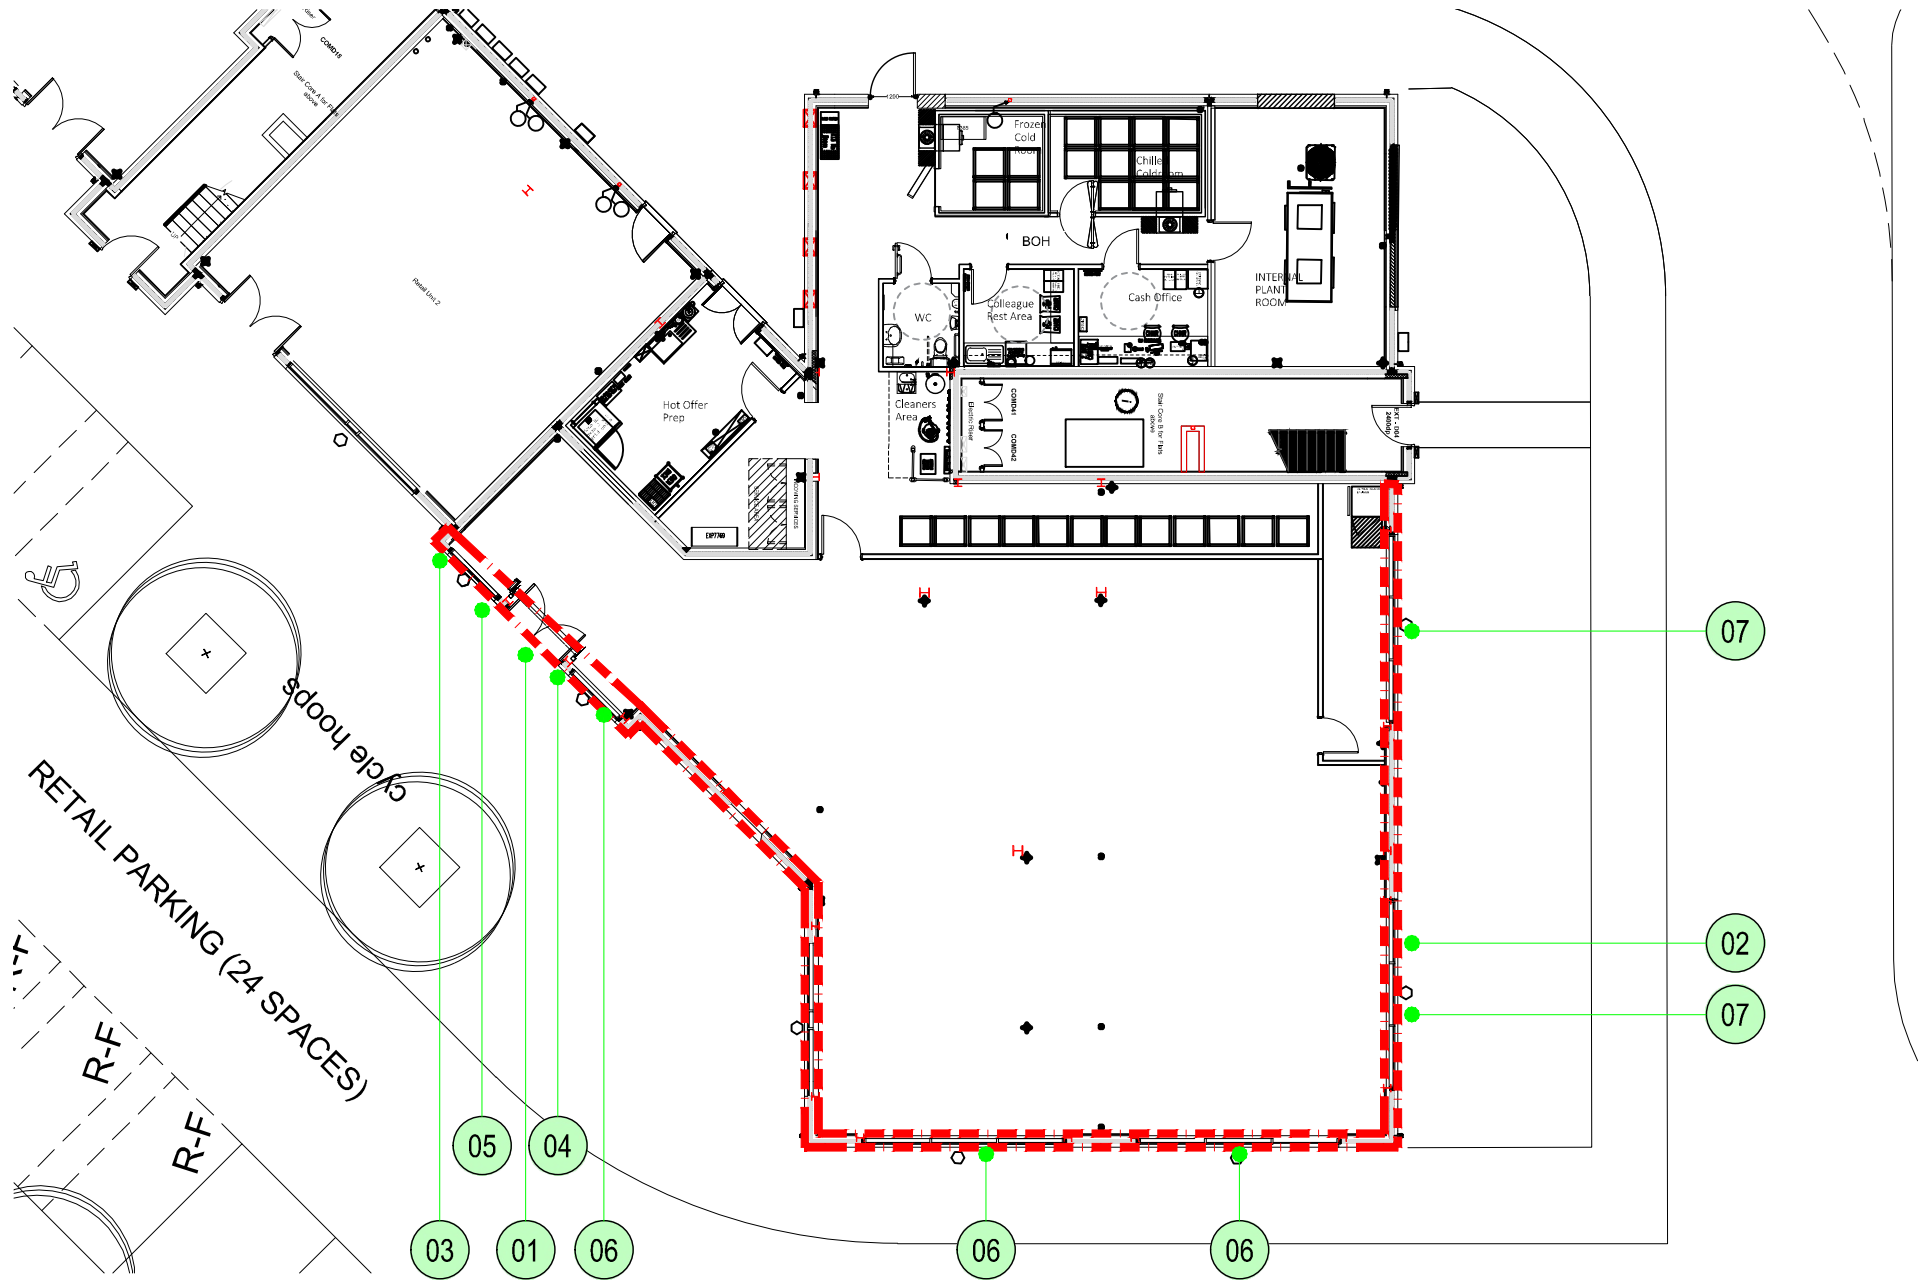


© Whittam Cox Architects - Disclaimer:

This drawing is copyright of WCEC Group Ltd trading as Whittam Cox Architects, and shall not be reproduced nor used for any other purpose without the written permission of the Architects. This drawing must be read in conjunction with all other related drawings and documentation. It is the contractors responsibility to ensure full compliance with the Building Regulations.

It is the contractors responsibility to check and verify all dimensions on site. Any discrepancies to be reported immediately.

IF IN DOUBT ASK.  
Materials not in conformity with relevant British or European Standards/Codes of practice or materials known to be deleterious to health & safety must not be used or specified on this project.

LEGEND:

PLANNING APPLICATION SITE BOUNDARY

LEGEND

Node indicates sign location. Refer to signage brochure for item reference. Items not referenced are not included in this application

|                                                    |          |               |              |
|----------------------------------------------------|----------|---------------|--------------|
| A                                                  | 27/01/25 | Second issue. | mm/AB        |
| Item 7 on NW facing elevation removed from scheme. |          |               |              |
| -                                                  | 13/11/24 | First issue   | KS/AB        |
| PLANNING                                           |          |               |              |
| No.                                                | Date     | Description   | Drawn/Chd By |
| CLIENT                                             |          |               |              |

ASDA

PROJECT  
ASDA BOORLEY GREEN, BOTLEY NS  
PROPOSED SIGNAGE SCHEME

TITLE  
PROPOSED LAYOUT LOCATIONS

|                |               |         |    |
|----------------|---------------|---------|----|
| DRAWING STATUS |               |         |    |
| PLANNING       |               |         |    |
| DRAWN          | KS            | CHECKED | AB |
| SCALE          | 1:200 @ A3    |         |    |
| DATE           | NOVEMBER 2024 |         |    |

Whittam Cox ARCHITECTS  
Chesterfield / 01246 260261  
London / 020 3388 0019  
Leeds / 0113 468 2450  
whittamcox.com

|         |             |     |
|---------|-------------|-----|
| JOB NO. | DRAWING NO. | REV |
| 240205  | PL_02       | A   |