


Peter Cooper Volkswagen, Unit 3, Royal London Park, Flanders Rd, Hedge End

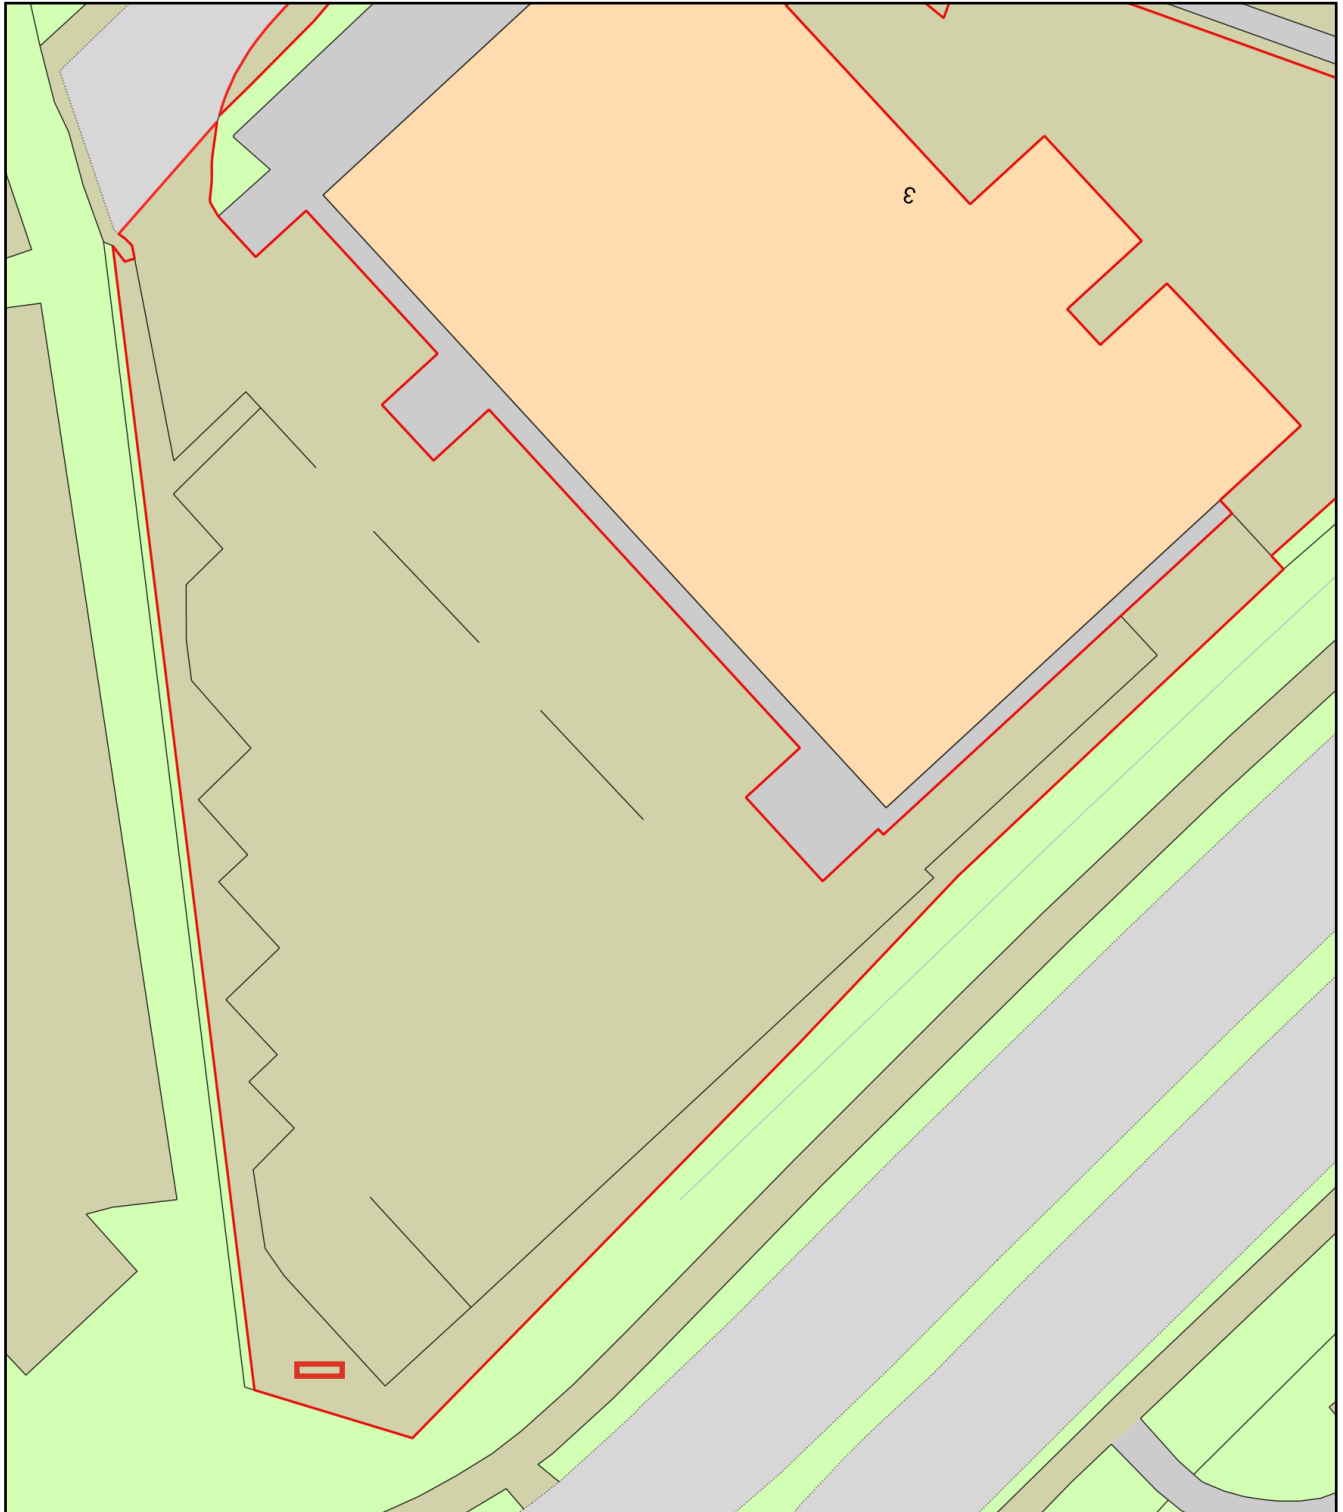

0 20
Metres



Plan Produced for: Chris Godfroy

Date Produced: 23 Jan 2025

Plan Reference Number: TQRQM25023153527560

Scale: 1:500 @ A4