


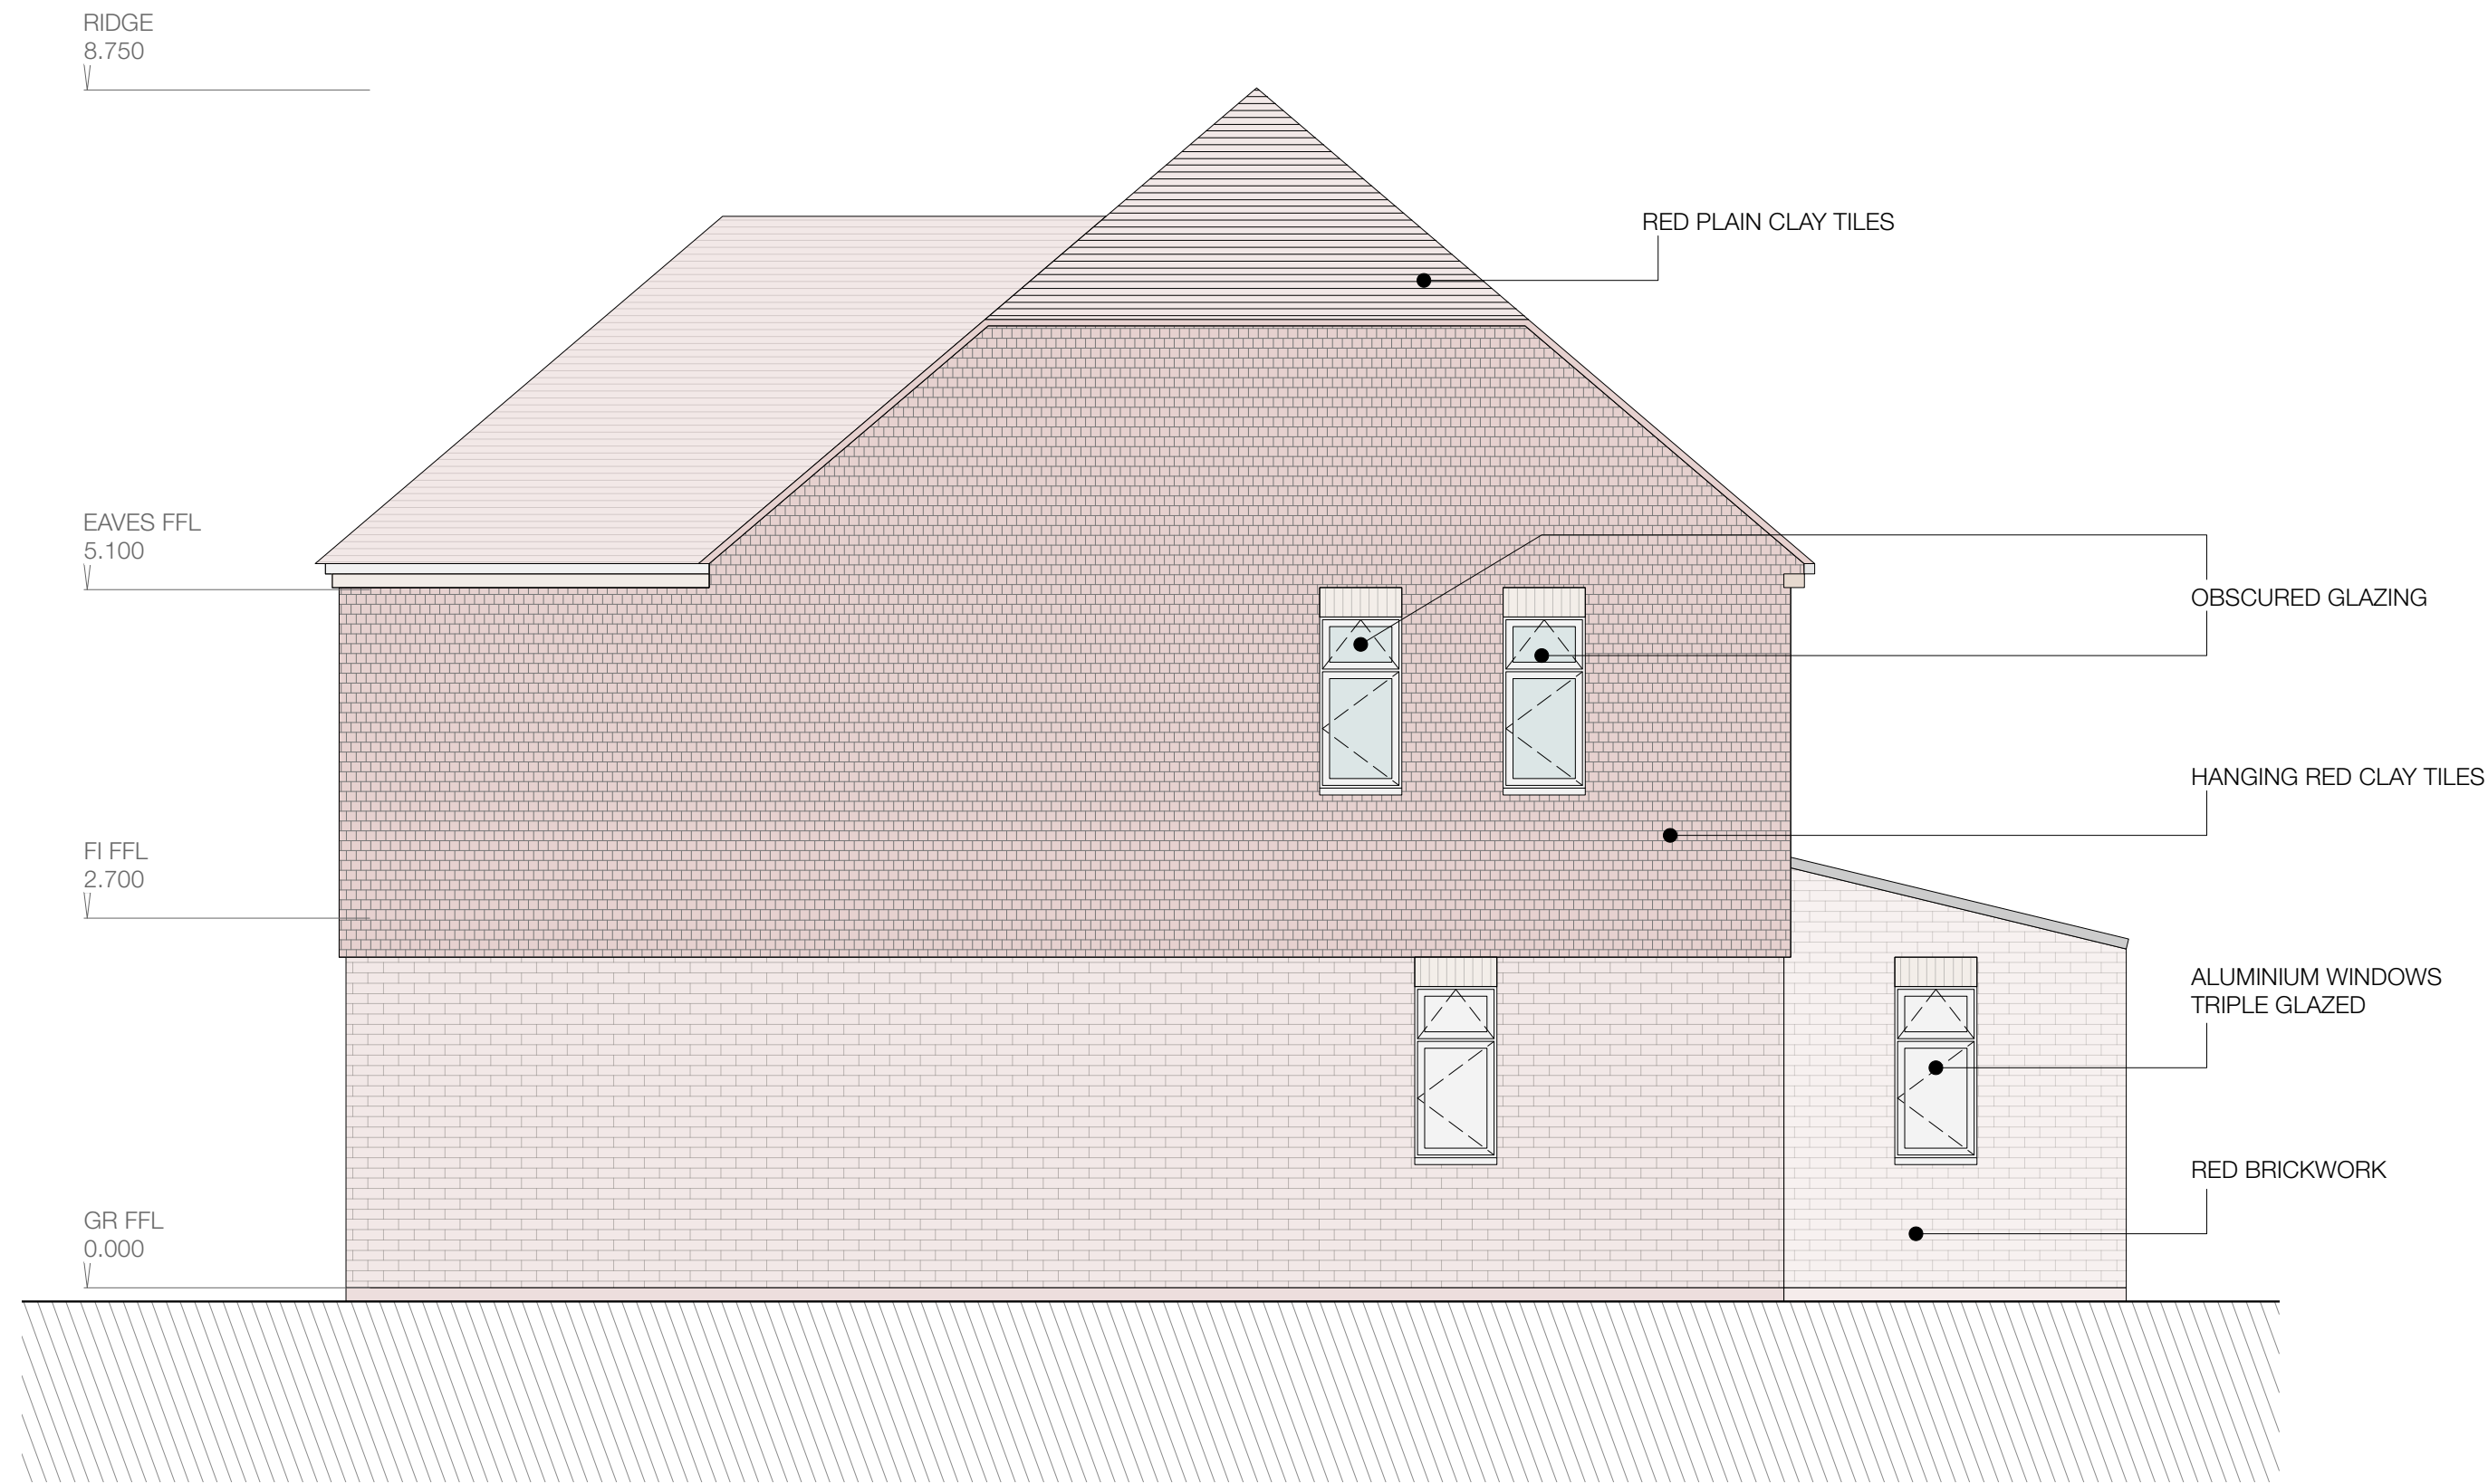


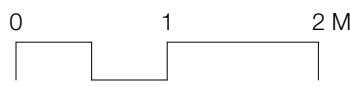


01 PROPOSED SOUTHERN ELEVATION
Scale: 1:50

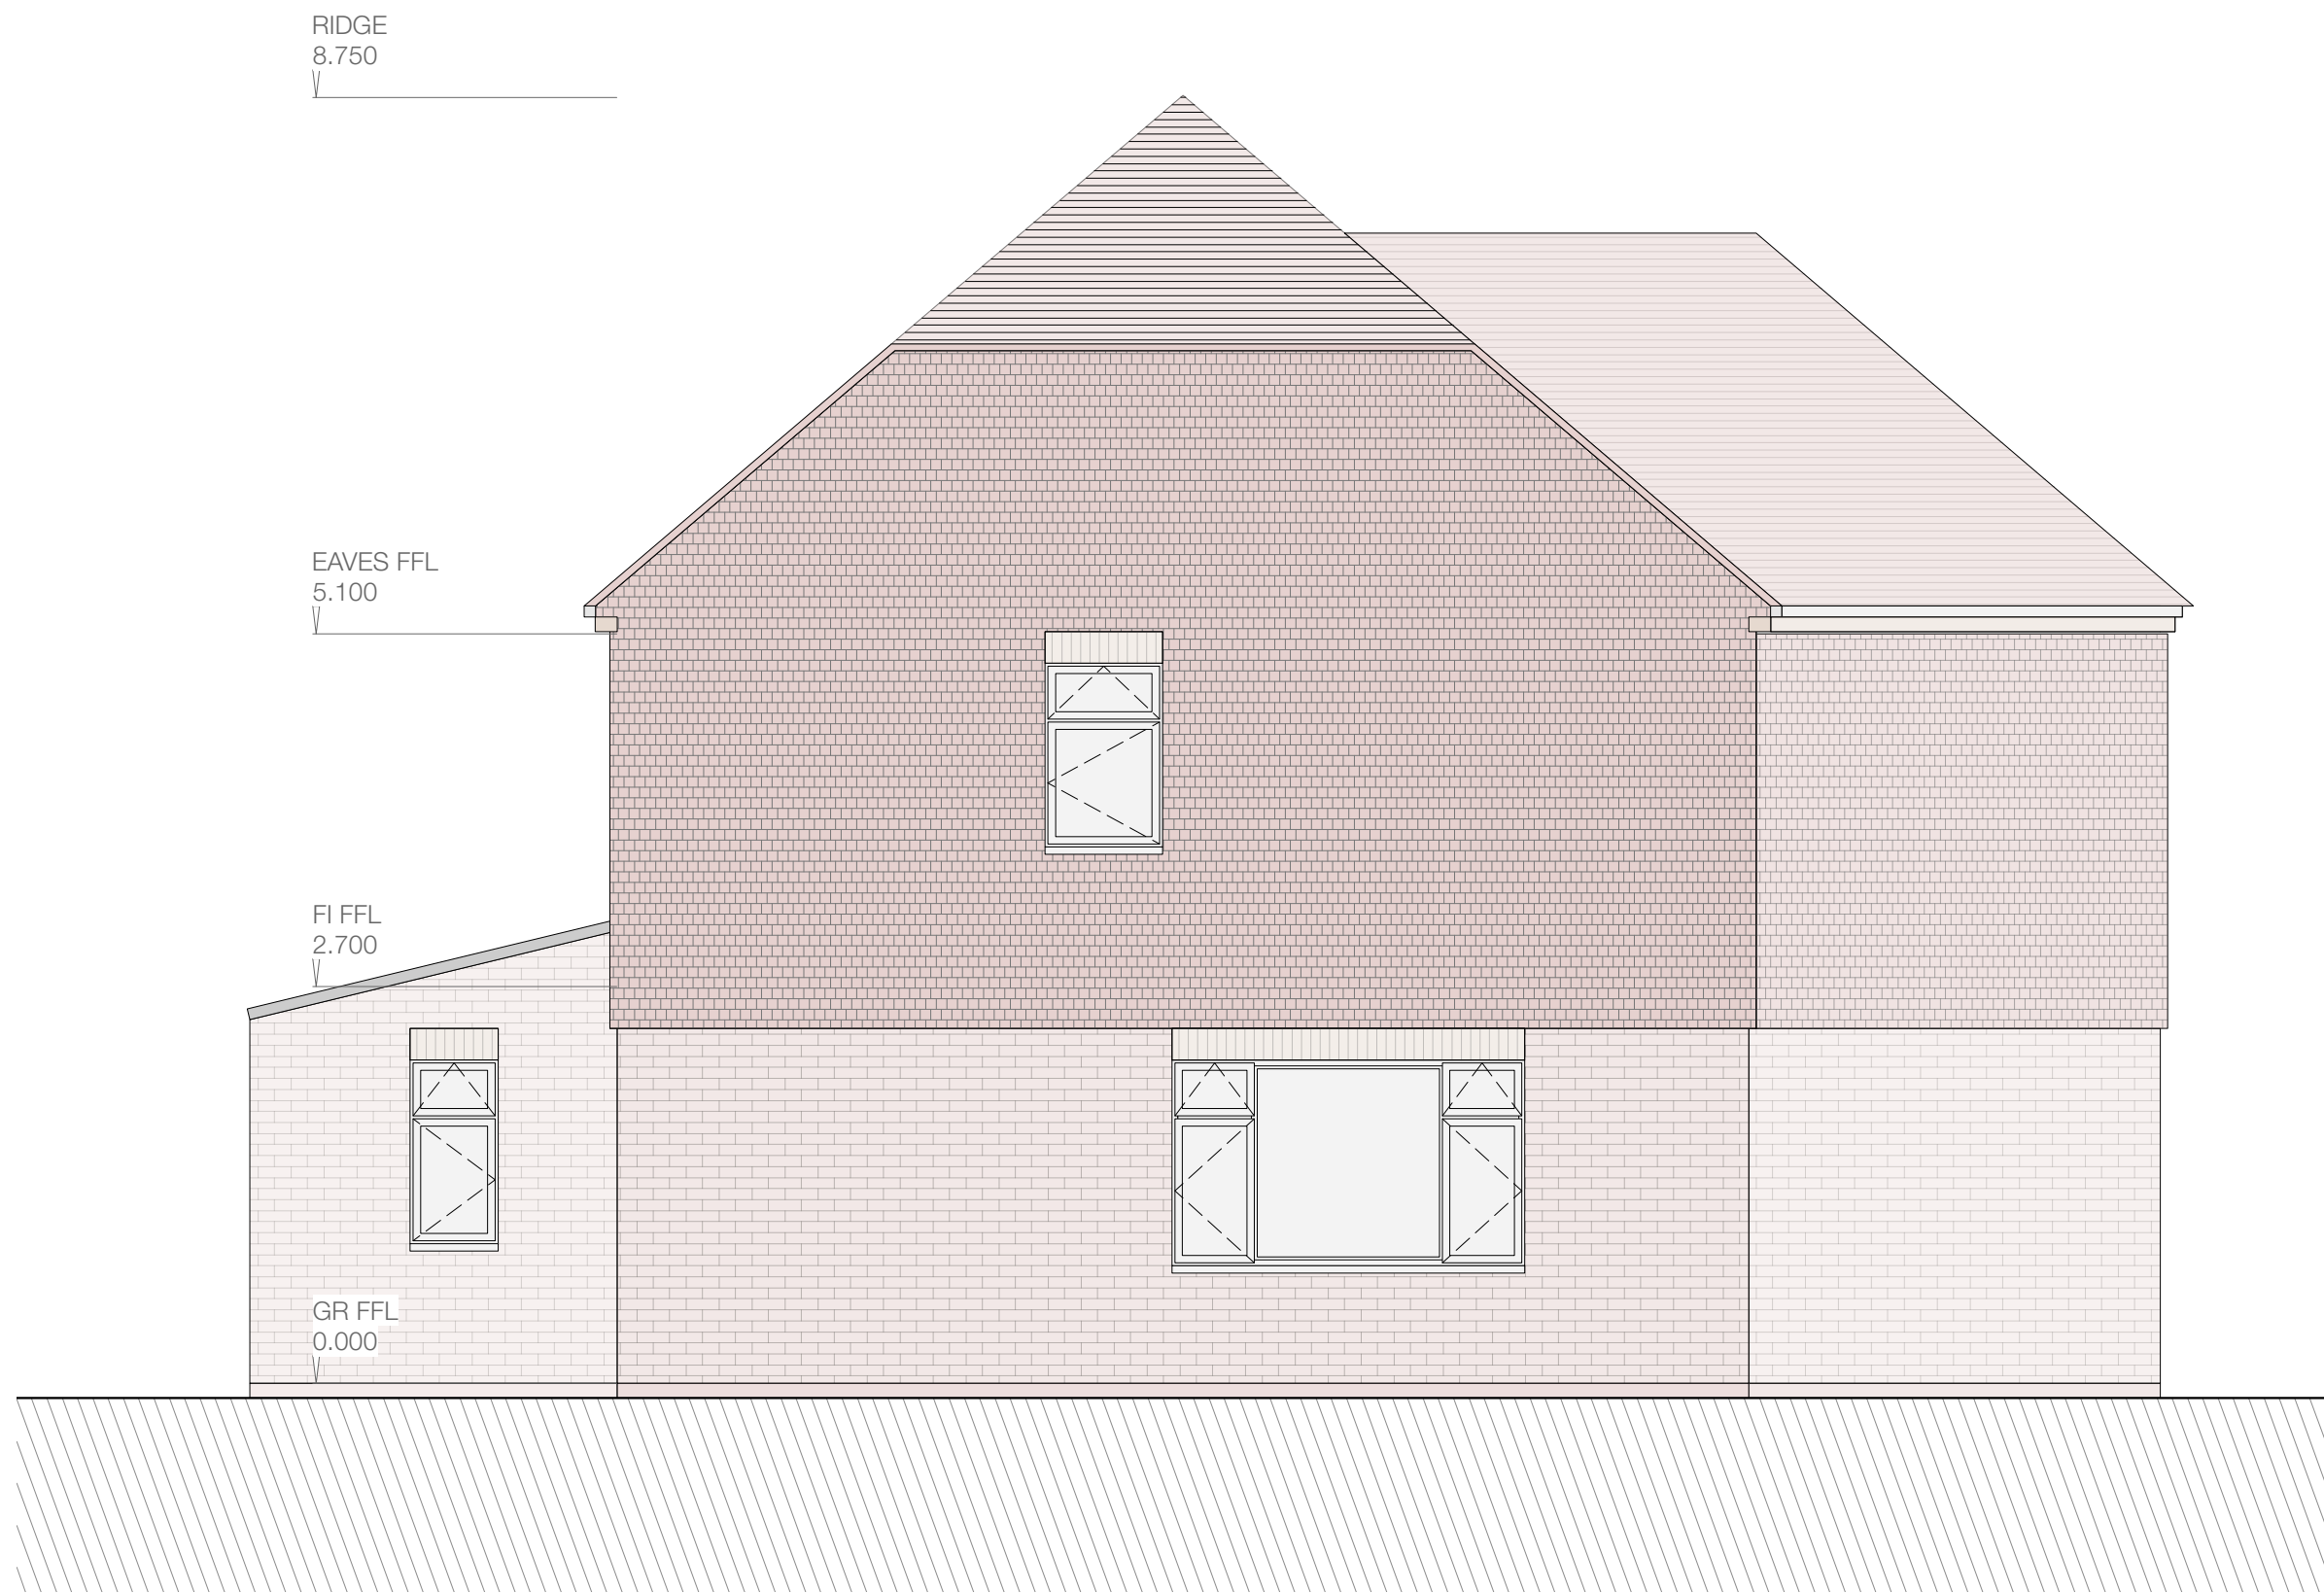


02 PROPOSED EASTERN ELEVATION
Scale: 1:50

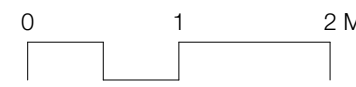

03 PROPOSED WESTERN ELEVATION
Scale: 1:50

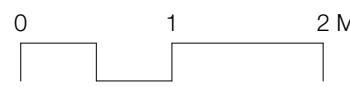

04 PROPOSED NORTHERN ELEVATION
Scale: 1:50

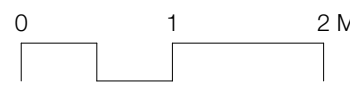

REV	DATE	NOTES	DRN	CHKD	GENERAL NOTES				Paul Cashin Architects		DRAWING TITLE	PROJECT TITLE	
A	11/1/20	1:1:1			THE CONTRACTOR IS RESPONSIBLE FOR THE CHECKING OF ALL SITE DIMENSIONS AND LEVELS. DISCREPANCIES TO BE REPORTED IMMEDIATELY TO THE CONTRACT ADMINISTRATOR / ARCHITECT. TO BE READ IN CONJUNCTION WITH ALL RELEVANT CONSULTANTS DRAWINGS AND INFORMATION. ALL EXISTING SITE, TREE AND BUILDING INFORMATION HAS BEEN COMPILED FROM DIFFERENT SOURCES.				Chenock Place 35 Southgate Street Winchester, Hampshire SO23 9EH 01962 623 521 www.paulcashinarchitects.co.uk		Proposed Elevations House	BOUNDARY ACRES	
											DRAWING REF	CLIENT	
											2221-PCA-DR-A-105	WILLIAMSON	
											STATUS	ORIGIN	
											INFORMATION - NOT FOR CONSTRUCTION	10/22	
											SCALE	PROJECT NO.	
												2221	