




01 LOCATION PLAN
Scale: 1:1250

Scale: 1:1250

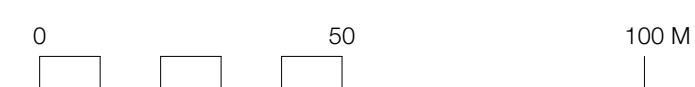


© CROWN COPYRIGHT 2024 ORDNANCE SURVEY 100053143



02 BLOCK PLAN
Scale: 1:500

Scale: 1:500

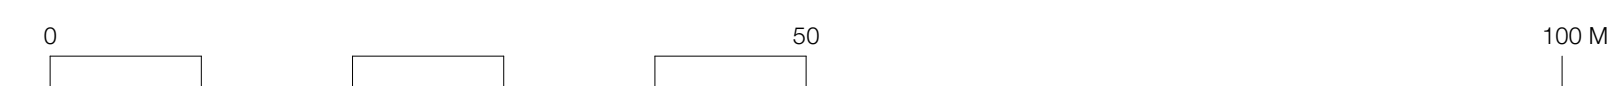[illegible][illegible]

GENERAL NOTES

THE CONTRACTOR IS RESPONSIBLE FOR THE CHECKING OF ALL SITE DIMENSIONS AND LEVELS.
DISCREPANCIES TO BE REPORTED IMMEDIATELY TO THE CONTRACT ADMINISTRATOR / ARCHITECT.
TO BE READ IN CONJUNCTION WITH ALL RELEVANT CONSULTANTS DRAWINGS AND INFORMATION.
ALL EXISTING SITE, TREE AND BUILDING INFORMATION HAS BEEN COMPILED FROM DIFFERENT SOURCES.

Paul Cashin Architects

Chernocke Place
35 Southgate Street
Winchester, Hampshire
SO23 9EH
01962 623 521
www.paulcashionarchitects.co.uk

DRAWING TITLE	Location Plan
DRAWING REF	2221-PCA-DR-A-001
STATUS	INFORMATION - NOT FOR CONSTRUCTION
SCALE	

PROJECT TITLE	BOUNDARY ACRES
CLIENT	WILLIAMSON
ORIGIN	10/22
PROJECT NO.	2221

CLIENT	WILLIAMSON
ORIGIN	10/22
PROJECT NO.	2221

ORIGIN	10/22
PROJECT NO.	2221

PROJECT NO. 2221