Floor Plan

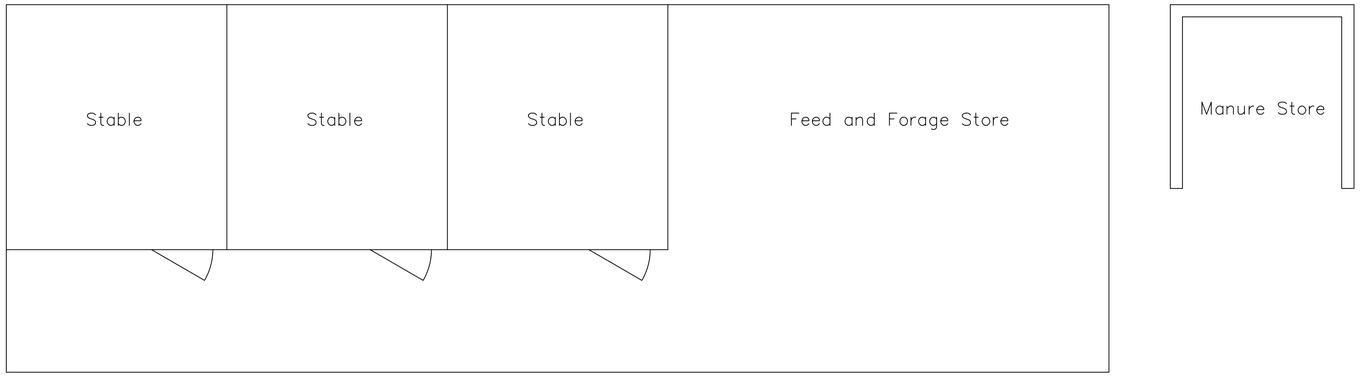

West Elevation

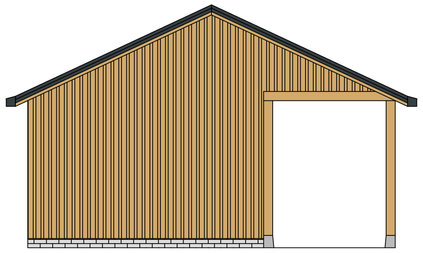

South Elevation

East Elevation

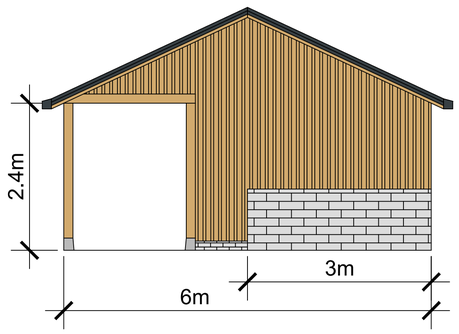

North Elevation

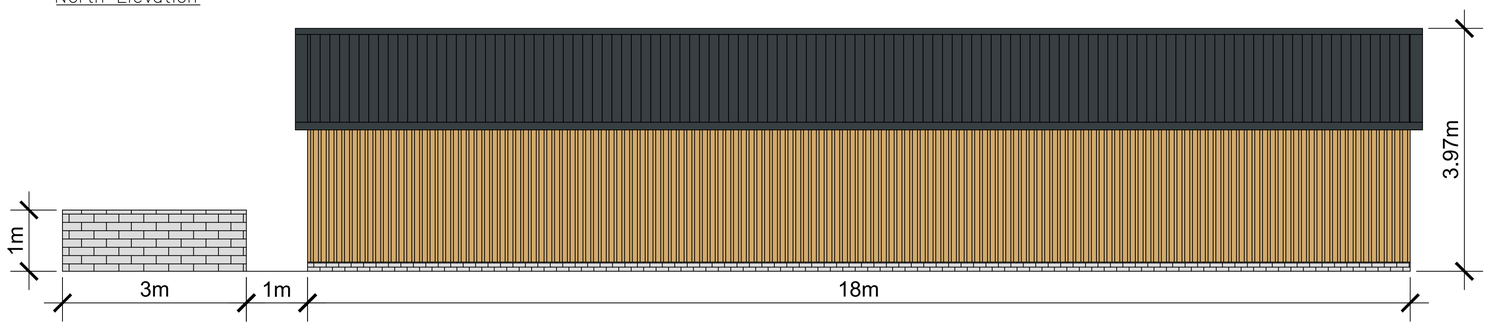

DO NOT SCALE – IF IN DOUBT ASK SUBJECT TO SITE SURVEY AND BUILDING REGULATIONS APPROVAL

SCALE SUITABLE FOR PLANNING PURPOSES

REV	REVISION	DATE

APECS EST.2004

CLIENT –
Mr Hulme

SITE ADDRESS –
Inwood Cottage
Winchester Road
Lower Upham
Southampton
SO32 1HH

PROJECT –
New Stable Building

DRAWING –
Proposed Elevations

DATE – January 2024

SCALE – 1:50 on A1

DRAWING NUMBER – PN2838–300–02

REV –

DRAWN BY – RS

CLIENT APPROVAL –

DRAWING STATUS –

- ◯ PRELIMINARY
- ◯ CONSTRUCTION
- ◯ QUOTATION
- ◯ AS BUILT

High Ridge Farm
Chalk Lane
Soberton
Hants
SO32 3PH
Tel: 01420 511624

Email: rspicer@apecsltd.com
www.apecsltd.com

Copyright Reserved
This drawing is the property of APECS Ltd which must be returned on request. The information is to be regarded as confidential, and must not be copied in part or whole, to any third party, without receiving prior written consent from our offices.