


Peter Cooper Volkswagen, Unit 3, Royal London Park, Flanders Rd, Hedge End

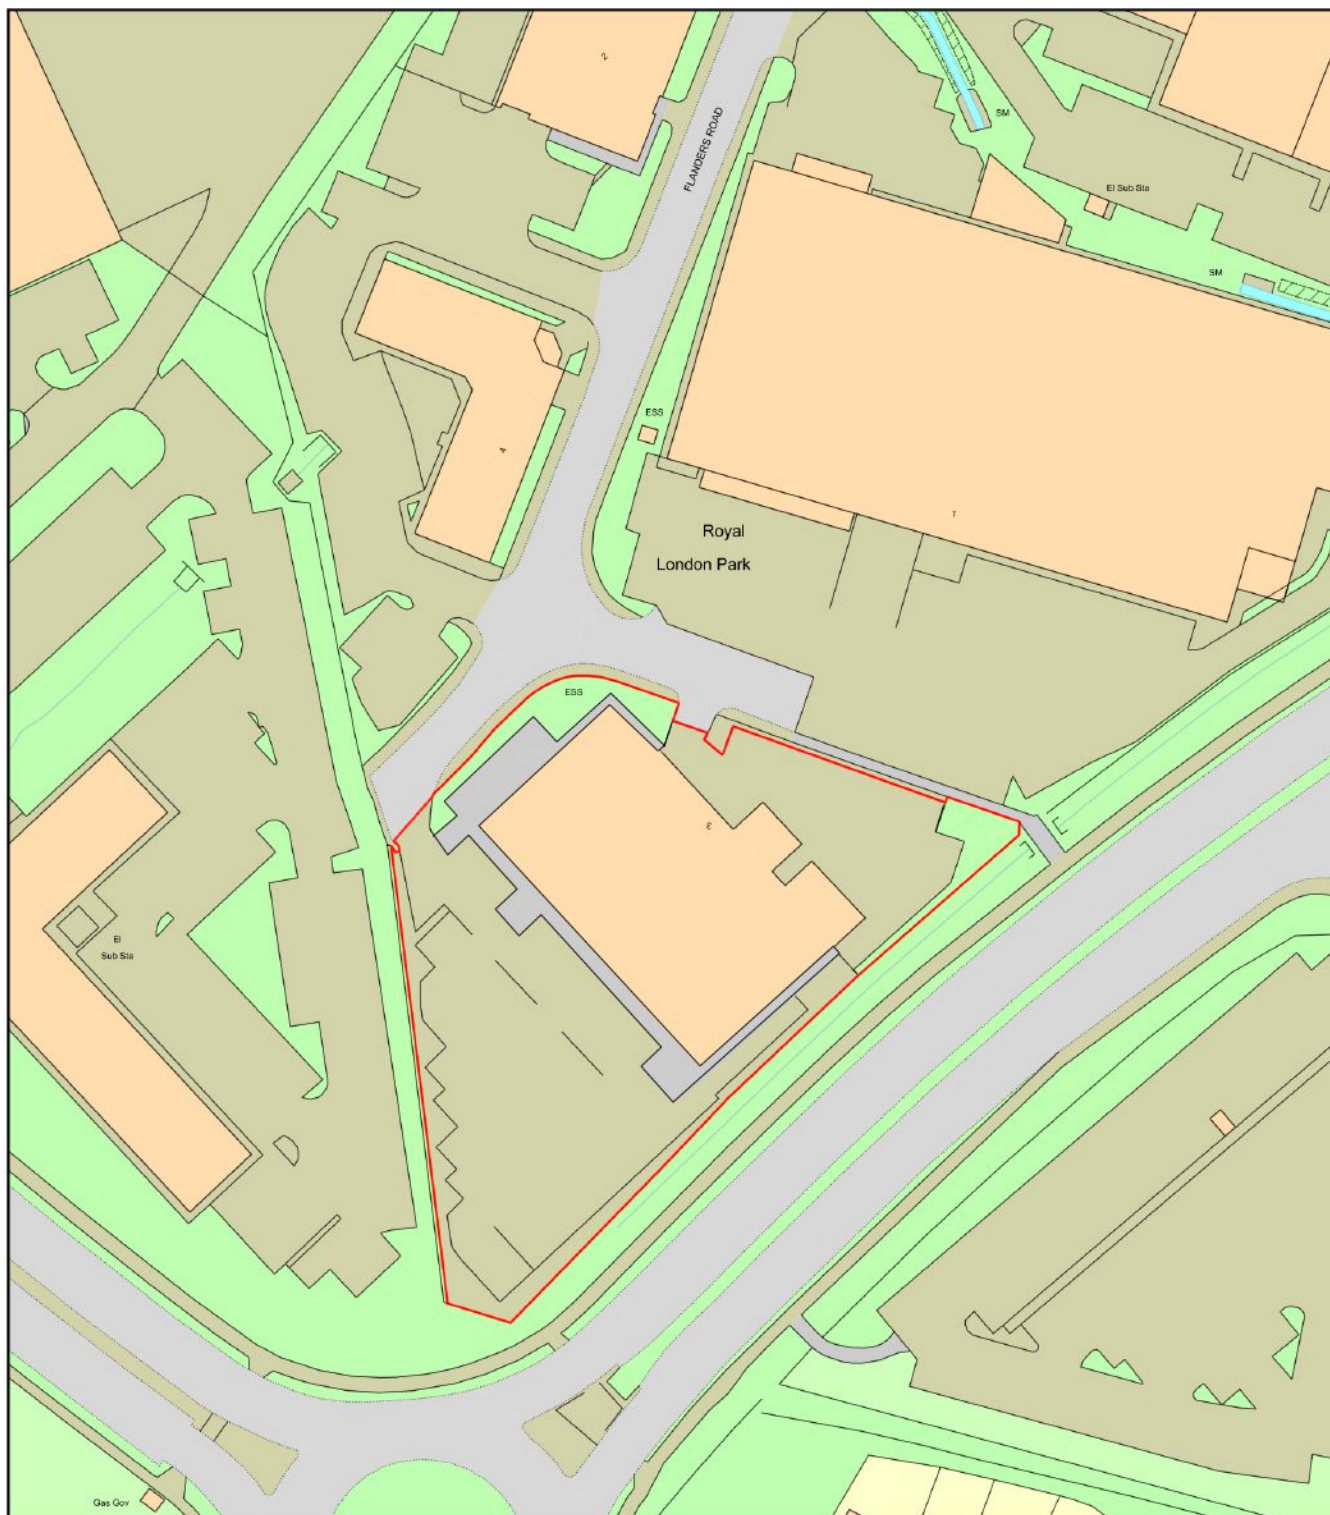

0 50
Metres



Plan Produced for: Chris Godfroy
Date Produced: 23 Jan 2025
Plan Reference Number: TQRQM25023151225850
Scale: 1:1250 @ A4