




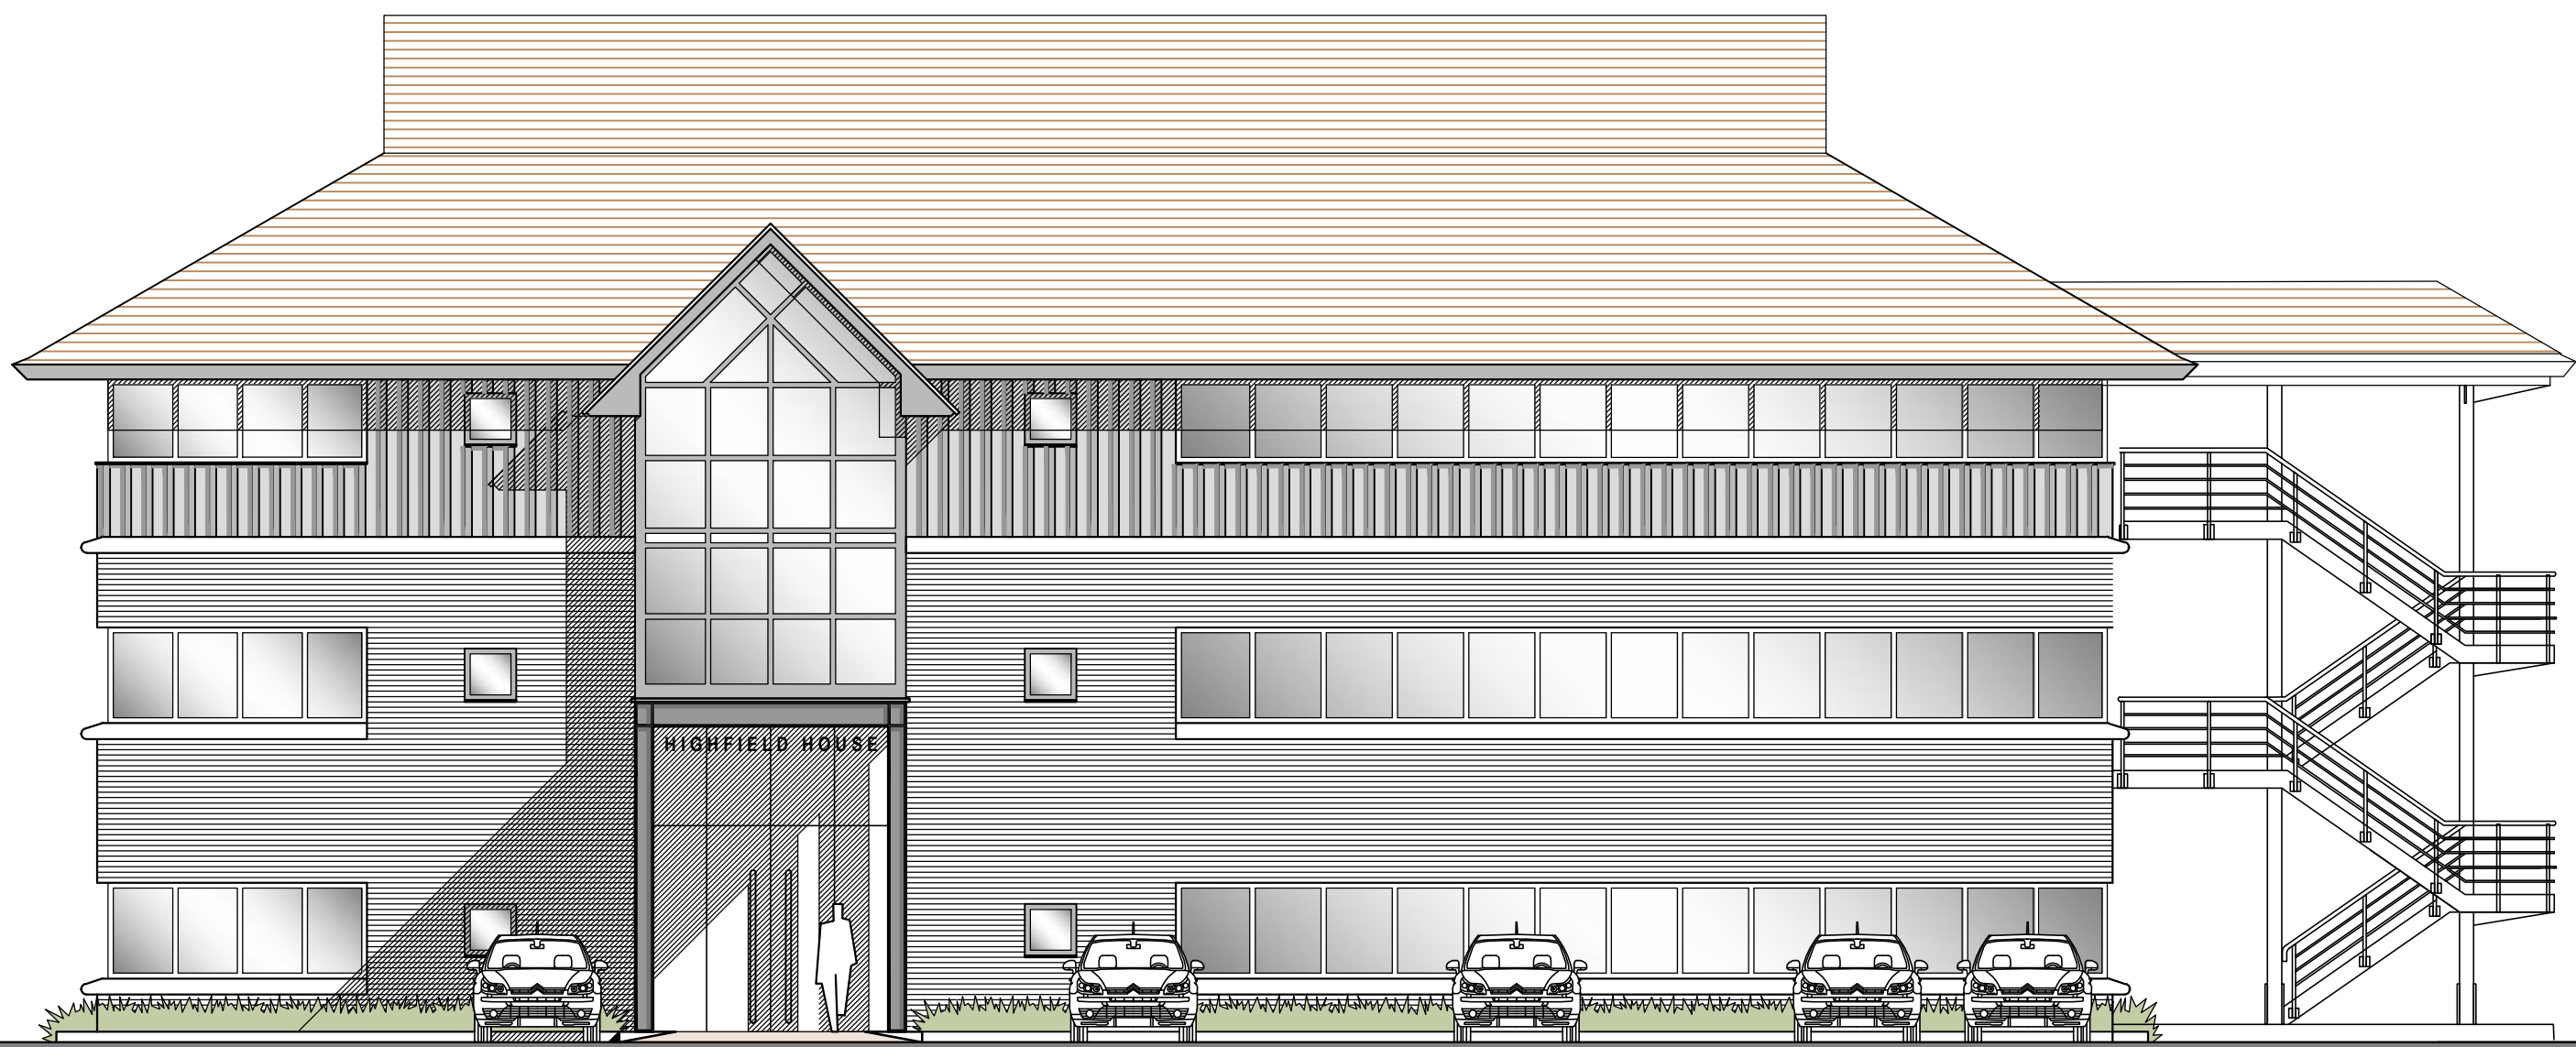


Front Elevation

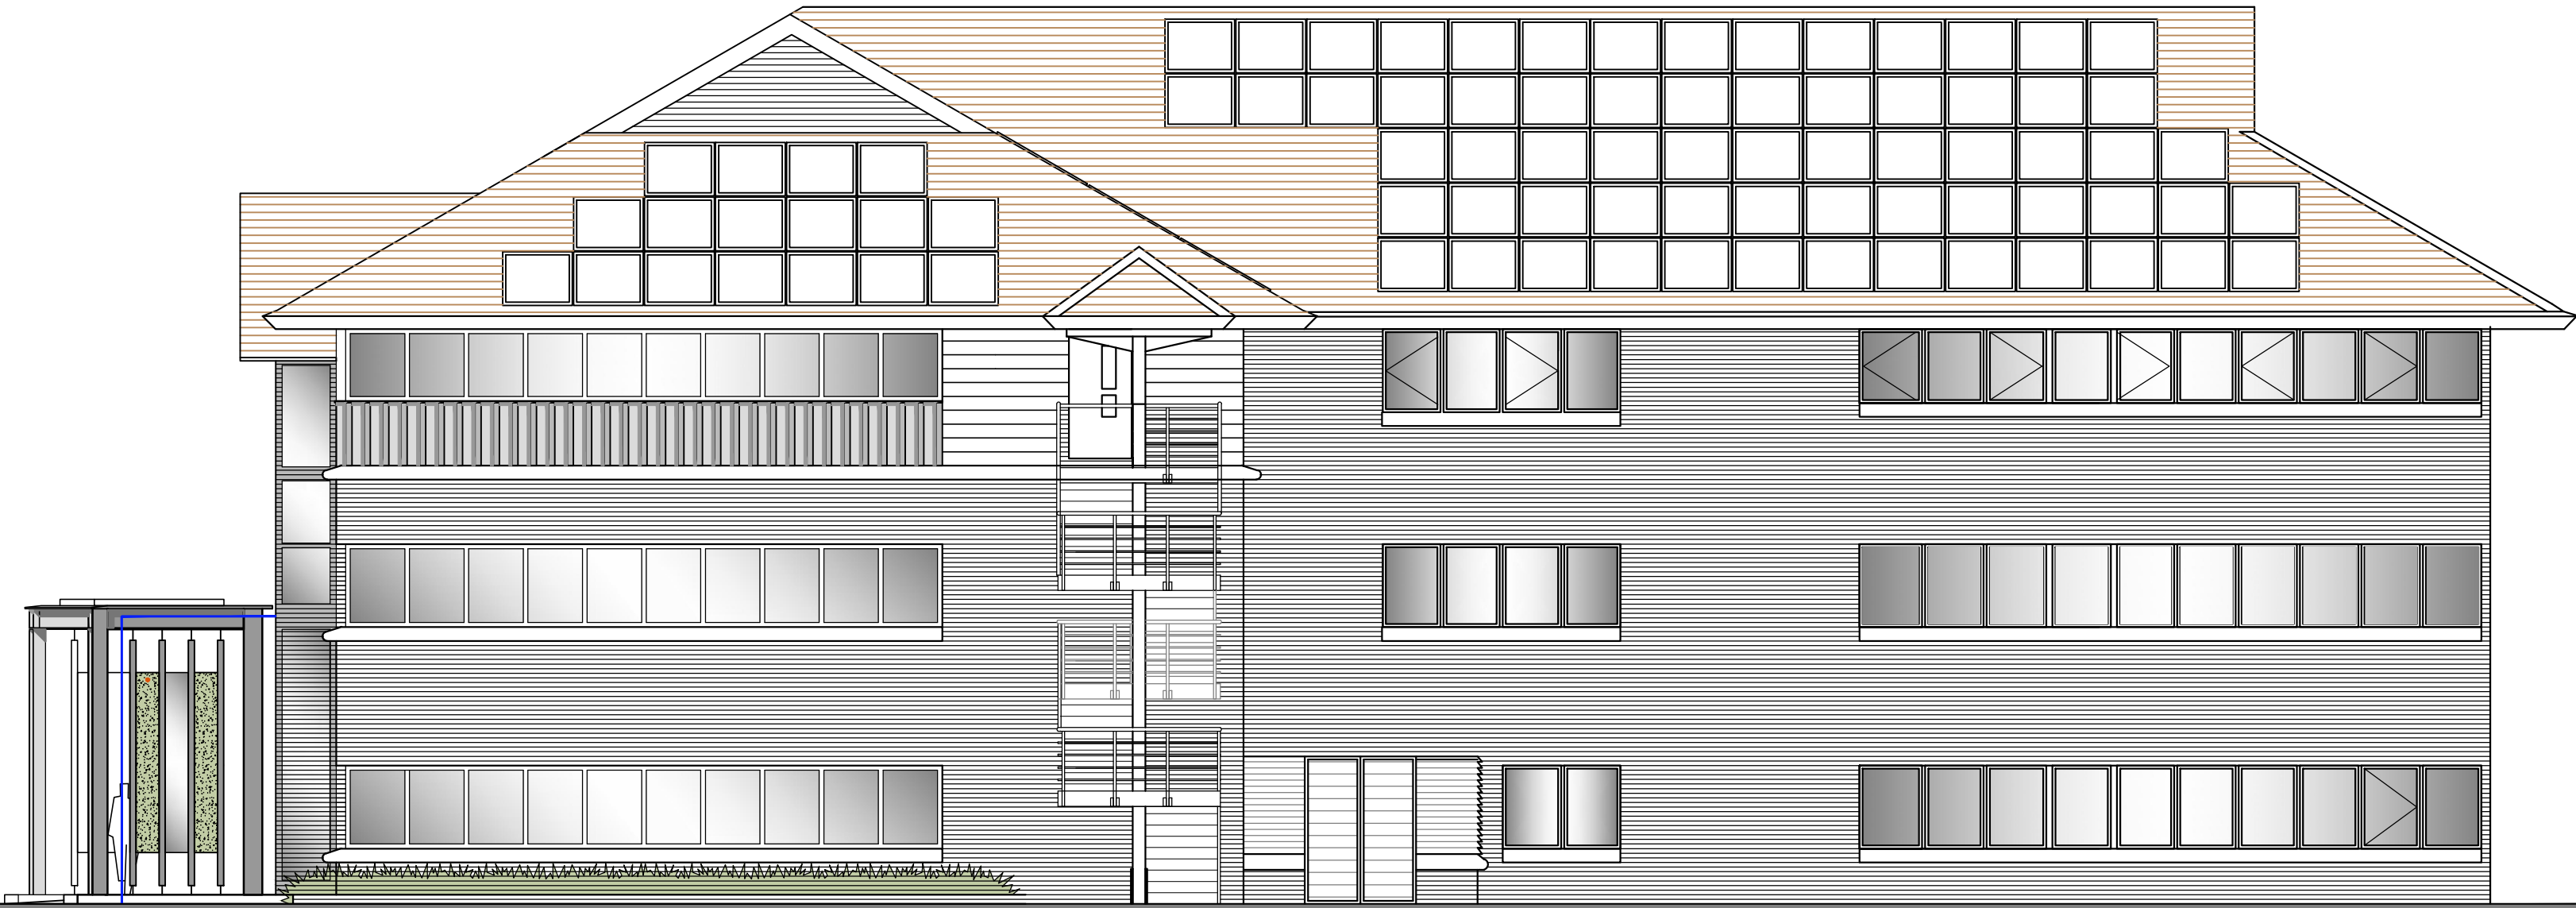



Side Elevation

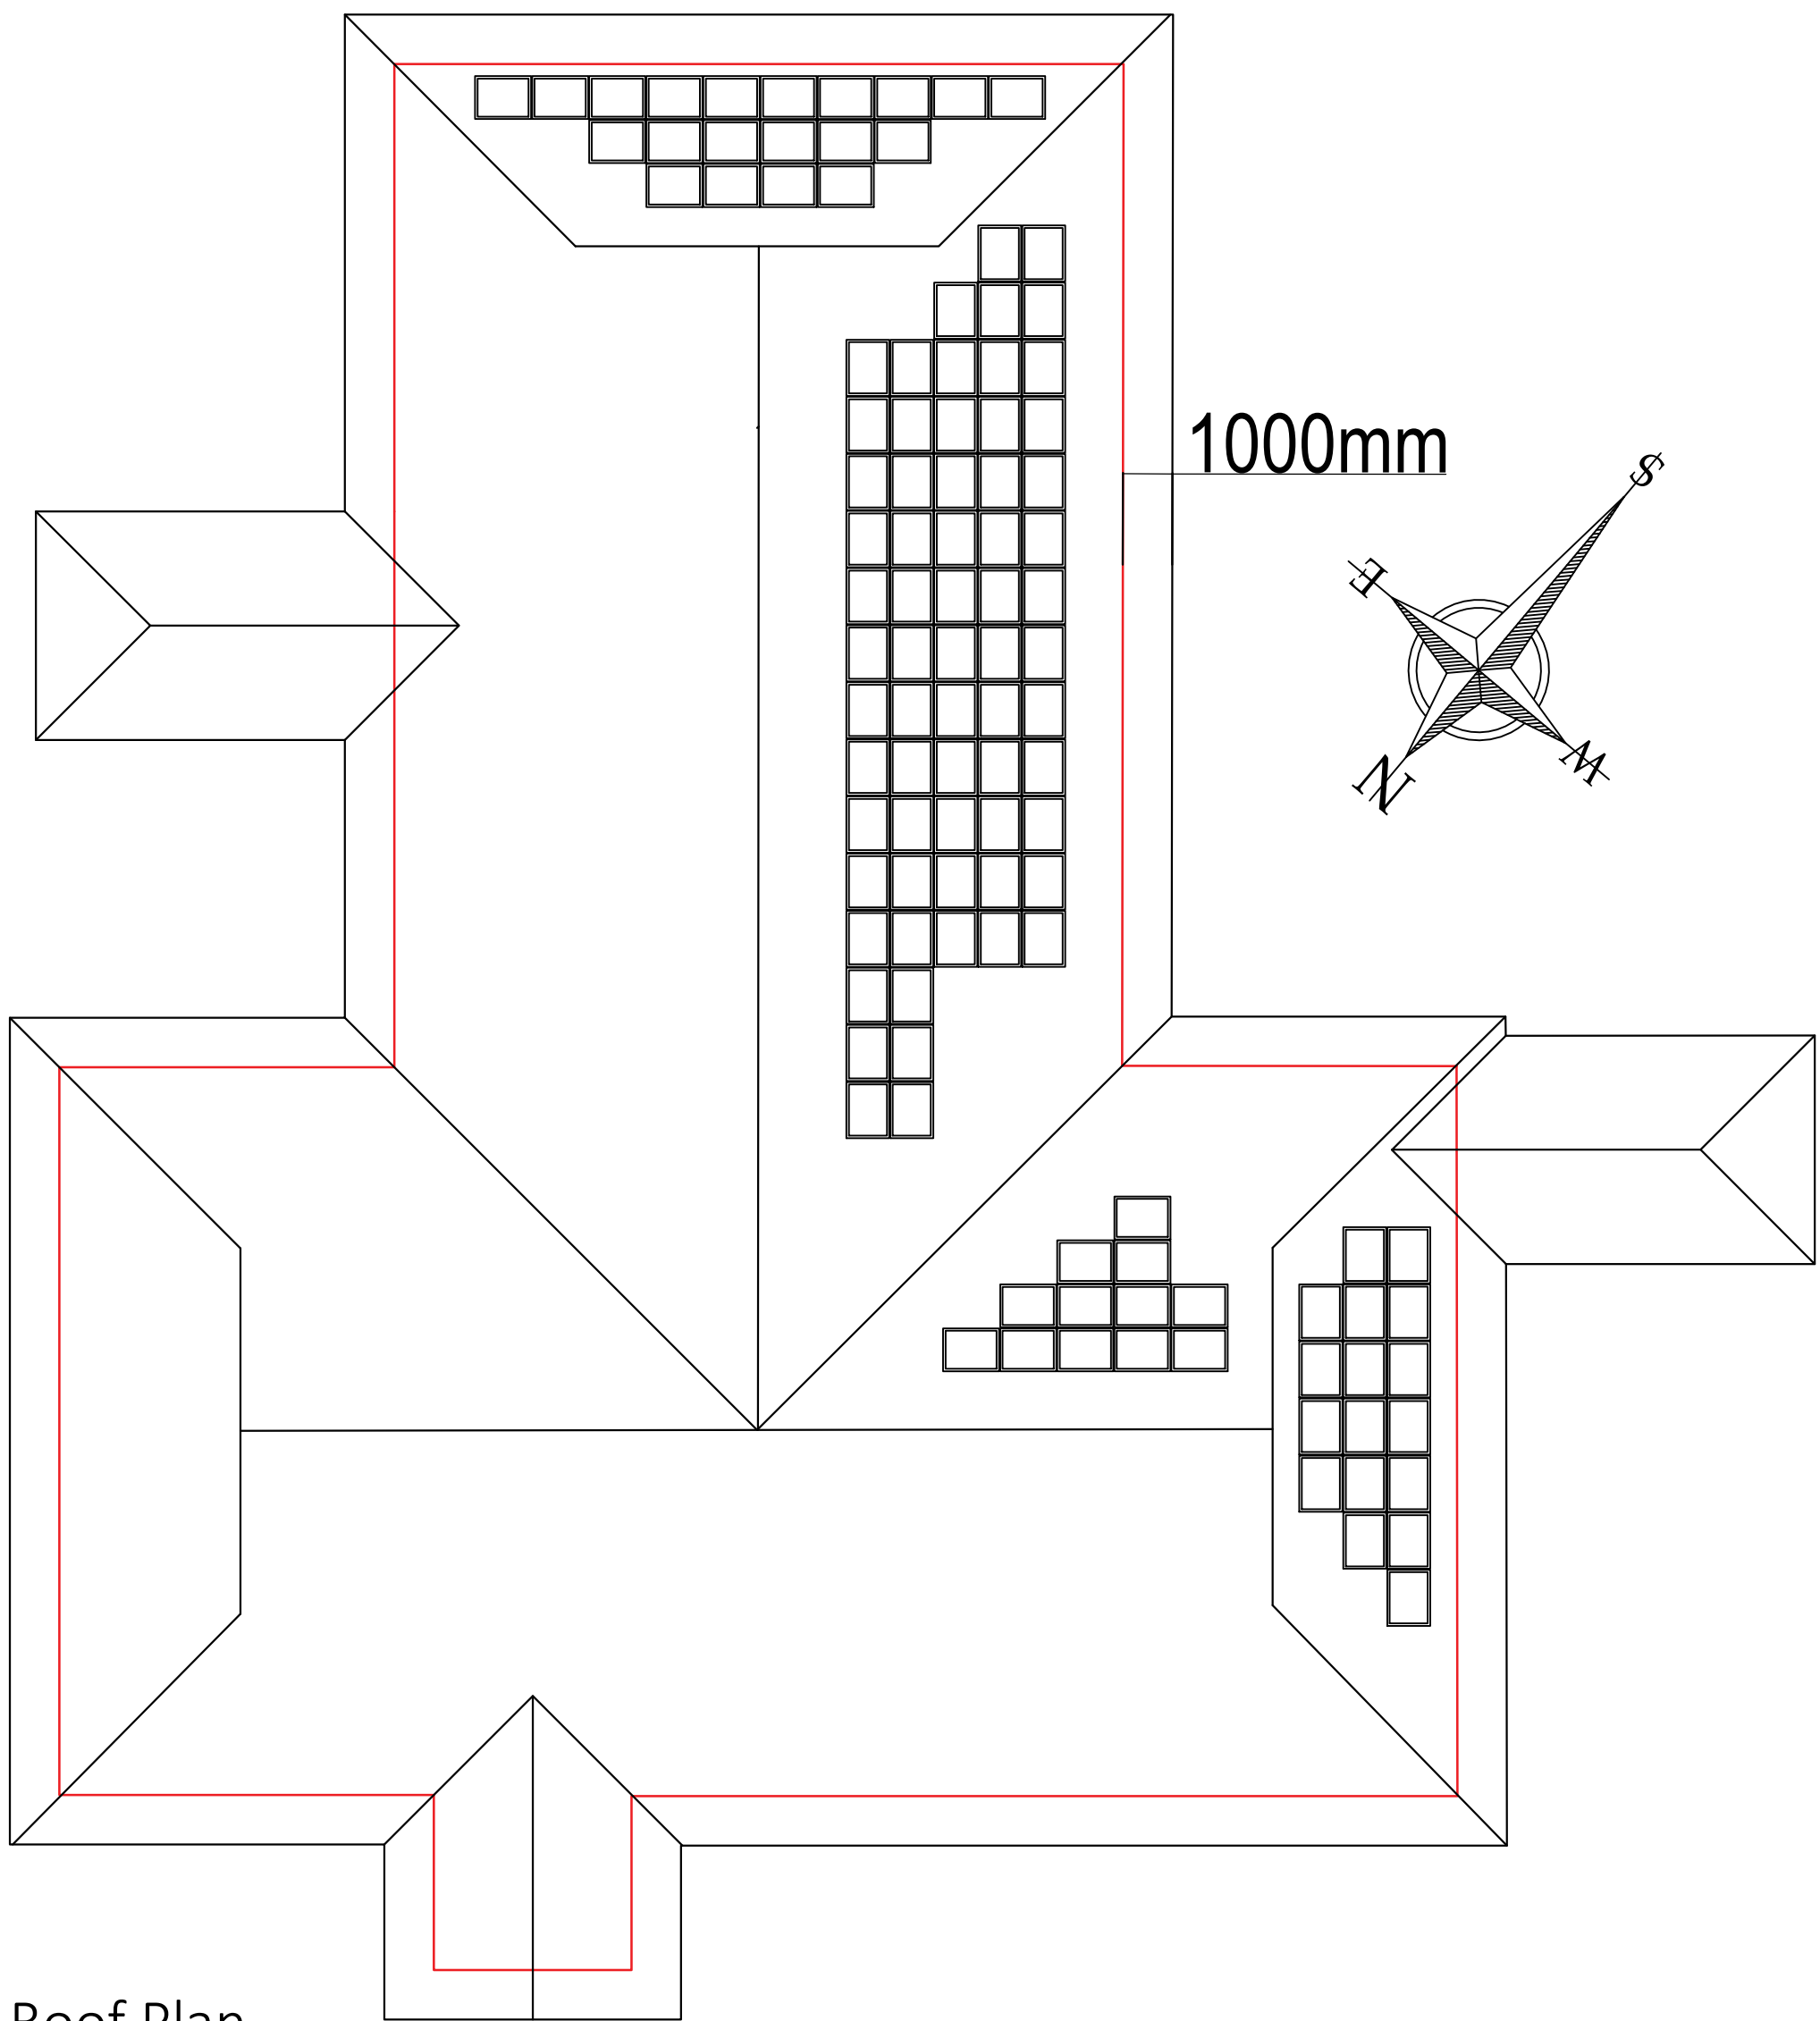

Roof Plan

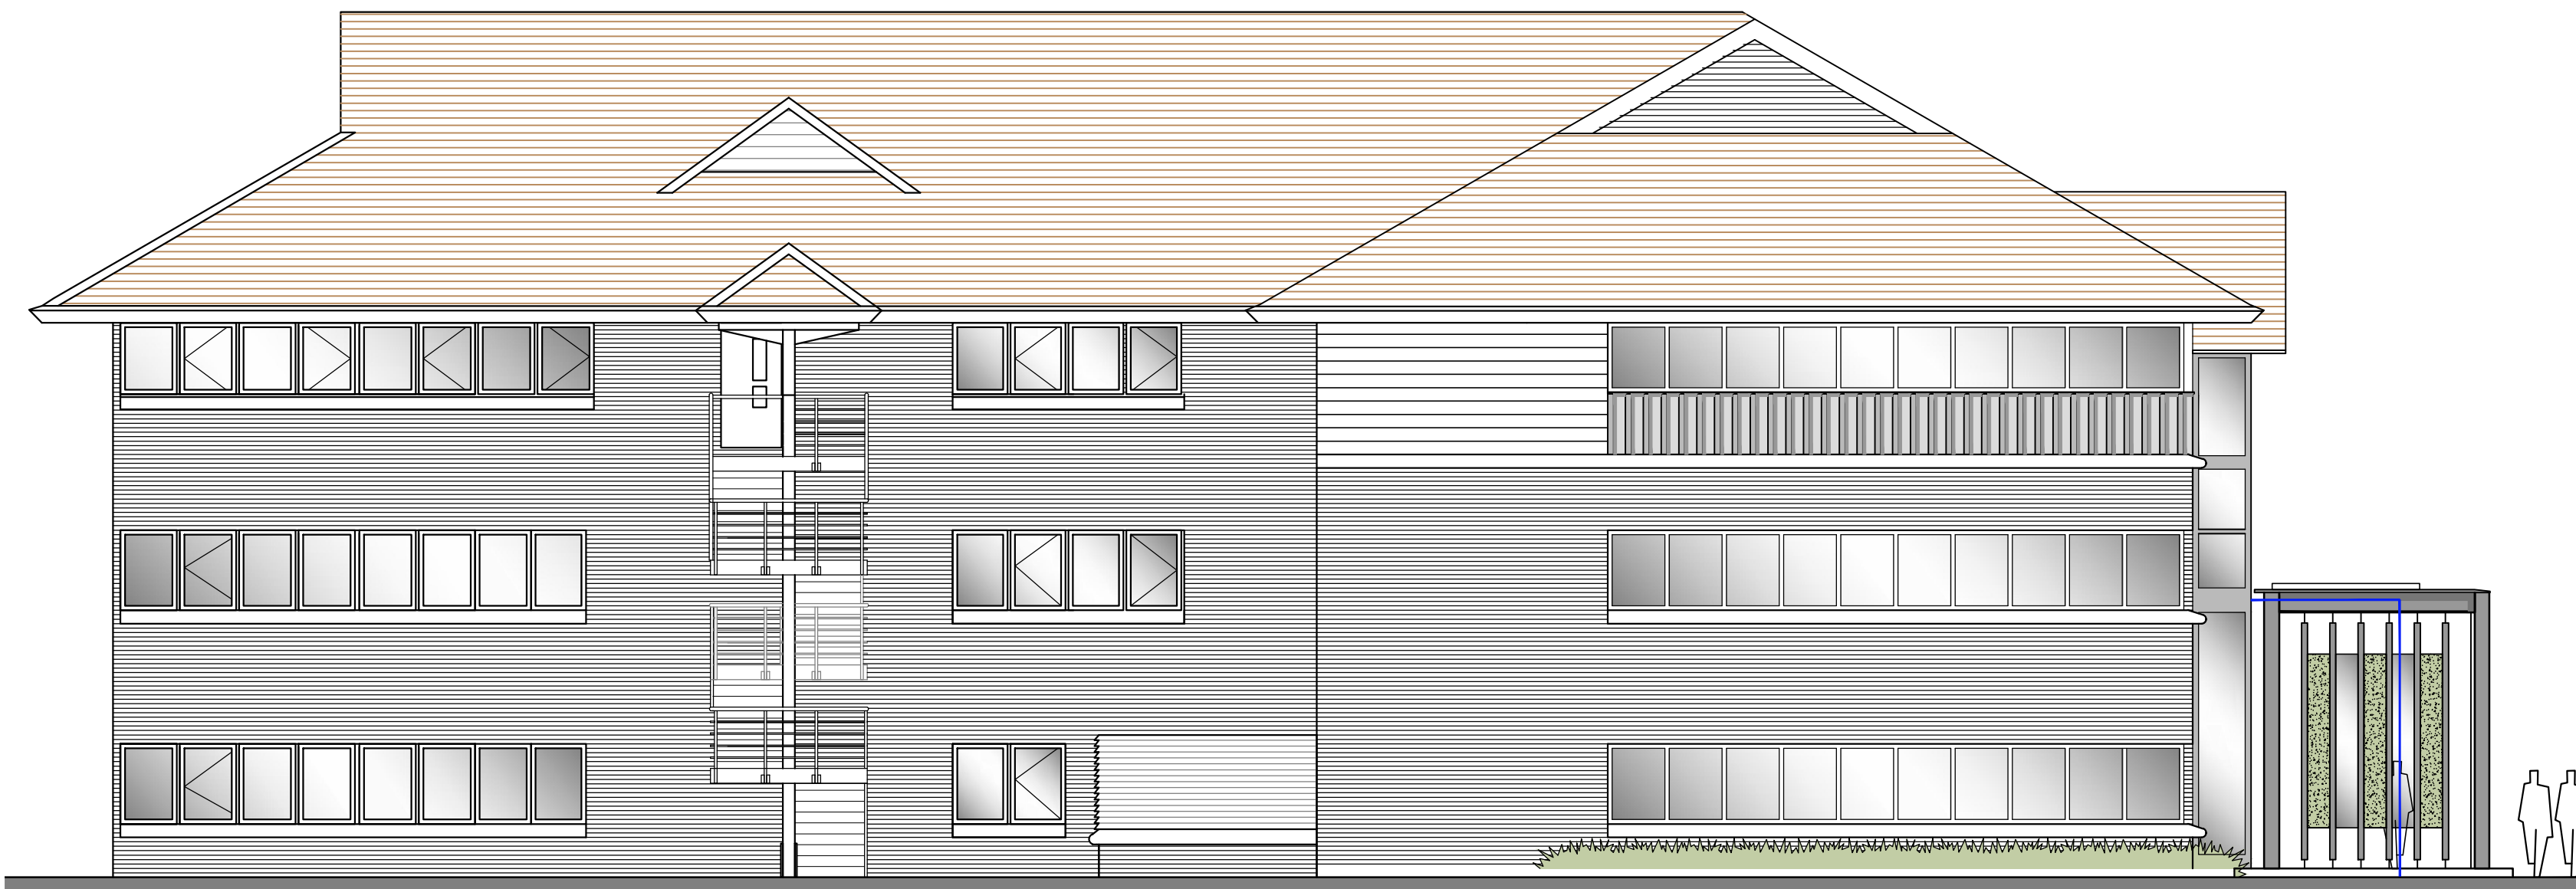

Side Elevation

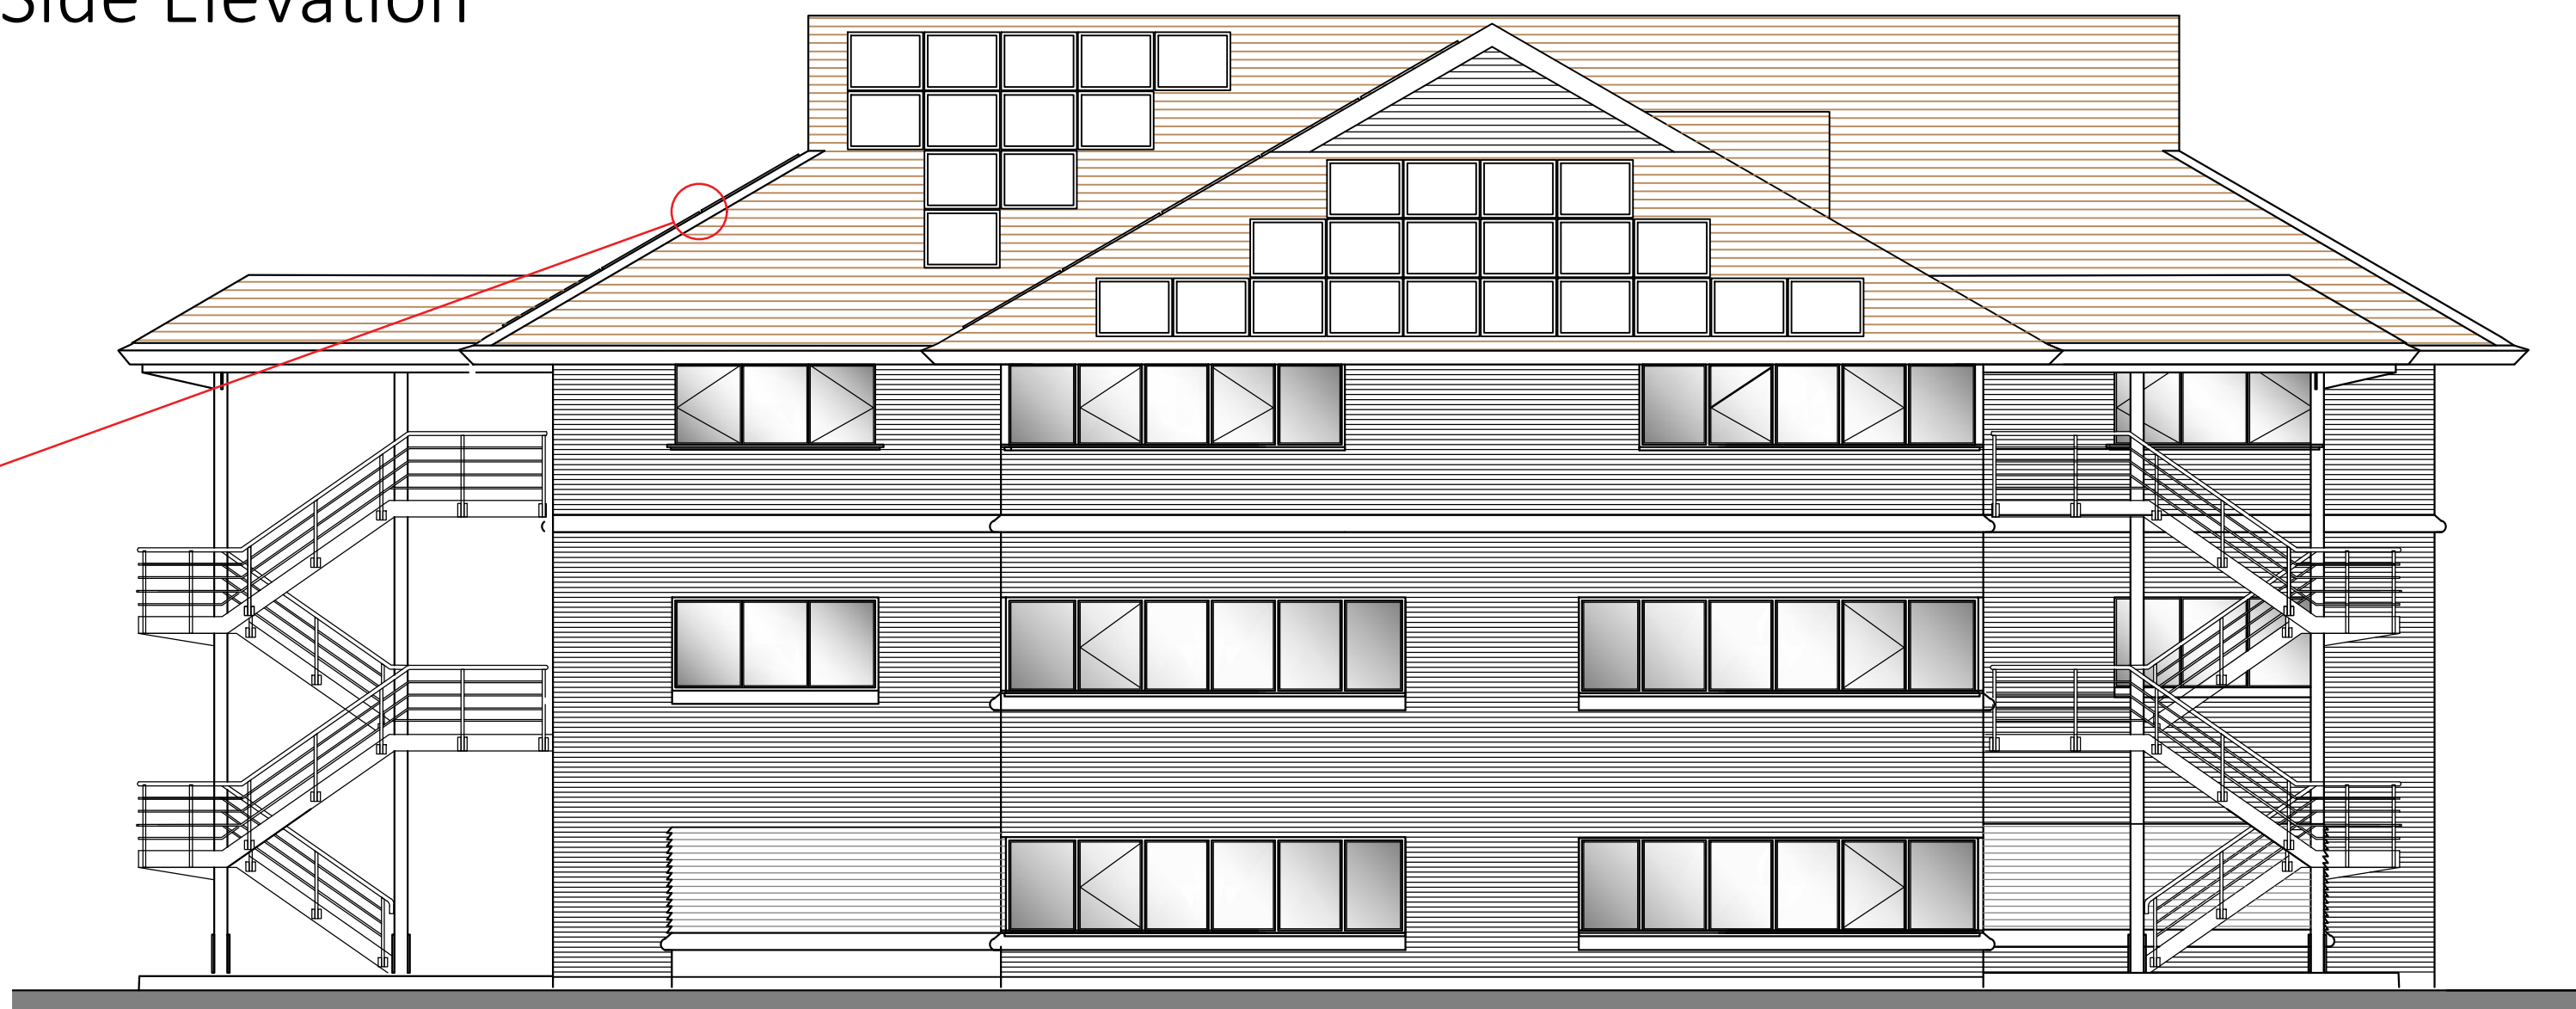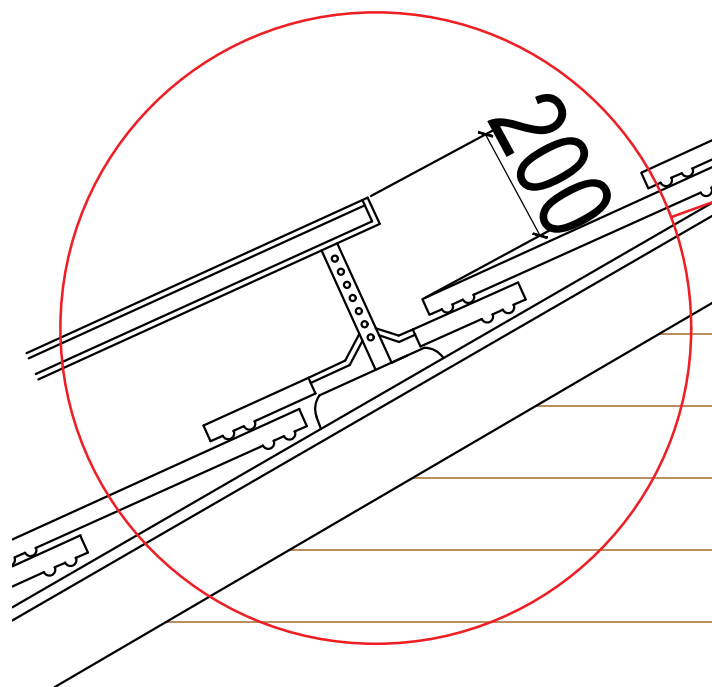

Rear Elevation