


Key

Air Quality Monitoring Station
Sussex Road, Chandler's Ford,
Eastleigh SO53 3FW
X: 443619 Y: 119360




Denotes Monitoring Station Extent:
1.65m x 1.35m

Scale 1:150

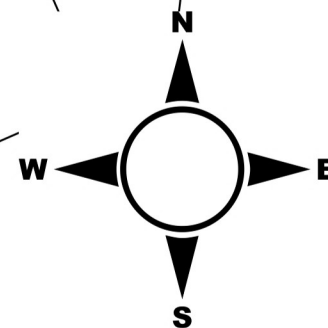

Grass
Area

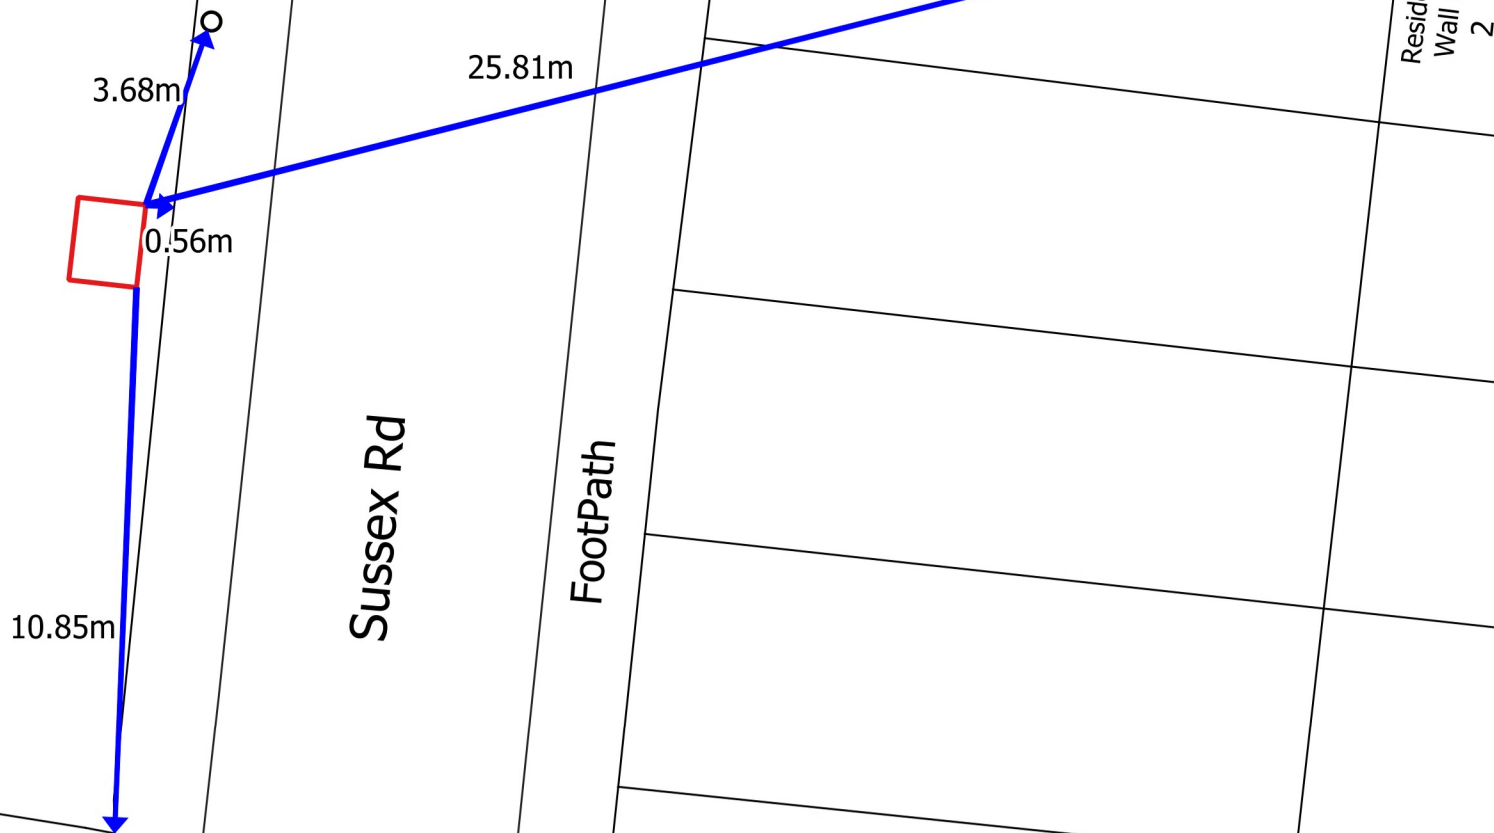

0 5 10 m

