




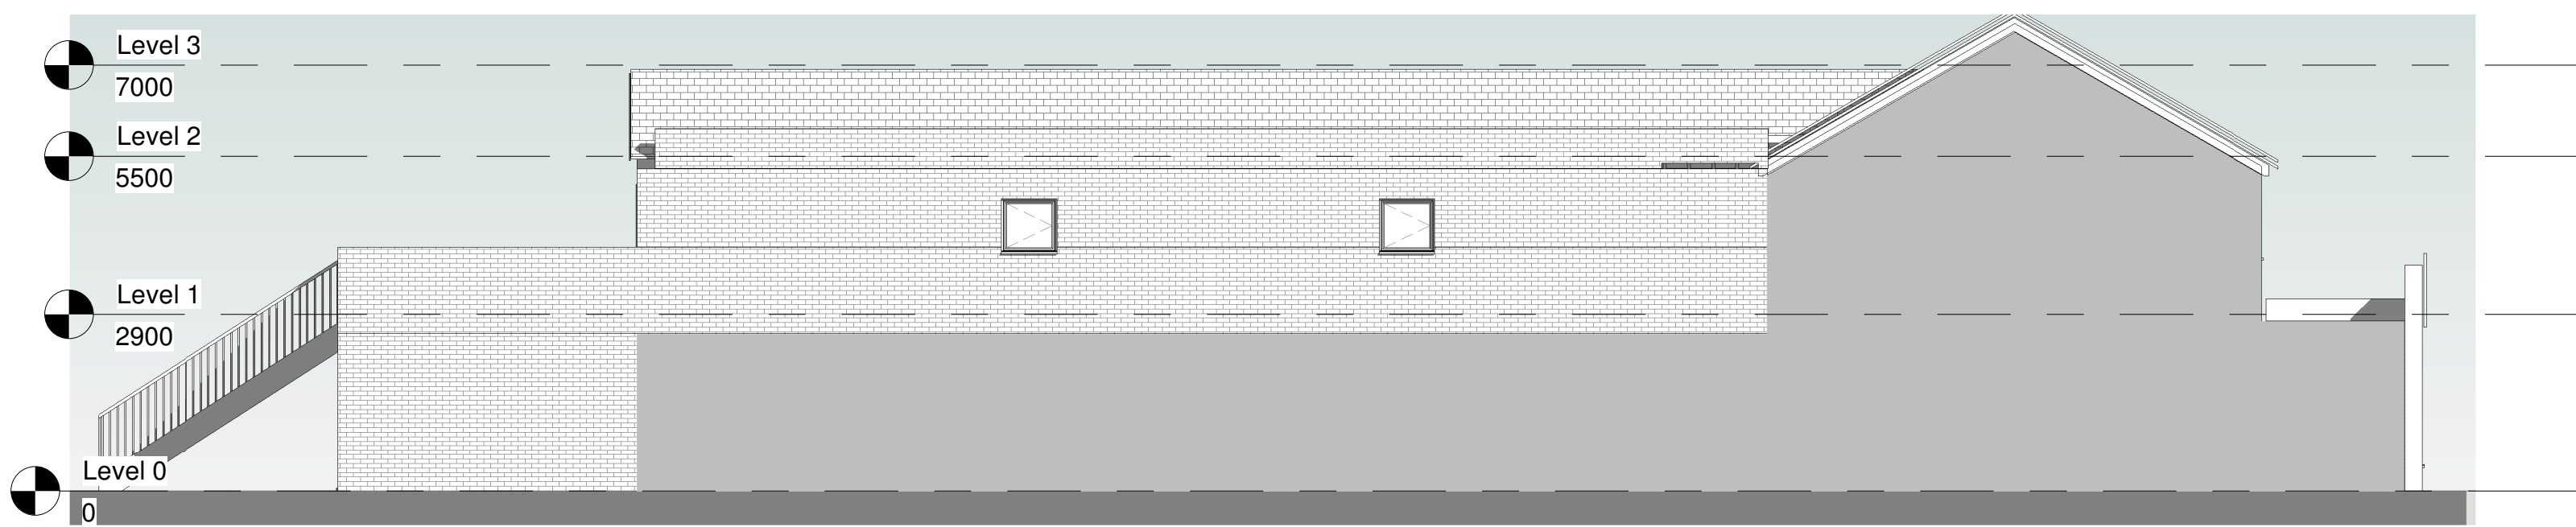


5 South East-Existing
1 : 100

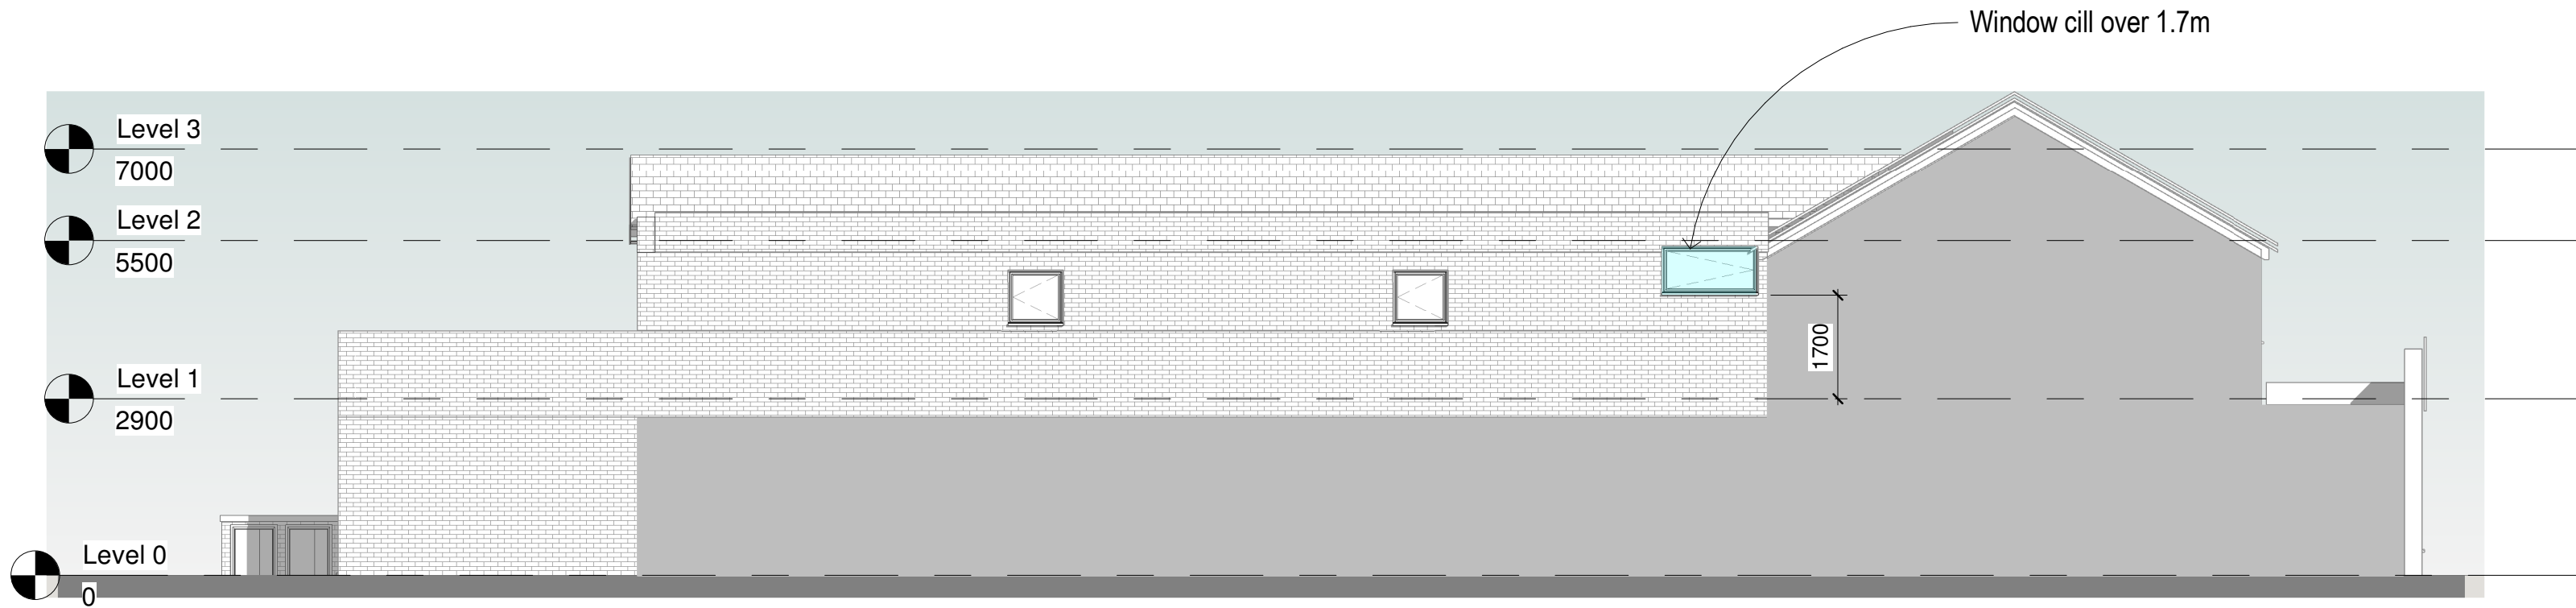

6 South East-Proposed
1 : 100

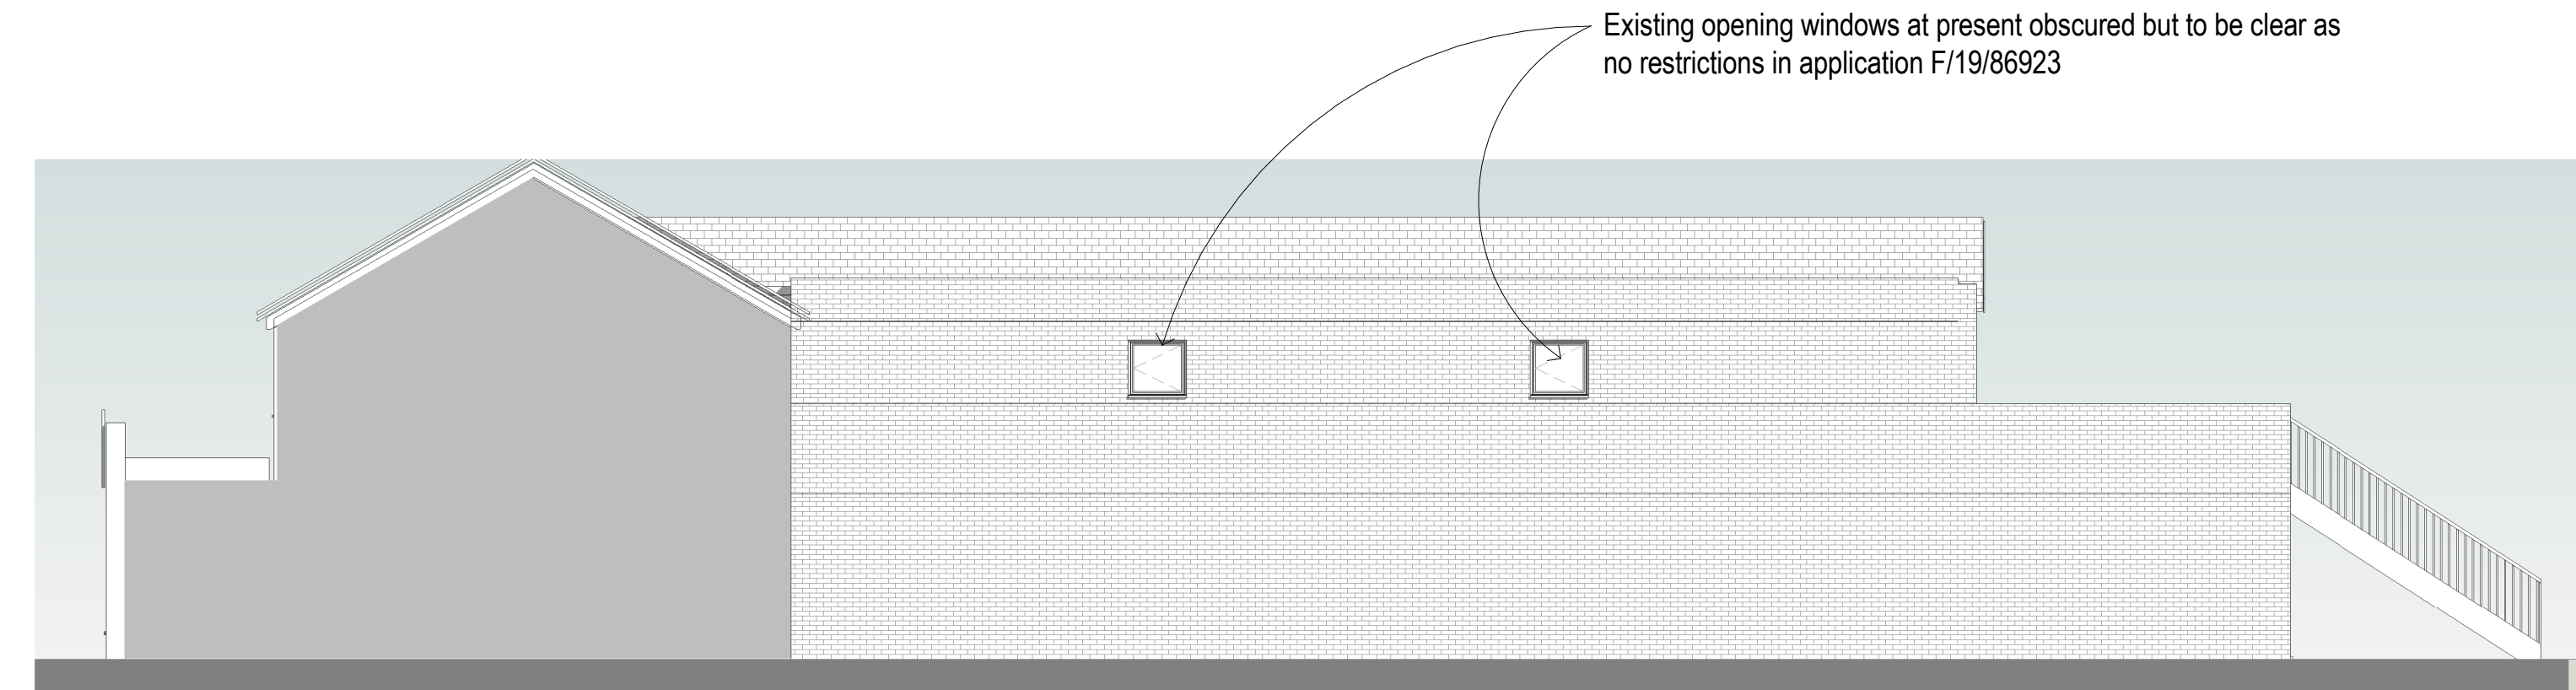


9 North West-Existing
1 : 100

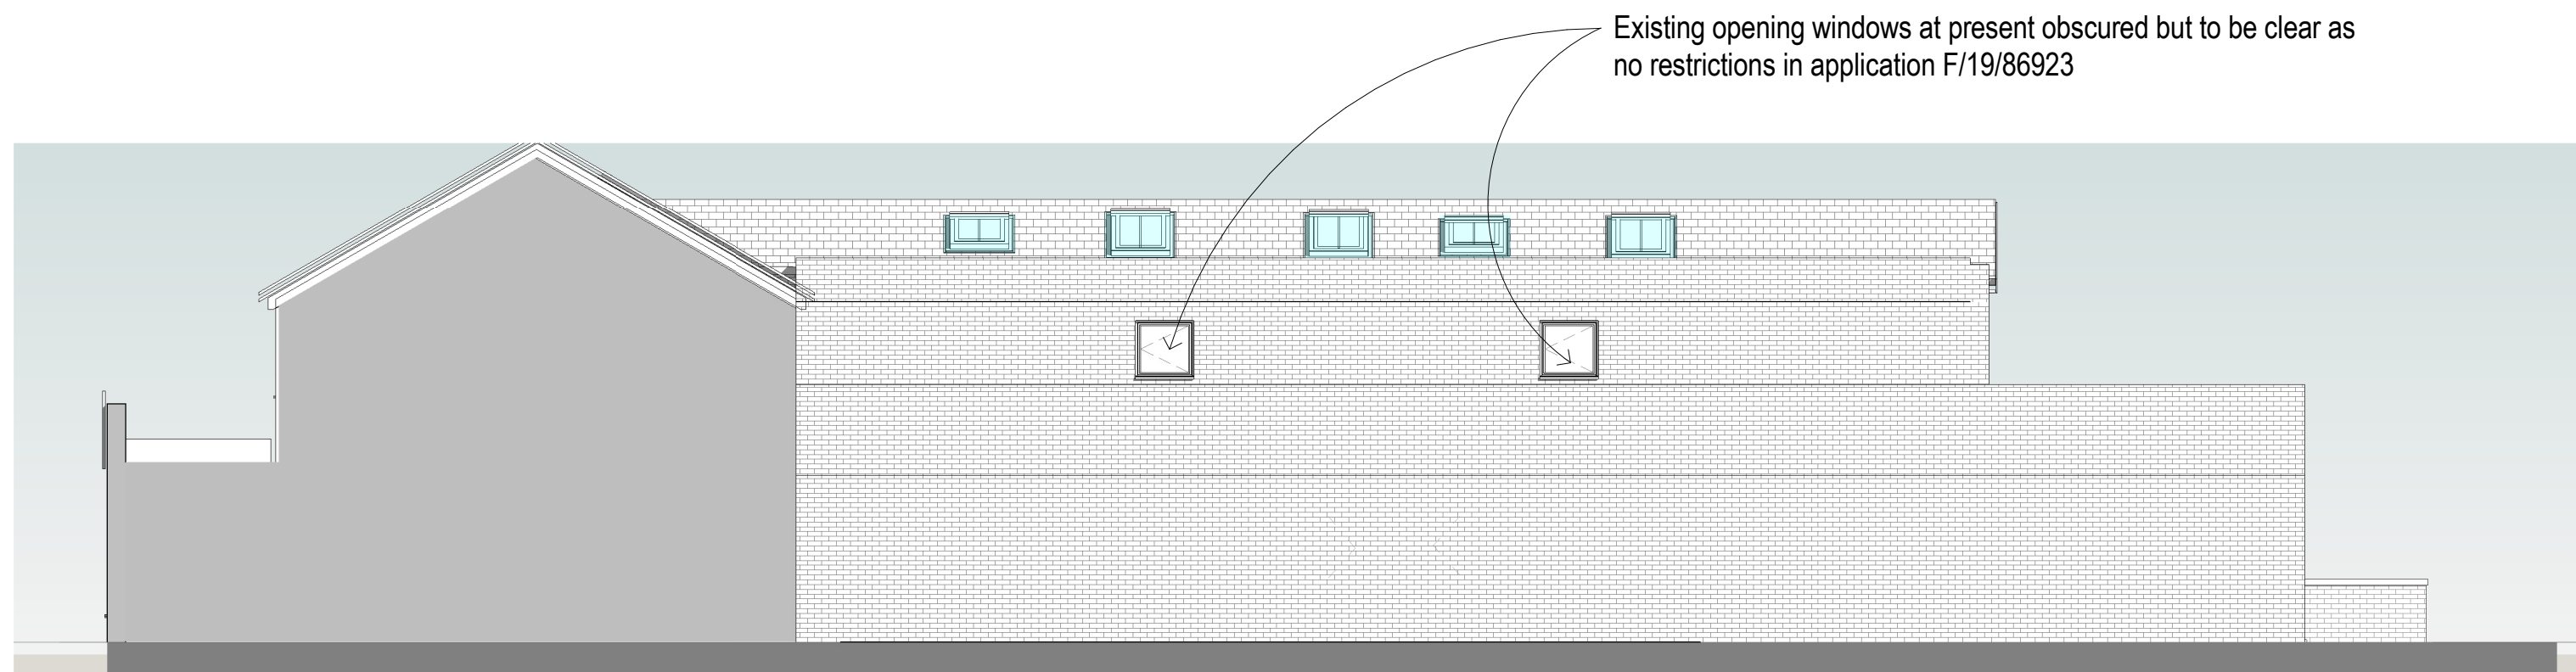


10 North West-Proposed
1 : 100




3 North East-Existing
1 : 100

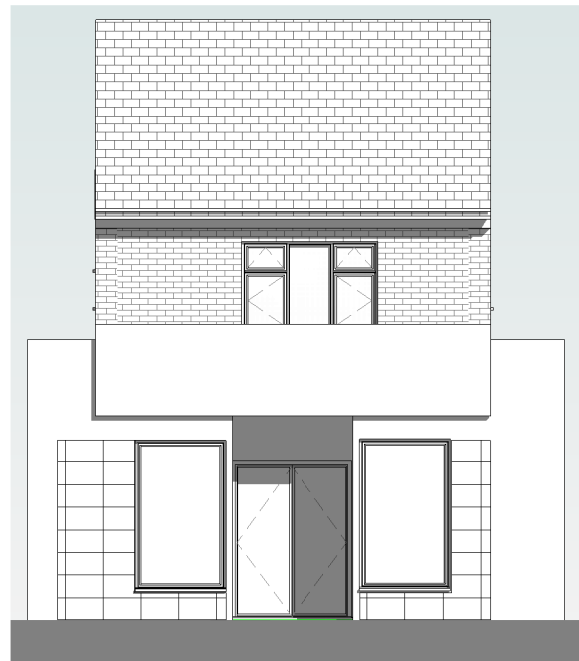

4 North East-Proposed
1 : 100

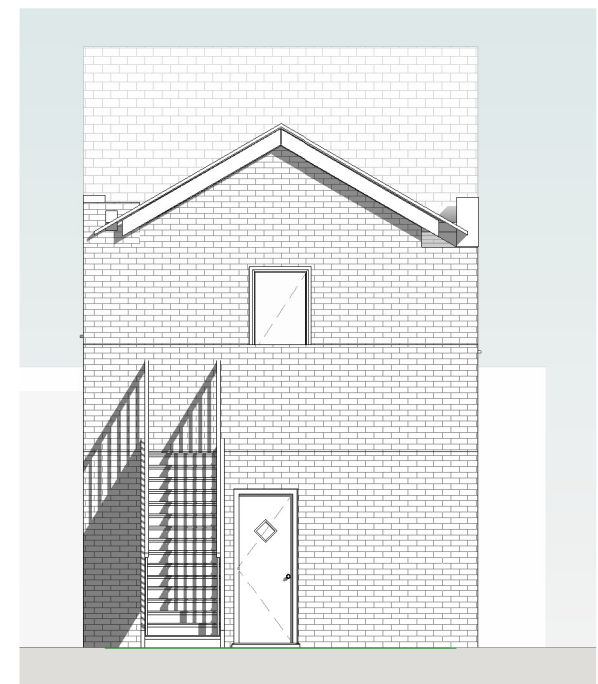


7 South West-Existing
1 : 100

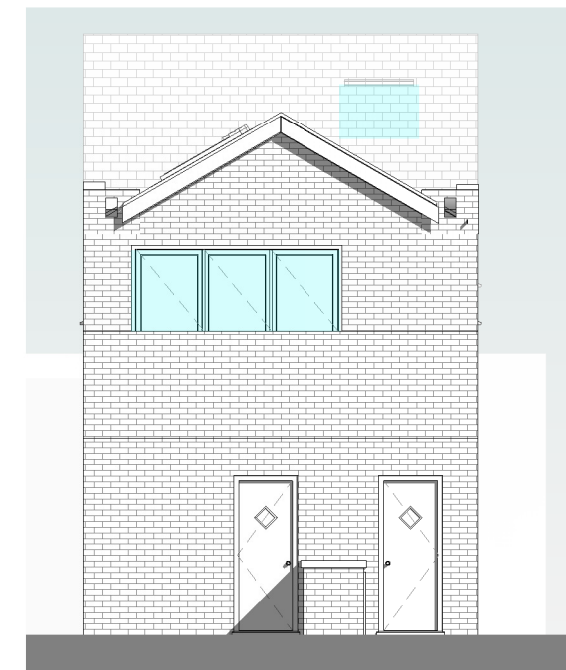

8 South West-Proposed
1 : 100

No.	Description	Date
1	Revision 2	29/11/2024
2	Revision 3	15/12/2024

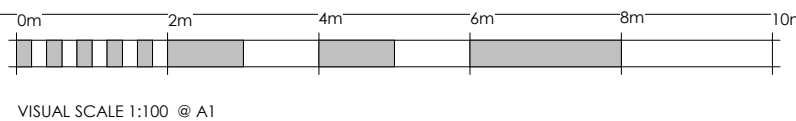

VISUAL SCALE 1:100 @ A1

Written dimensions supersede scaled dimension. All dimensions to be checked on site by contractor before commencement of the works.
This drawing is to be used only for the purposes intended as described in the drawing title box.
This drawing is to be read in conjunction with all other consultants drawings as applicable to this project.
All proprietary products are to be installed in accordance with their manufacturer's instructions

Areas shaded Teal are additional windows proposed

cs architecture
Chris Stone, The Garage
Montessori School, Lymington,
SO41 3RH
T: 07340 687000
E: chris@csarchitecture.design

Client Clive	Project Ref. Project Number	Scale As indicated @ A1	Date 30/01/2025
Project Address 9 High Street, Eastleigh, SO50 5LF	Issue Purpose Planning	Drawing No. 003	Rev. 2
Project Title Flats	Drawing Title Elevations		