




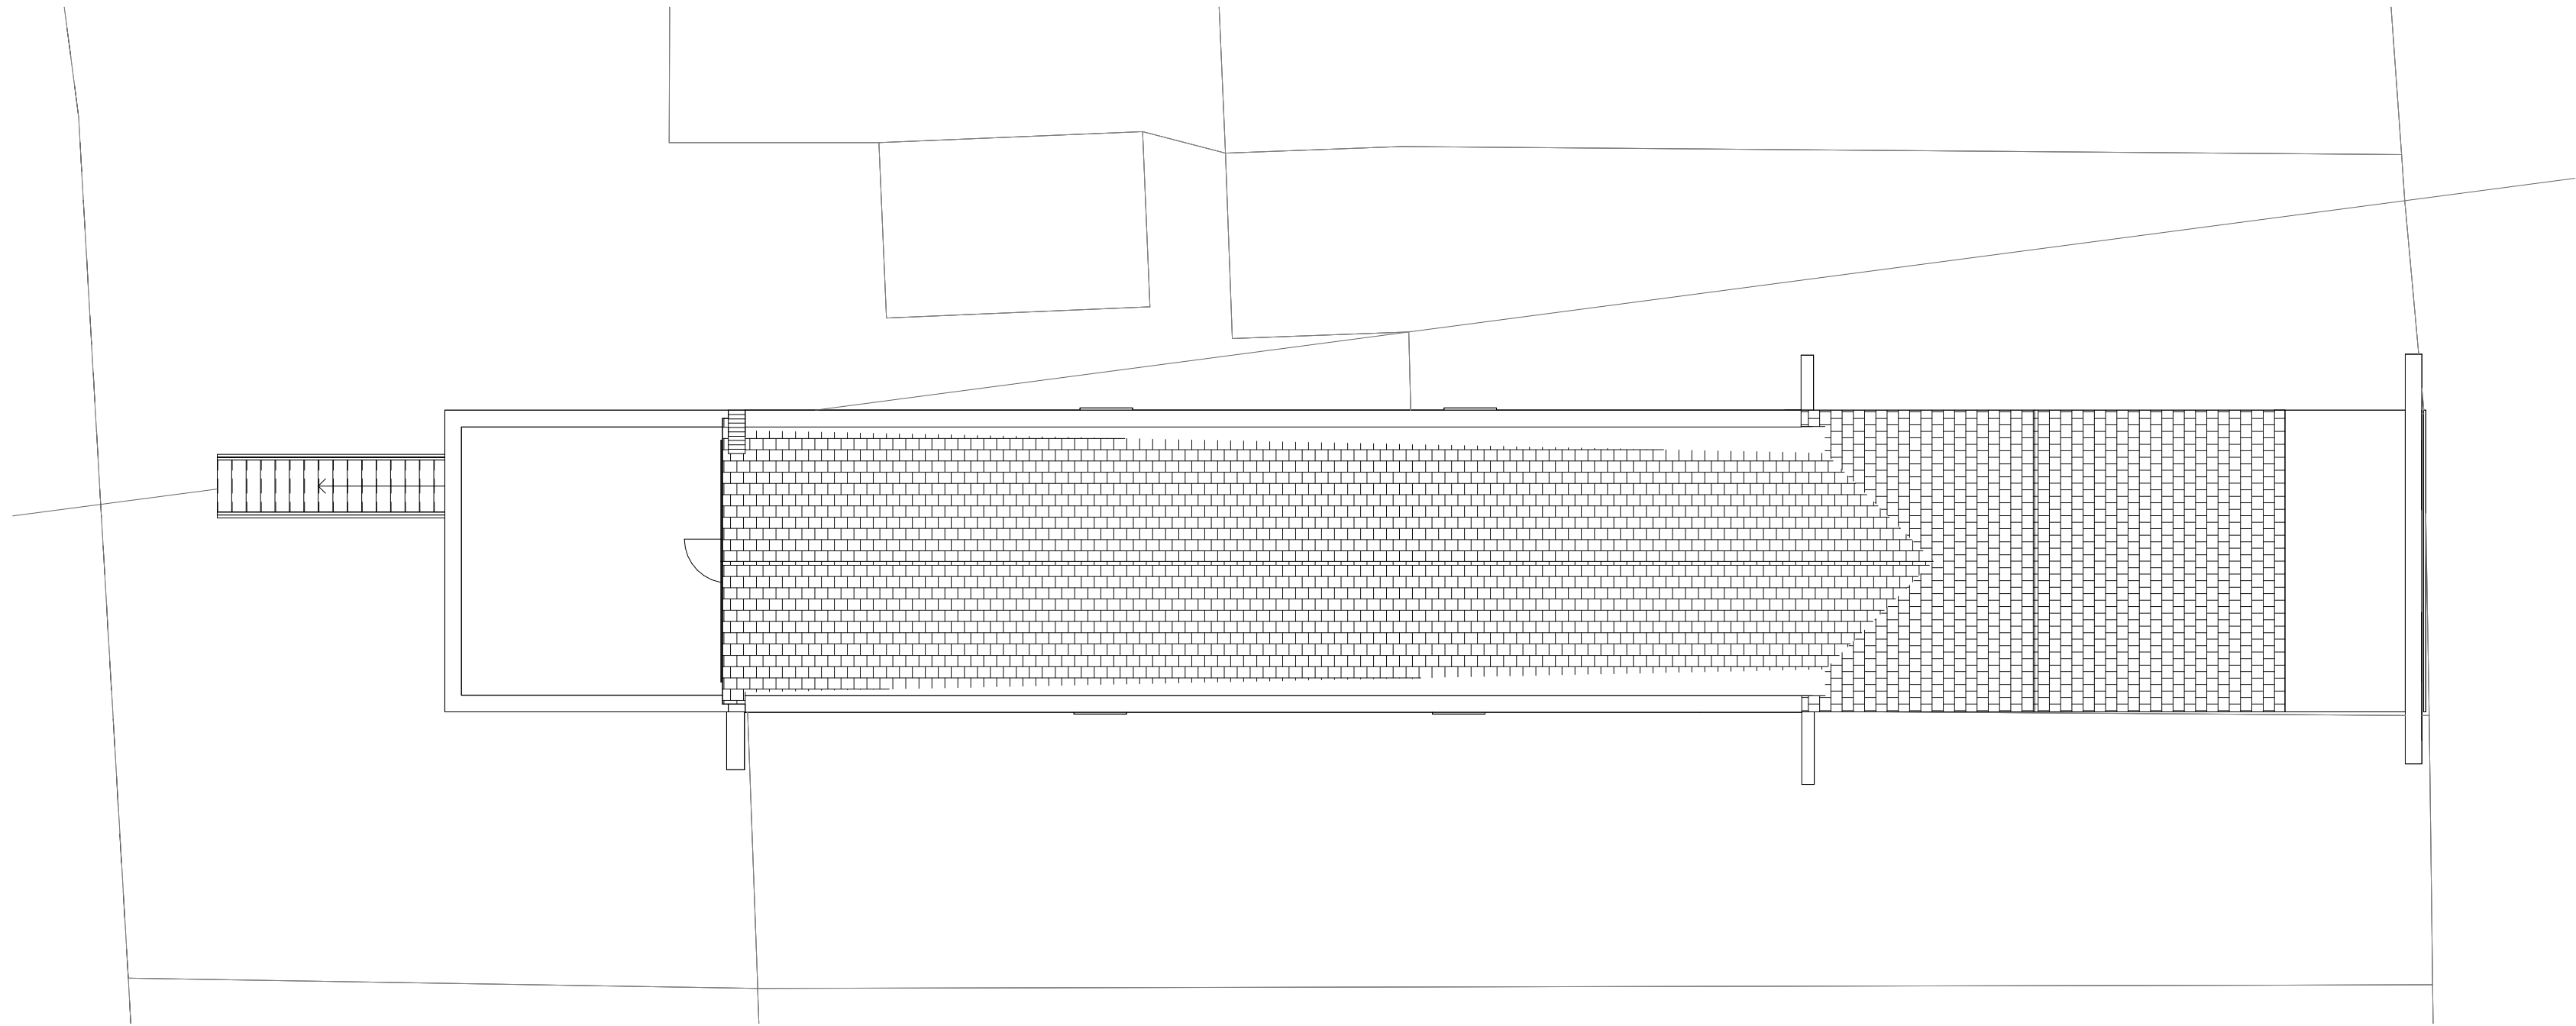

1 Site
1 : 100

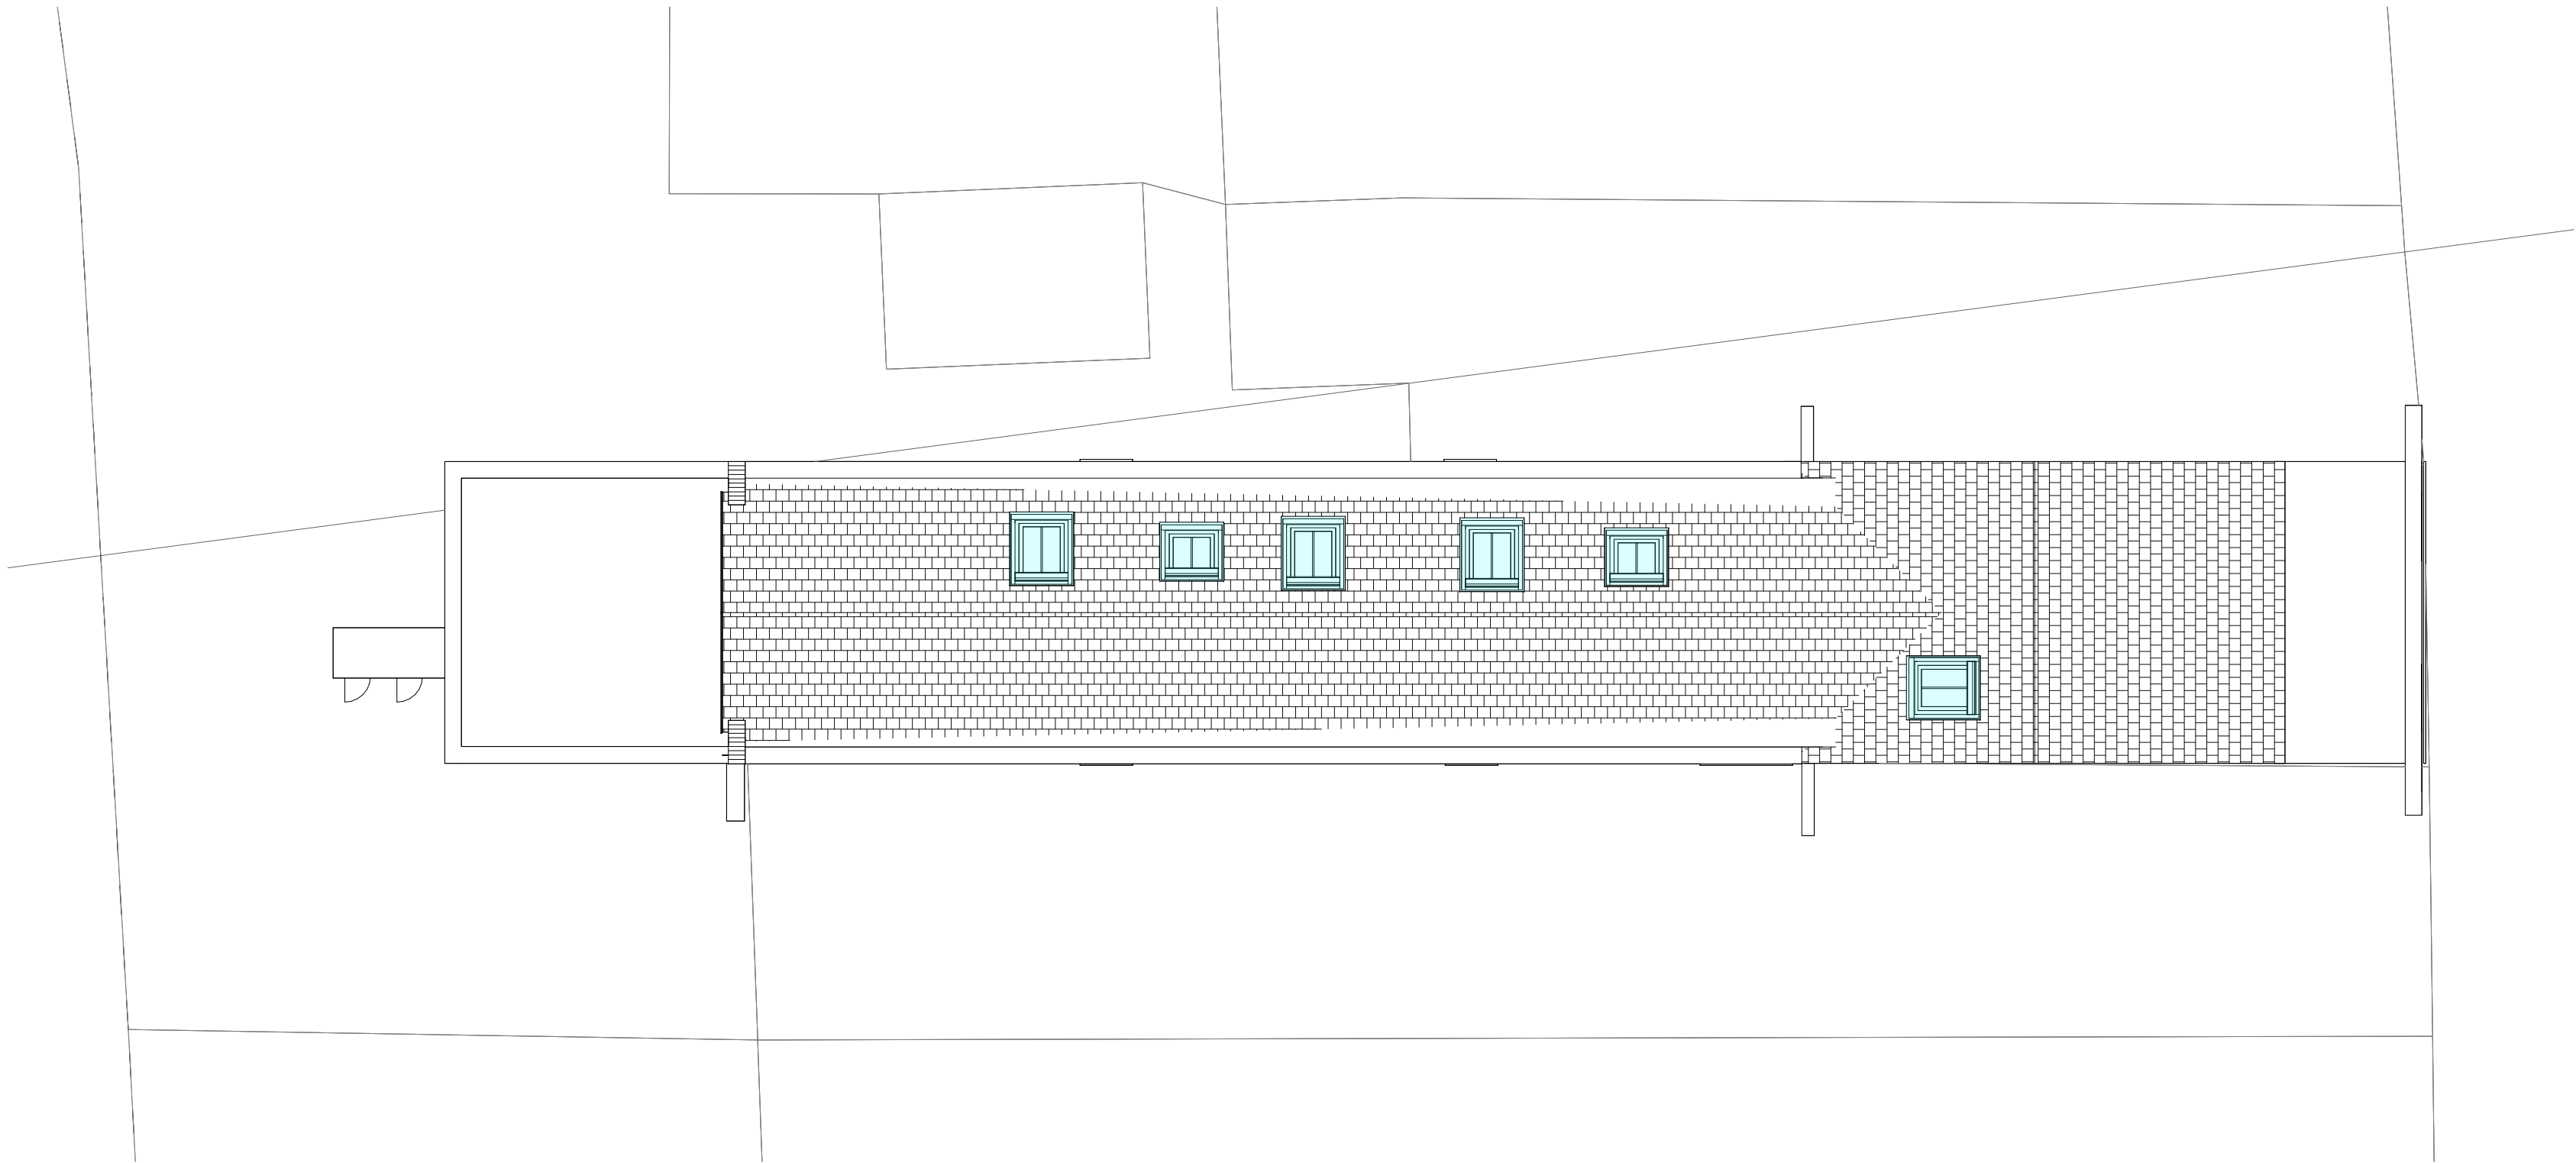

3 Site proposed
1 : 100

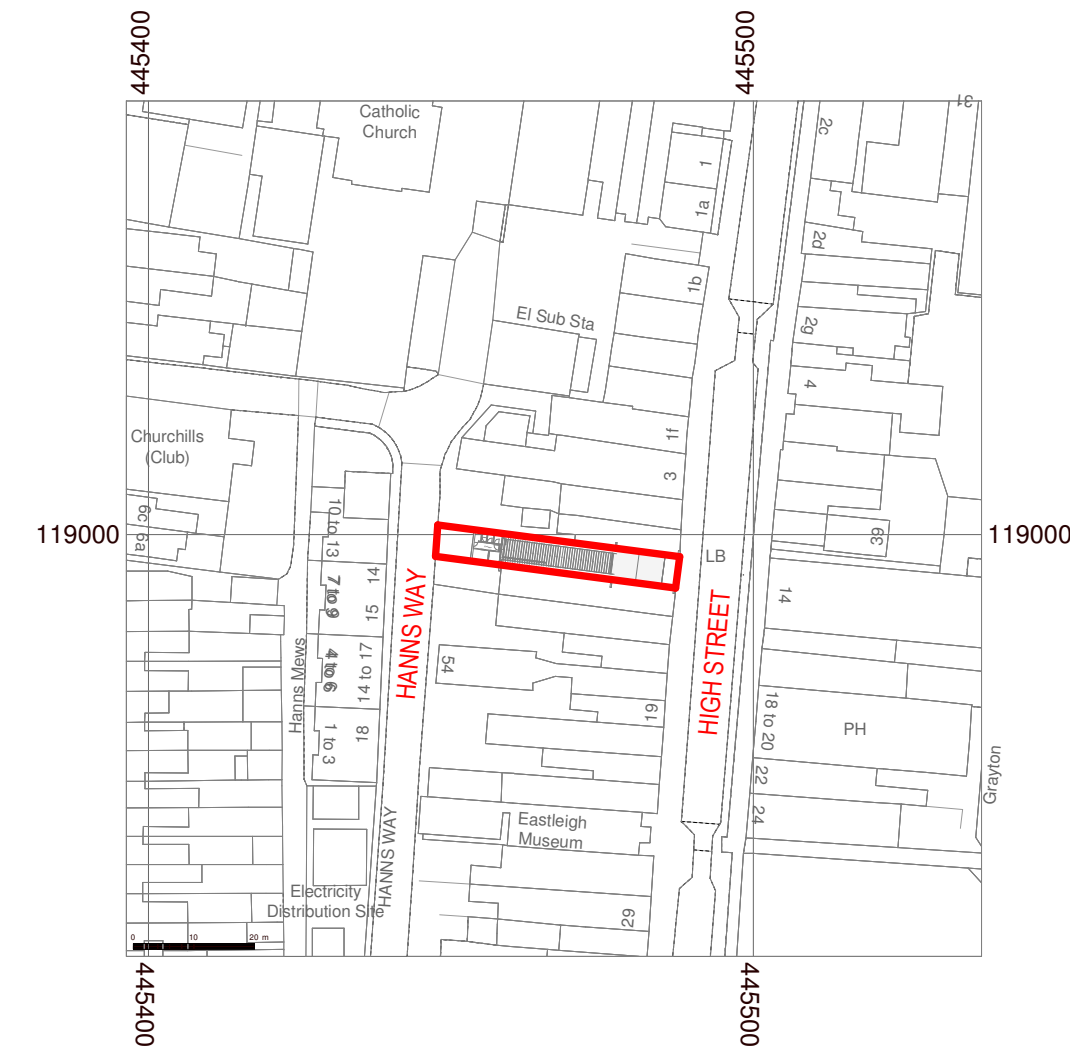


2 Site location
1 : 1250

Location Plan-
Crown copyright and database rights 2020 OS 100047474
Streetwise, Purchased 17/02/2021 1;11;42

curtilage



Areas shaded Teal are additional windows proposed

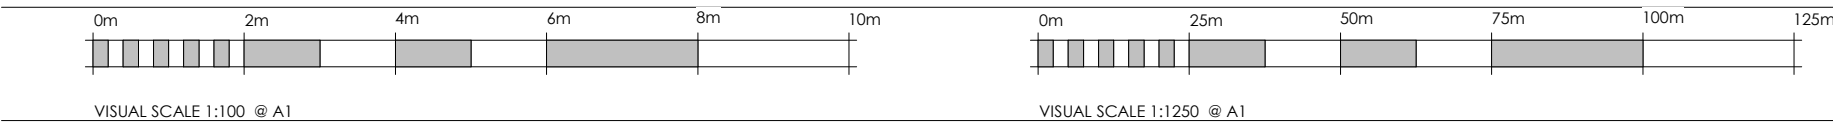

Written dimensions supersede scaled dimension. All dimensions to be checked on site by contractor before commencement of the works.
This drawing is to be used only for the purposes intended as described in the drawing title box.
This drawing is to be read in conjunction with all other consultants drawings as applicable to this project.
All proprietary products are to be installed in accordance with their manufacturer's instructions

cs architecture

Chris Stone, The Garage
Montessori School, Lymington,
SO41 3RH
T: 07540 687000
E: chris@csarchitecture.design

Client Clive	Project Ref. Project Number	Scale As indicated @ A1	Date 30/01/2025
Project Address 9 High Street, Eastleigh, SO50 5LF	Issue Purpose Planning	Drawing No. 001	Rev. 2
Project Title Flats	Drawing Title Location Plans		