



Hoarding Elevation

Scale: 1:100



Hoarding Elevation

Scale: 1:50



Hoarding Elevation

Scale: 1:50




Description: Hoardings (Burnets Lane Roundabout)

Quantity: 1


Size: 60m x 2.44m

Material: Aluminium composite with a matte finish + anti graffiti + raised text

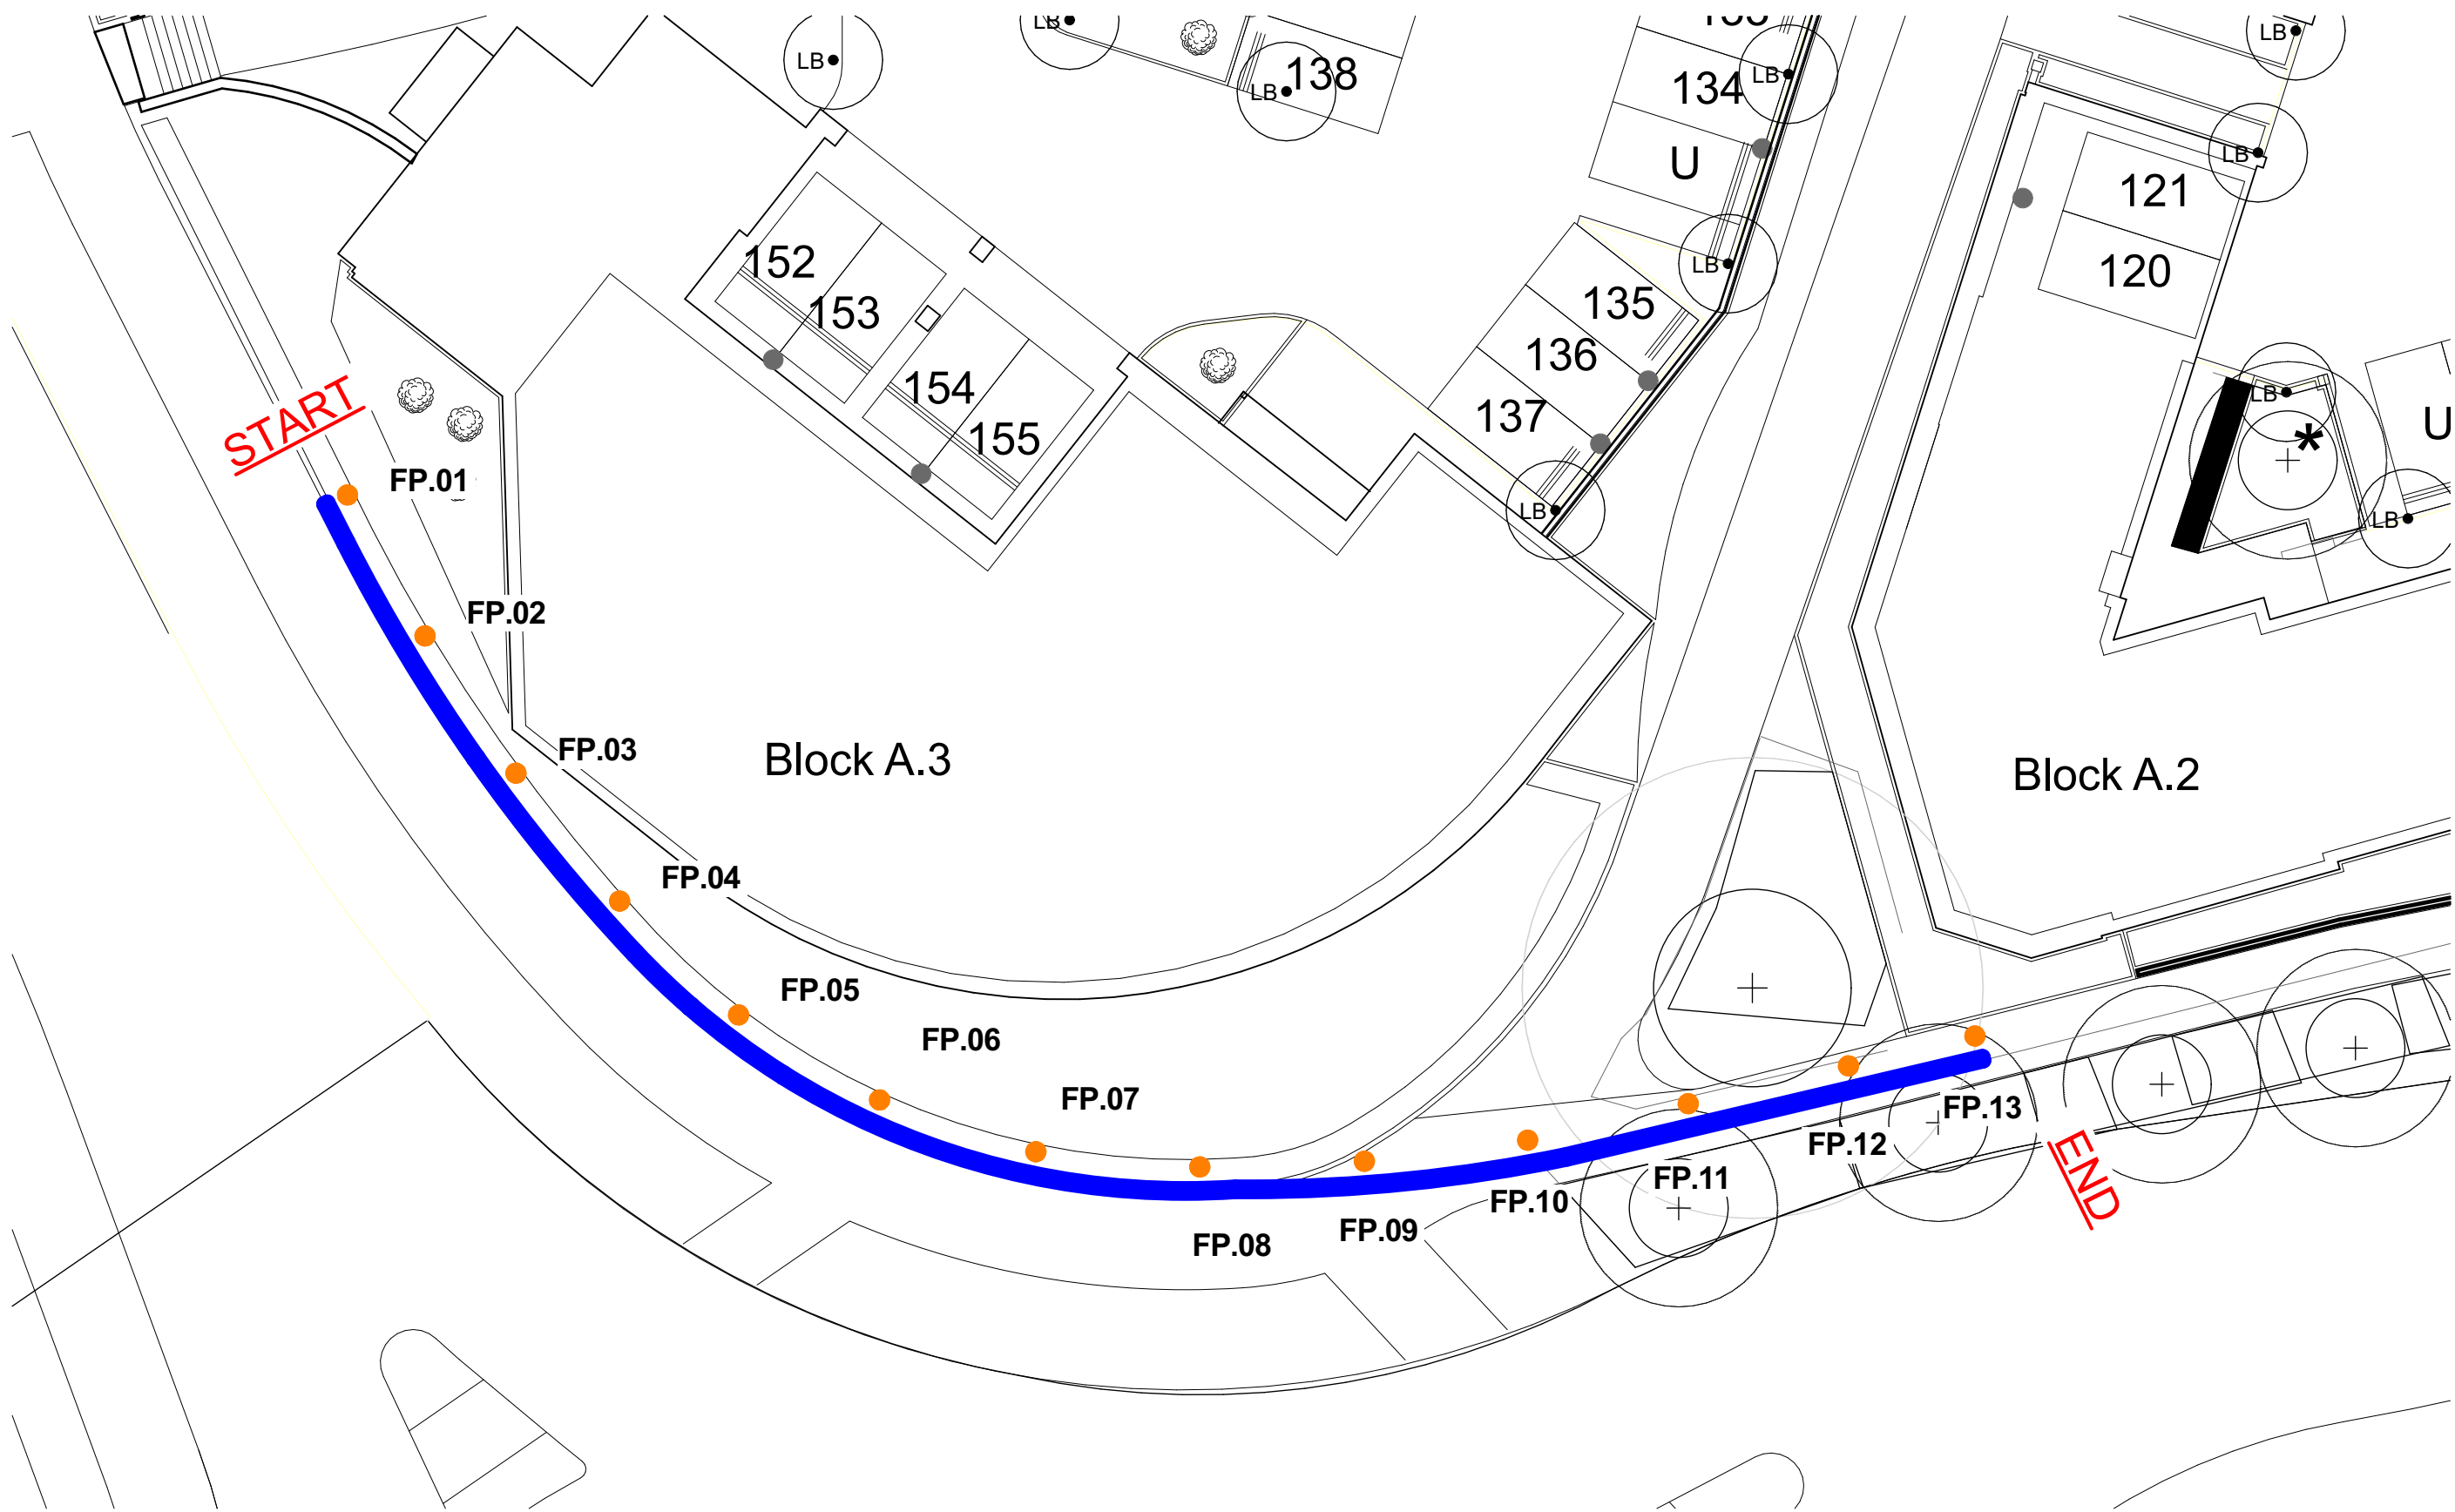

Hoarding Plan

Scale 1:200

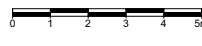

© The content of this drawing is subject to the Copyright, Designs and Patents Act 1988. Reproduction of any part of this drawing is not permitted without written consent from People Architects Ltd.

OS Crown Copyright 2024. All rights reserved. License No. 100022432. People Architects OS Paper Map Copying License No. AC000084590

Do not scale from this drawing for construction purposes.

All dimensions must be checked by the contractor before commencing work on site.

Unless otherwise noted, boundaries have not been surveyed. The recipient of this drawing should satisfy themselves of their precise location before commencing work on site.

Any discrepancies are to be brought to the attention of People Architects Ltd.

If in doubt, ask.

Notes



Signage Key:

- Blue line: Hoardings - 60m (height 2.44m)
- Purple line: "Welcome to" signs - 1.25/1.5x2.44m
- Red triangle: Triangular signage - 1.25m wide and 2.4m high
- Green line: Lower Acre chevron signs
- Orange dot: Flag poles - 5m intervals

Rev	Date	Description	DB/CB
-----	------	-------------	-------

project
The Lower Acre
One Horton Heath

status
Planning

drawing title
Hoardings Elevation

drawn	checked	date	scale
VH	MW	02 2025	1:200, 1:50, 1:100

Drawing Code

Project	Originator	Vol	Lev	Type	Role	Number	Rev
P028	PA	-	-	-	-	A - 211	-