

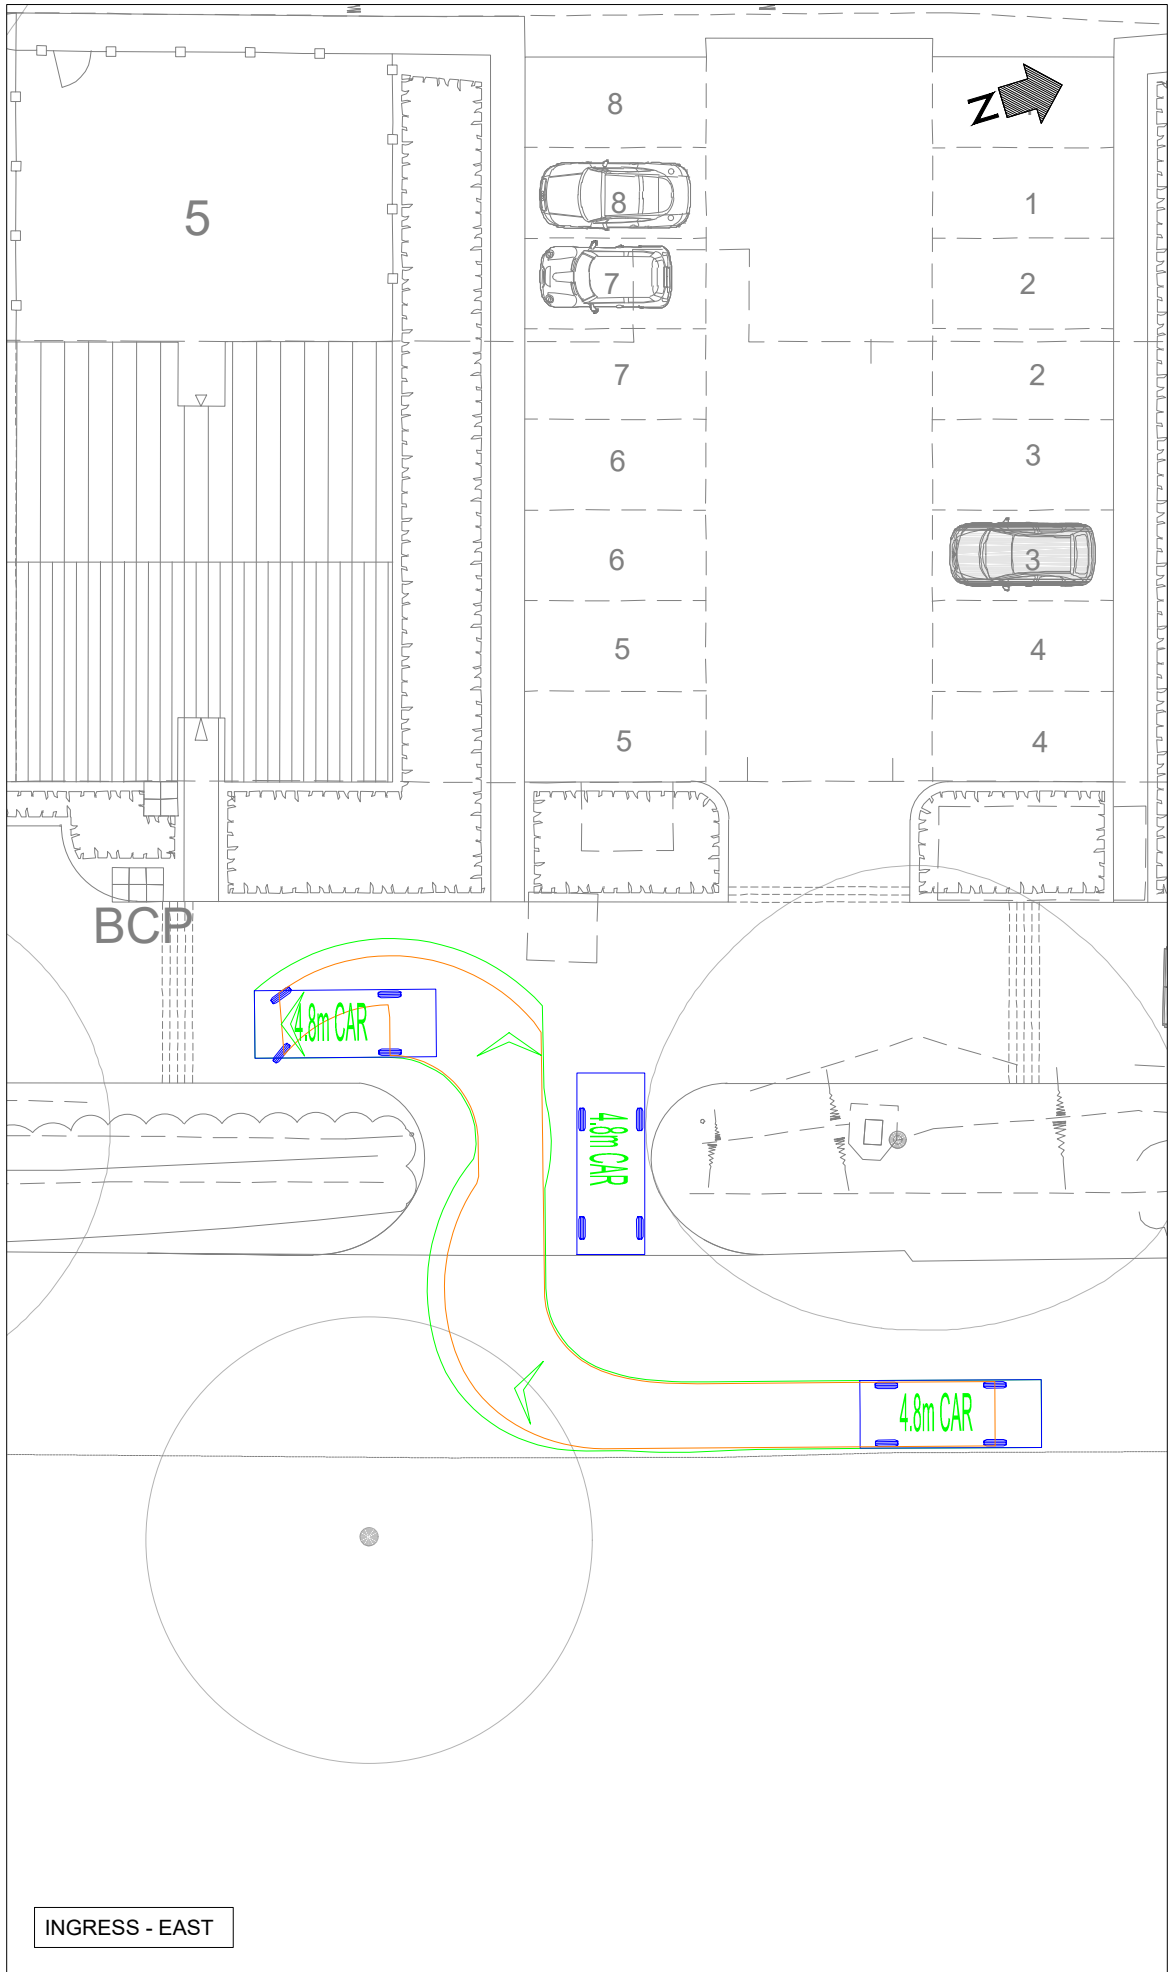


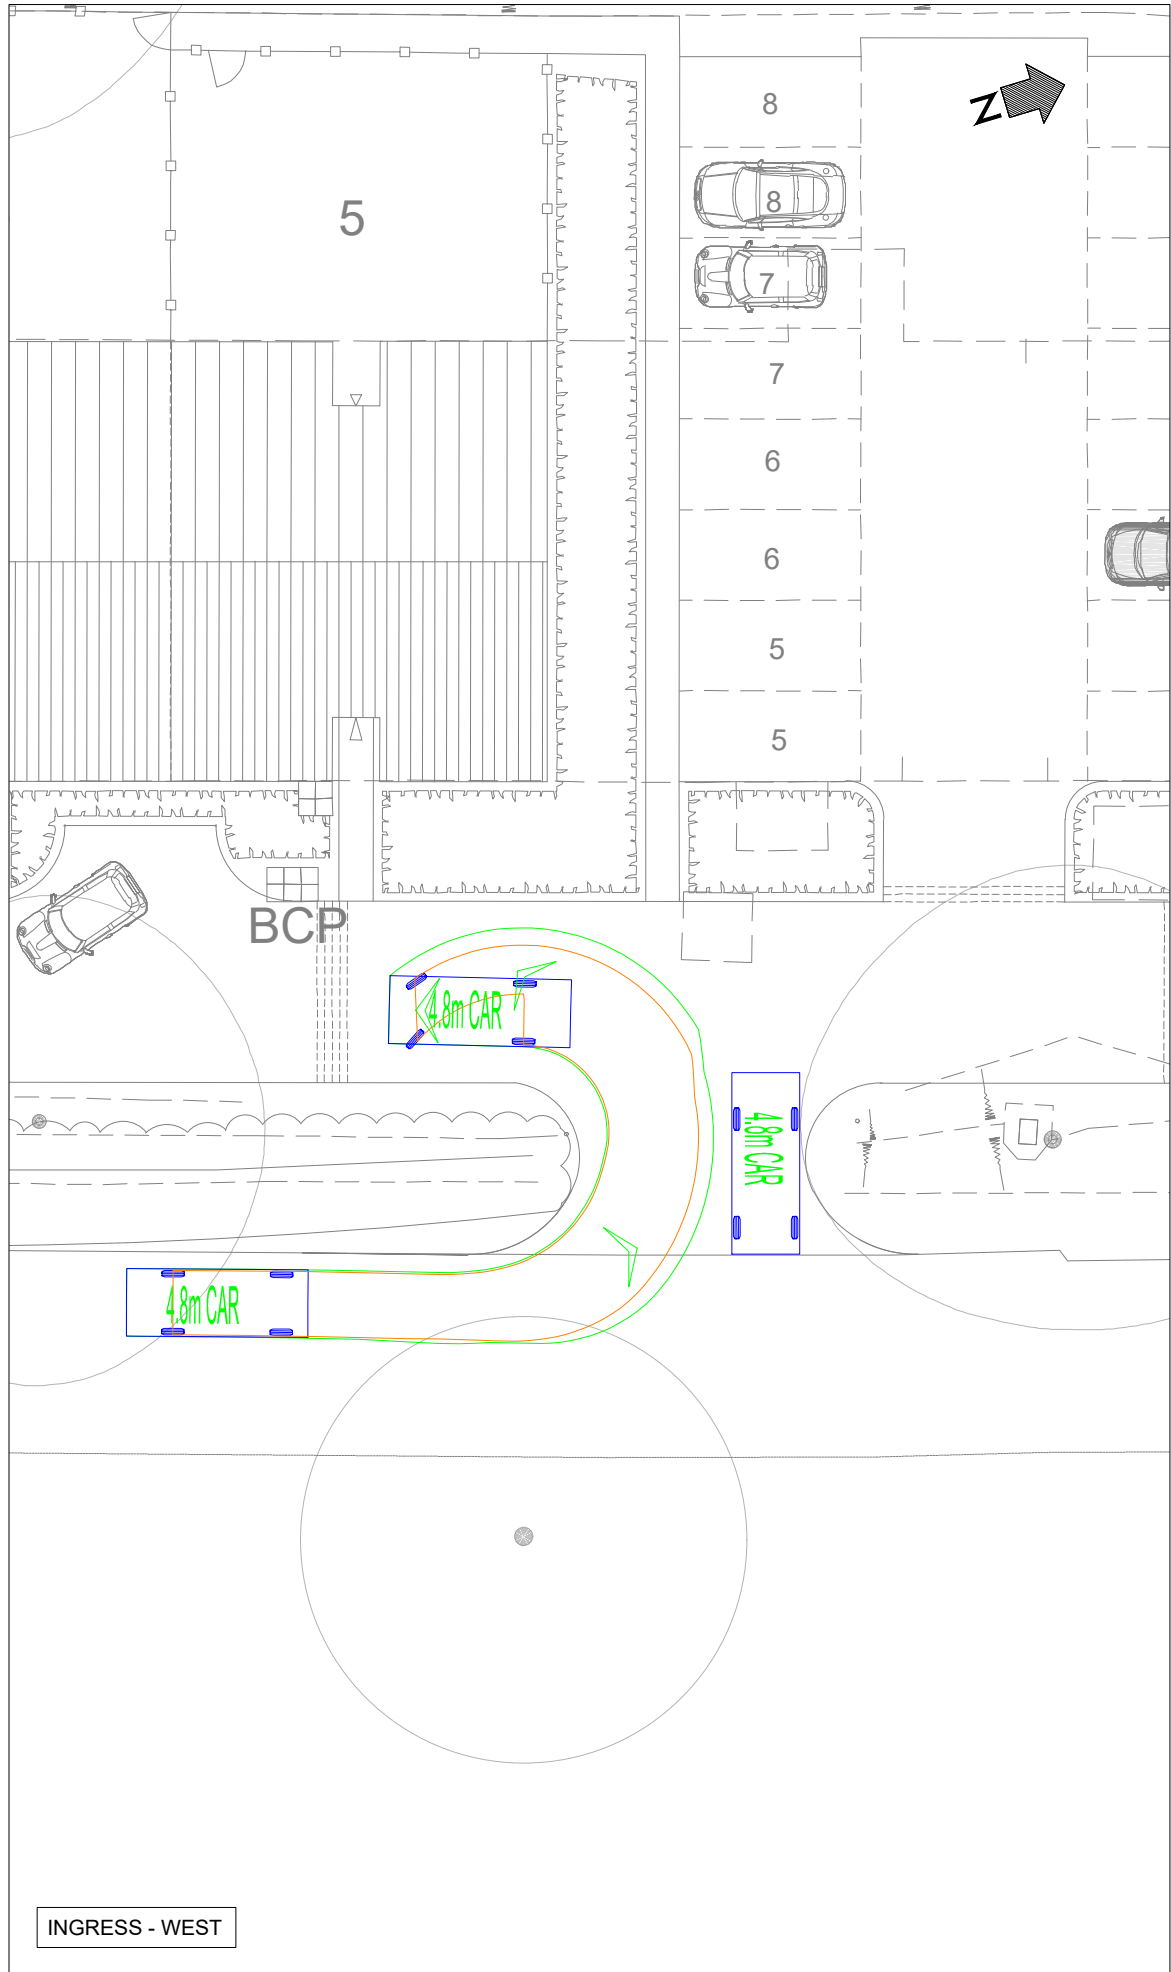

VEHICLE DETAILS:

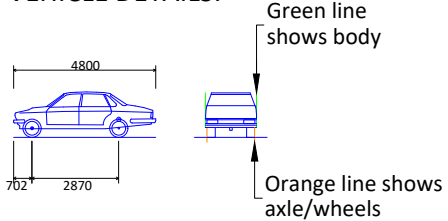

4.8m CAR	
Overall Length	4800mm
Overall Width	1793mm
Overall Body Height	1502mm
Min Body Ground Clearance	287mm
Track Width	1700mm
Lock-to-lock time	4.00s
Curb to Curb Turning Radius	4950mm

Design speed 16kph for all Forward movements
Design speed 10kph for all Reverse movements



Nick Culhane
Highway Consultant

Project				
8 DWELLINGS AT COCKPIT FARM				
Drawing Title				
SWEPT PATH TRACKING				
Drawing Status				
FOR INFORMATION				
Drawn PN	Designed NC	Date JAN 2025	Scale 1:200	Size A3
Drawing No. NJC-002				Rev -