


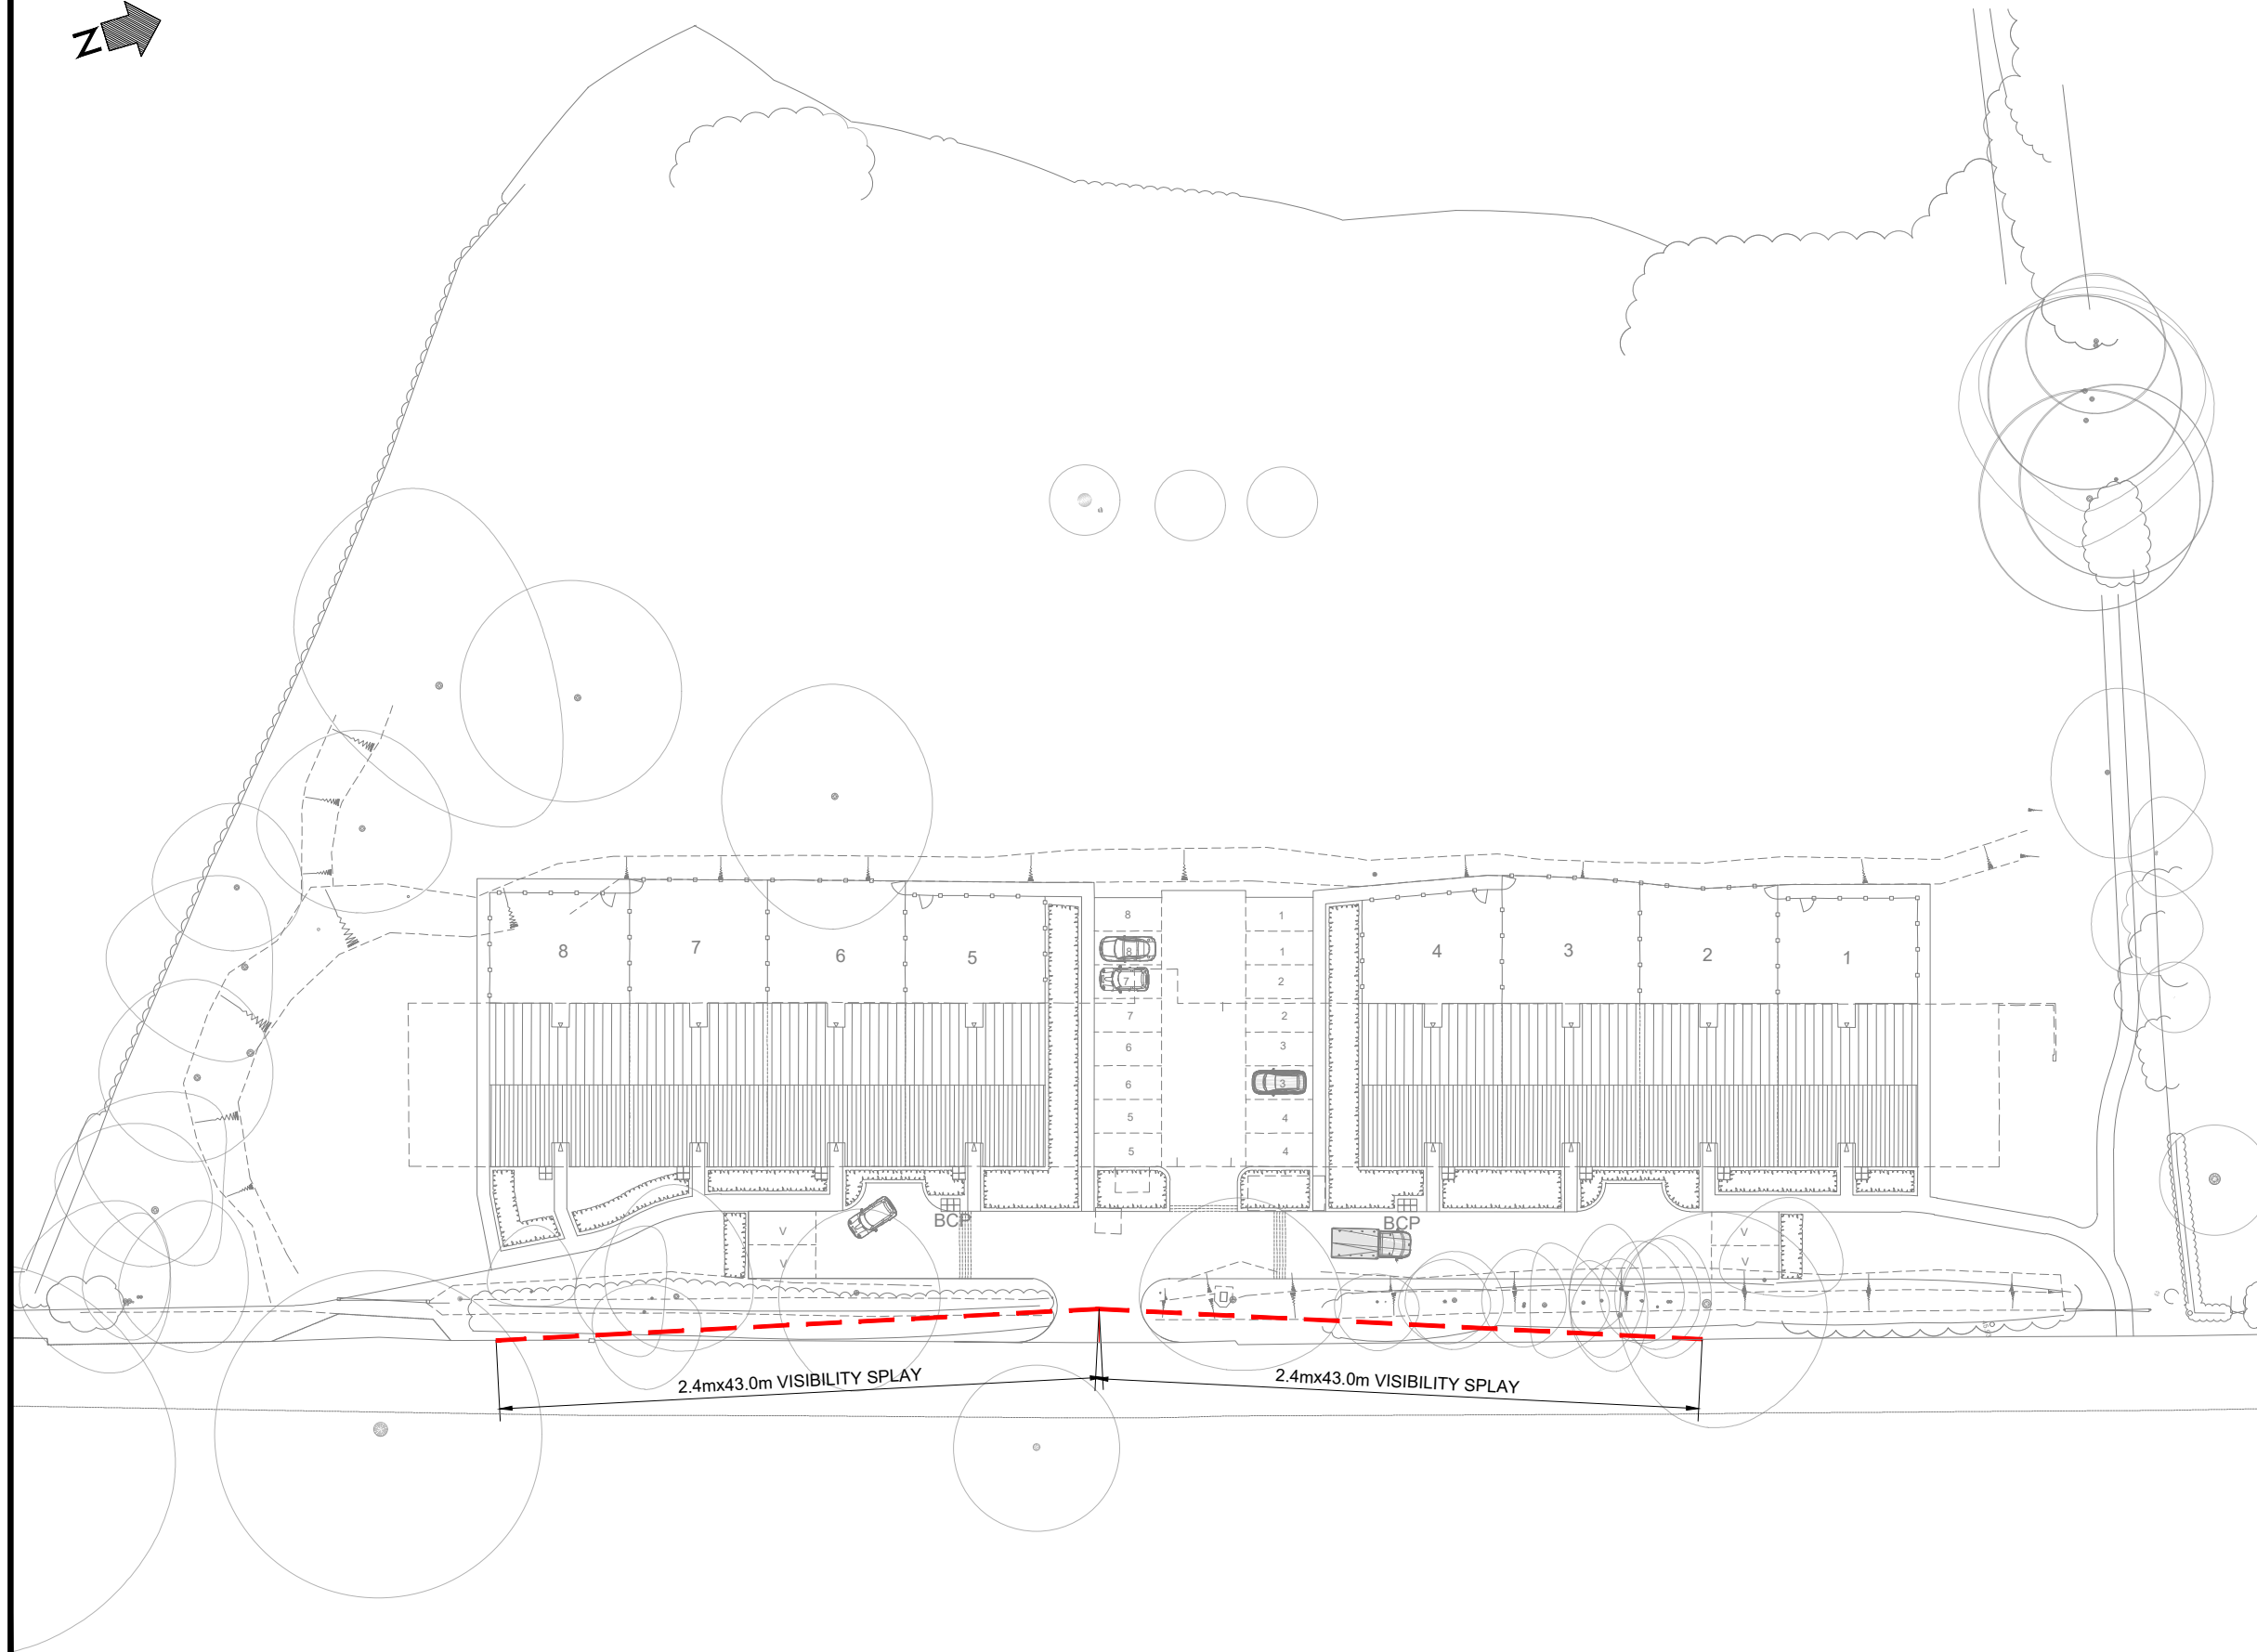

Project
8 DWELLINGS AT COCKPIT FARM

Drawing Title
ACCESS AND VISIBILITY

Drawing Status
FOR INFORMATION

Drawn PN	Designed NC	Date JAN 2025	Scale 1:500	Size A3
Drawing No. NJC-001				Rev -