
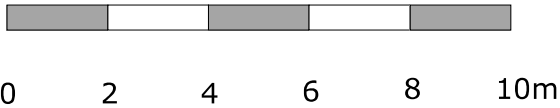


DRIVEWAY LAYOUT - PROPOSED

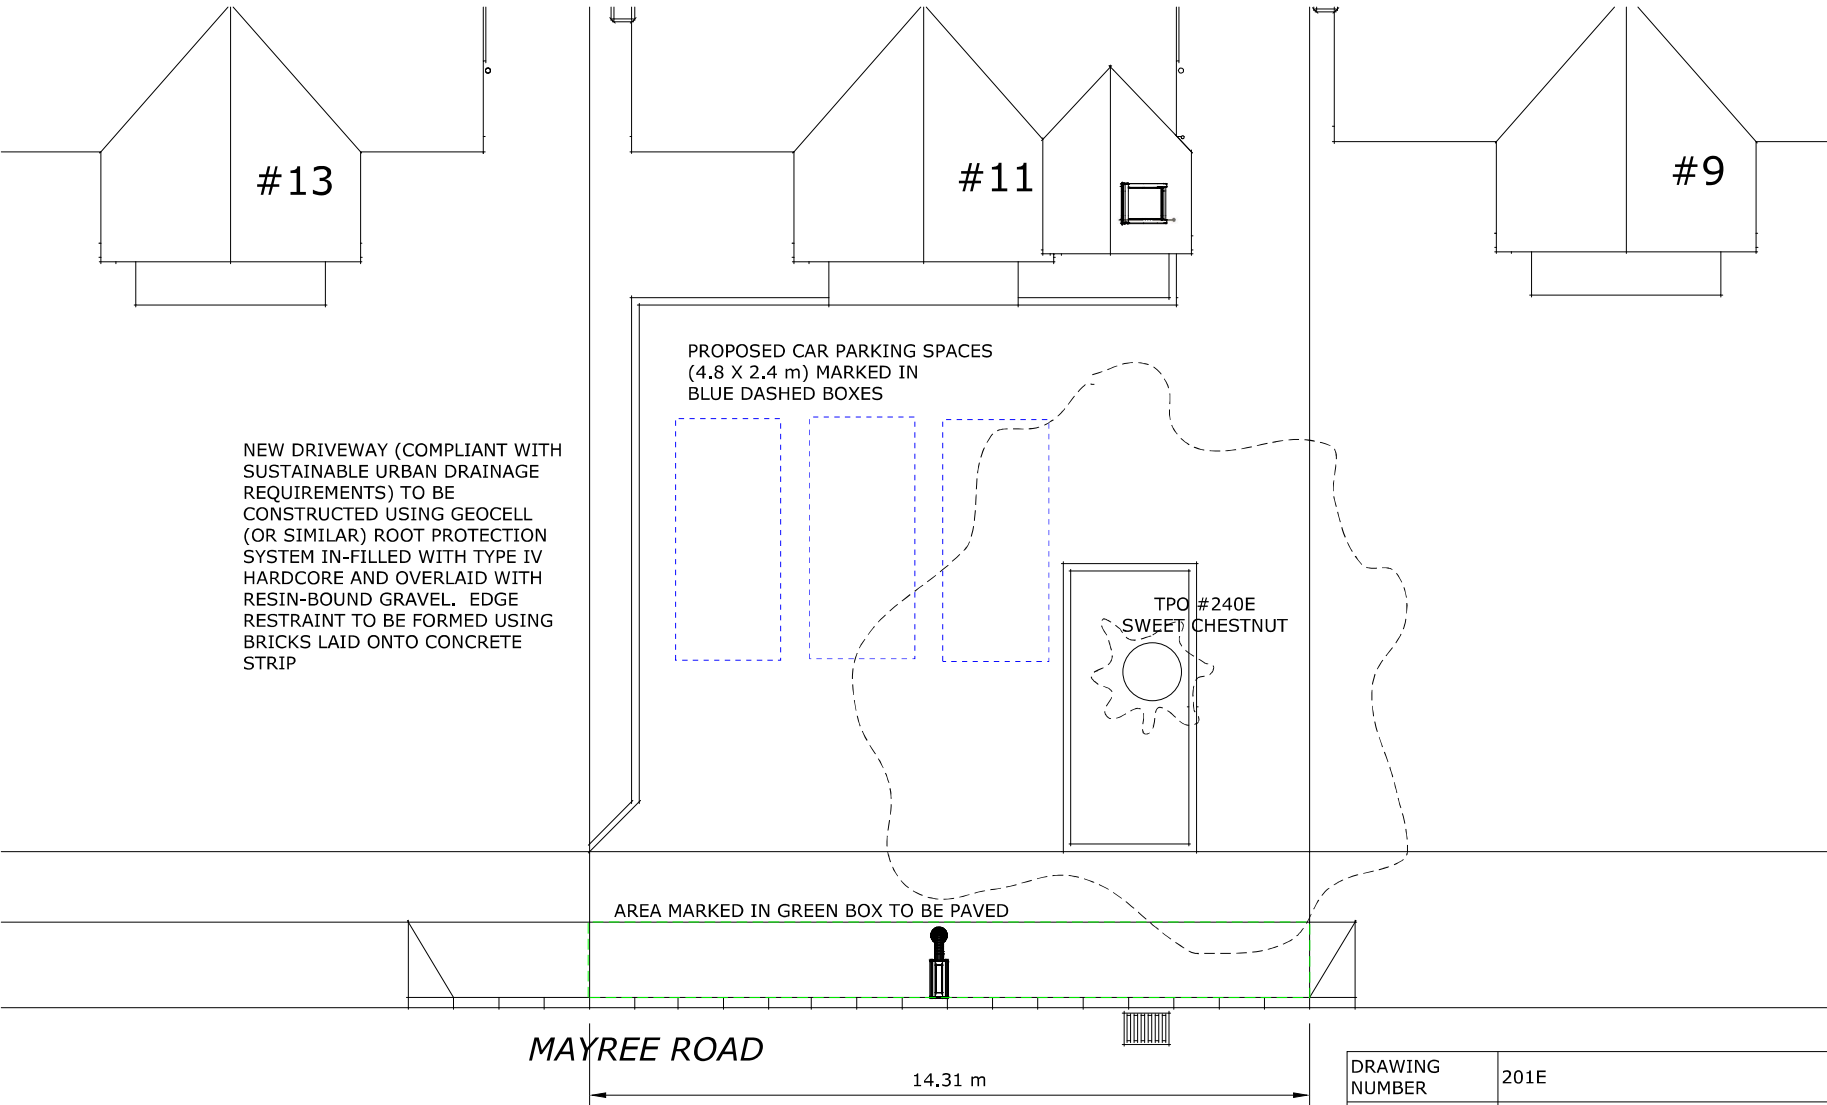

DRIVEWAY DROPPED KERB WIDTH TO BE INCREASED (FROM EXISTING 2 SLOPING KERBS + 3 LOW KERBS) TO 16 LOW KERBS IN TOTAL.

DRAWING NUMBER	201E
TITLE	11 MAYTREE ROAD, SO53 5RT EXISTING AND PROPOSED ELEVATIONS
DRAWN BY	E. C. GOWER
DATE	12TH JANUARY 2025
SHEET X OF Y	3 OF 3