


Garage plot Jackdaw rise

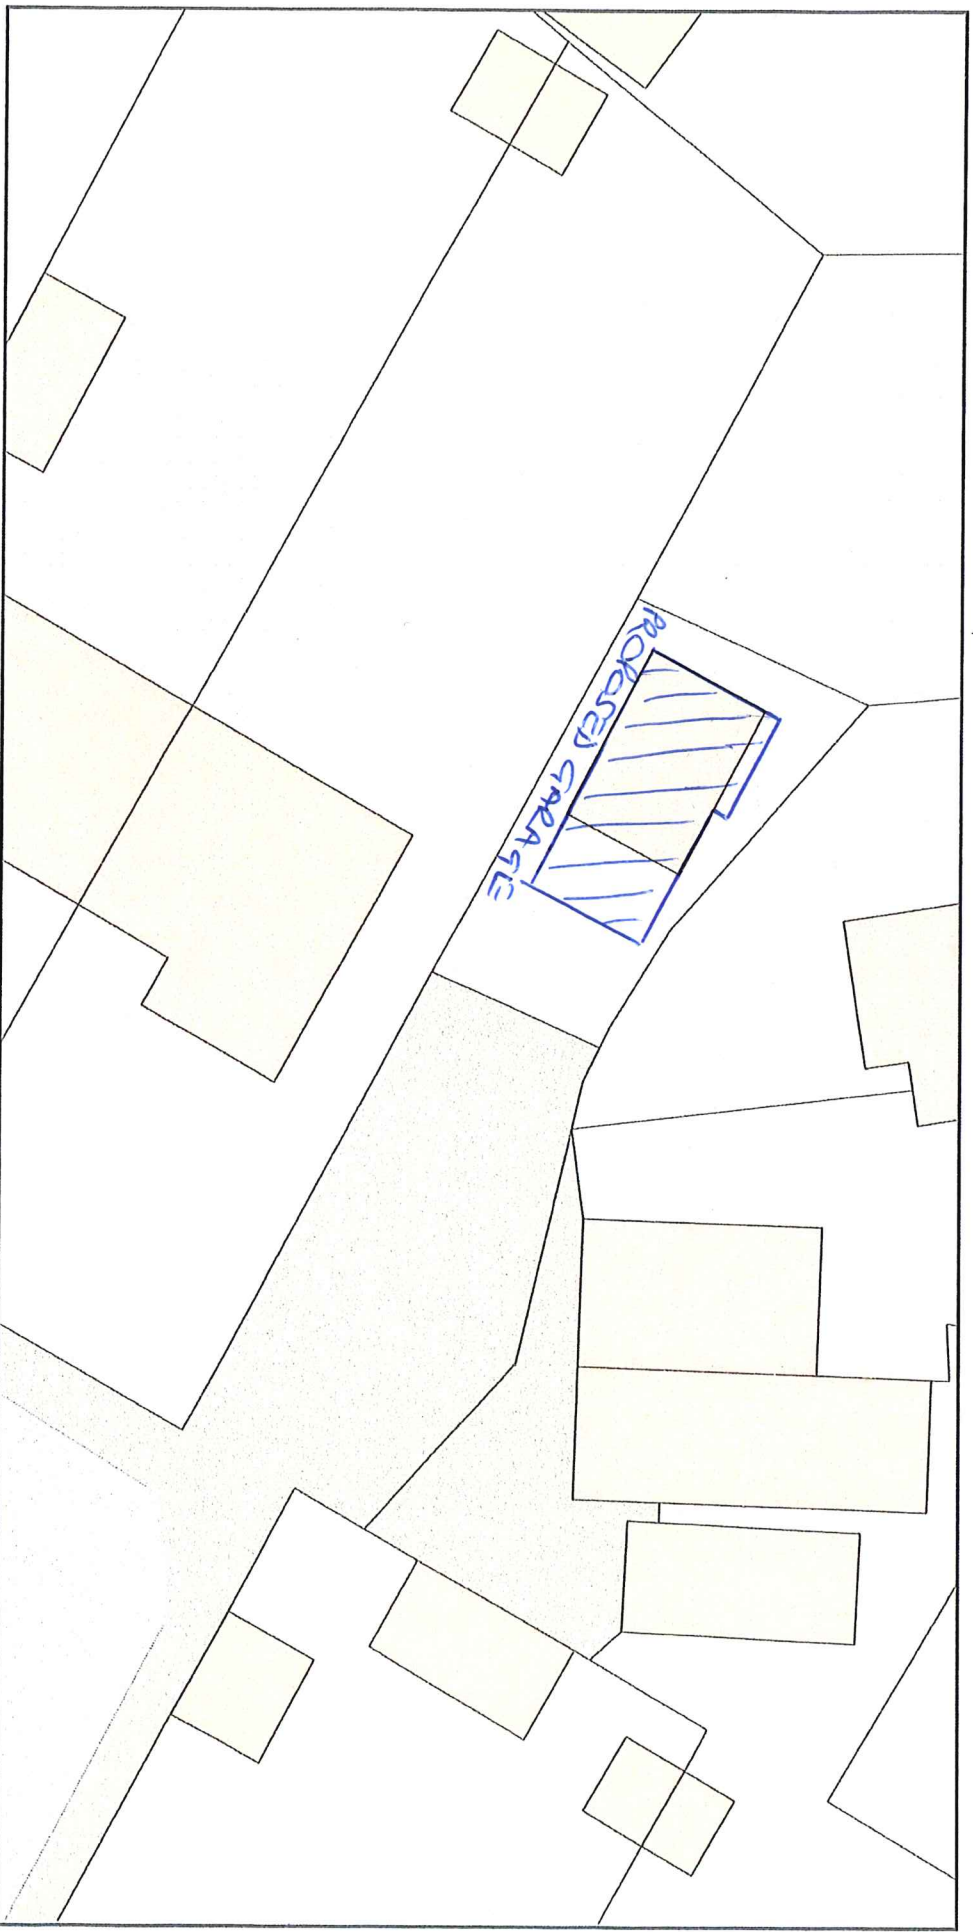

Plan Produced for: Planning

Date Produced: 20 Jan 2025

Plan Reference Number: TOFQM25020155848429

Scale: 1:200 @ A4

© Crown copyright and database rights 2023 OS 100042766