


MATERIALS SCHEDULE:

Walls - Composite light oak cladding (Forma Light Oak- <https://www.bmsteel.co.uk/ecoscape-forma-light-oak-composite-slatted-cladding-board/p2679>)

Roof - EPDM rubber flat roof system

Windows - Black UPVC windows

Doors - Black composite front door, black aluminium rear bi-folds

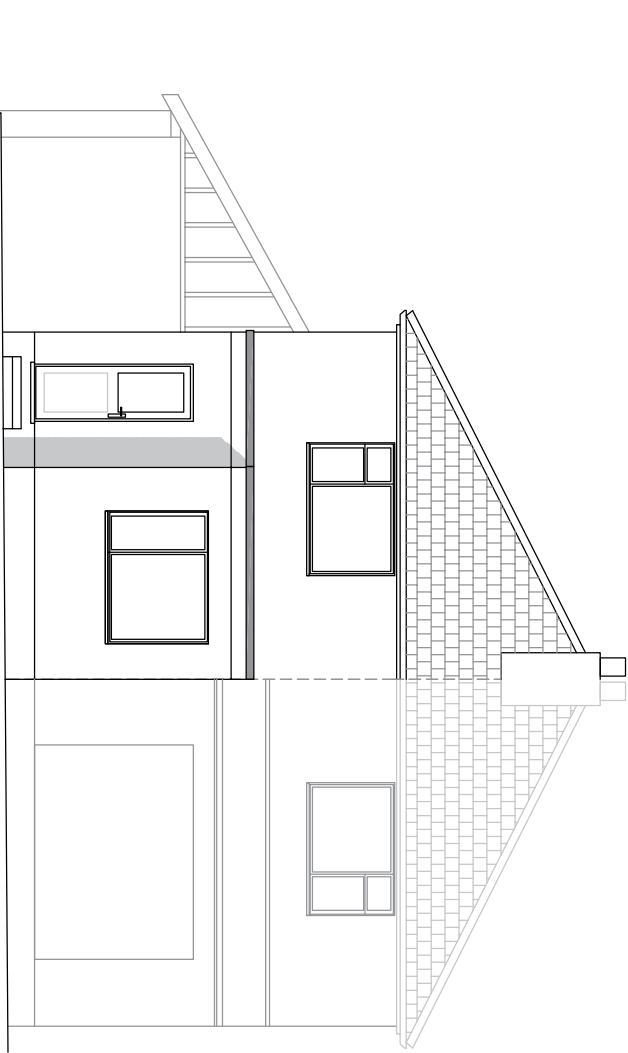


Existing Rear Elevation 1:100 @ A3




Proposed Rear Elevation 1:100 @ A3



Site Location Plan 1:1250 @ A3

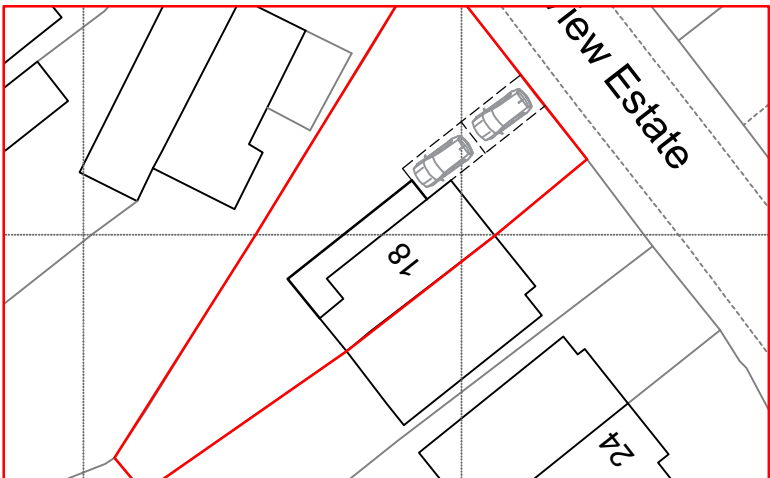

Block Plan 1:500 @ A3

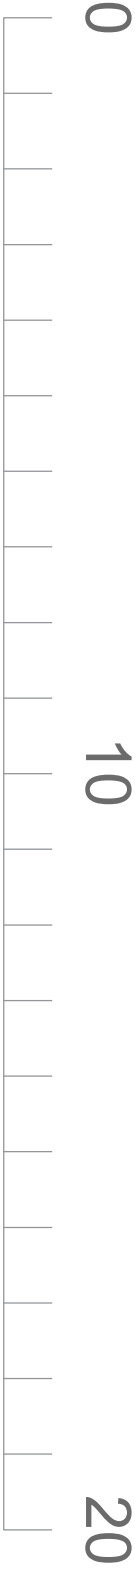

APPLETREE
ARCHITECTURE

OFFICE ADDRESS:

Apple Tree Architectural Design Consultants
25 Crows Nest Lane
Botley
Southampton
Hants

CLIENT & SITE ADDRESS:

Leah Barnes
18 Seaview Estate
Netley
Southampton
Hants
SO31 5BP

DISCLAIMER:

These drawings are the property of Apple Tree Architecture Ltd. and should not be copied or amended without permission. Do not scale from this drawing, check all measurements on-site prior to fabrication

SHEET:

3

REVISION:

4

PROJECT NUMBER:

437

DATE:

January 2025

SCALE:

As specified @ A3