
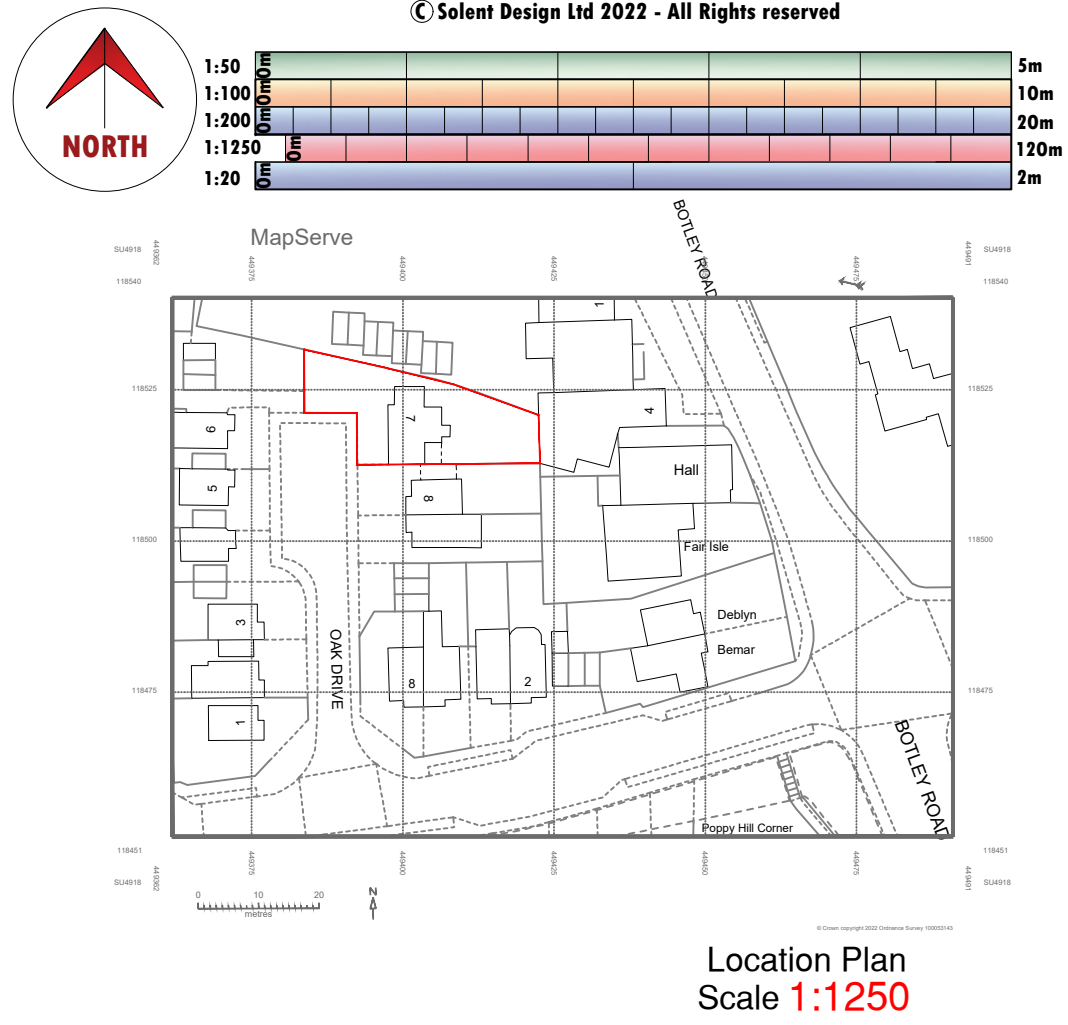


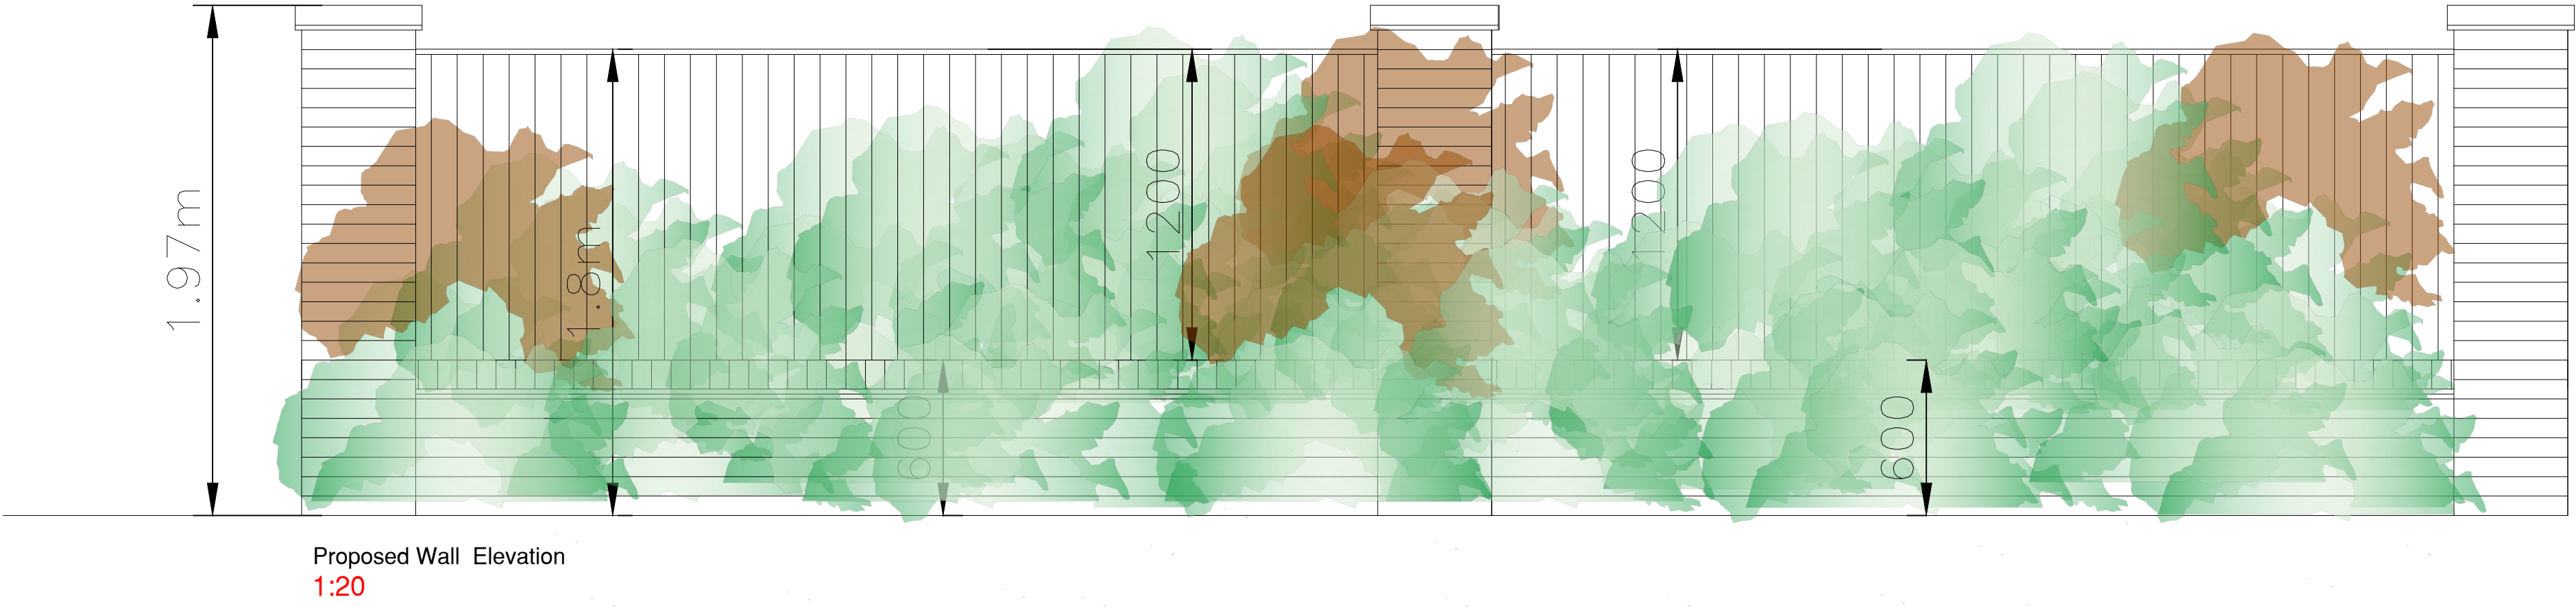

Solent Design Ltd
5 The old Railway
Spring Garden Lane
Gosport
PO12 1TQ

tel: 02392 580745 mob: 07771 355742 e-mail: info@solentplans.com

PROJECT DESCRIPTION:
Replacement Boundary Treatment

DRAWING TITLE:
Existing & Proposed plans and
Elevations (All)

ADDRESS:
7 Oak Drive
Fair Oak

CLIENT:
Mr & Mrs Brennan

FIRST DRAWN:
August 2024

DRAWING No. SD-2445-01

REVISION: D

SCALE: 1:20 1:100 1:200 1:1250

drawing status: Issued for Comment

