




EXISTING STREET SCENE
1:25

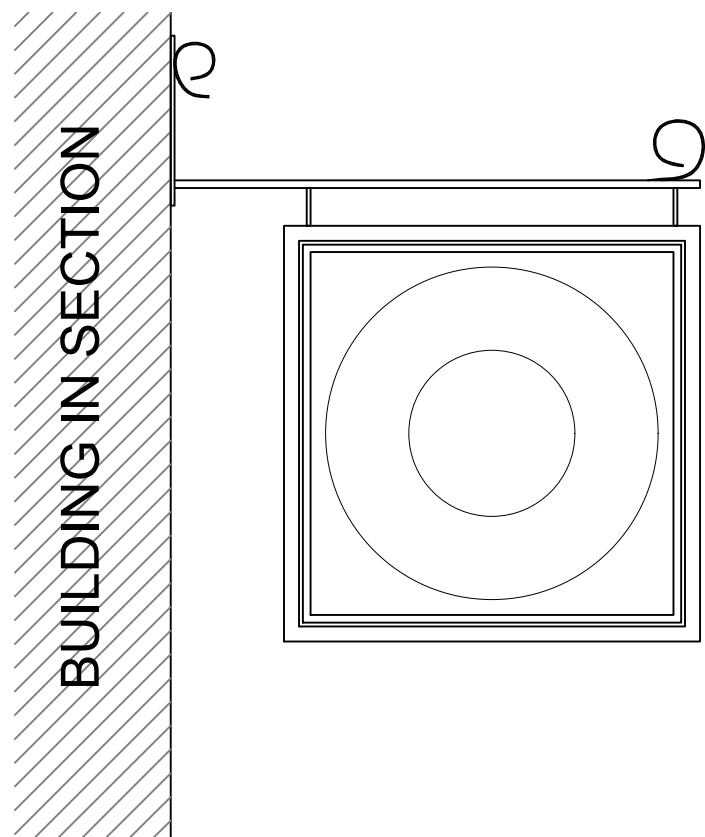

PROJECTING HANGING SIGN BOARD
1:10




CURRENT SIGNAGE ON EXISTING ILLUMINATED SHOP FRONT SIGN BOARD



PREVIOUS SIGNAGE ON EXISTING ILLUMINATED SHOP FRONT SIGN BOARD

notes:

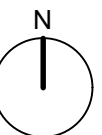

100mm @A1 / 50mm @A3

NOTE: The contractor is responsible for checking all site dimensions and levels. These should be checked prior to the ordering of any components and before the commencement of the works. All discrepancies should be brought to the attention of the Contract Administrator.

revisions:

revisions:

PIZZA PROPOGANDA
HIGH STREET
HAMBLE LE RICE
drawing information

title : ELEVATION STUDY

status :
date : FEB 25
scale : AS NOTED
drawn : SD
checked : SL

job: 6038
dwg: SK03
rev: A

pwparchitects

PWP Architects Ltd 61 South Street, Havant, Hampshire PO9 1BZ
t: 02392 482494 f: 02392 481152
e: design@pwp-architects.com
w: www.pwp-architects.com