

Typical Window Details, Sheet 1 of 5, Applies to WG01.


This document and its design content is copyright © and is the property of Ross Aylward Architecture & Conservation Ltd. It may not be reproduced without their expressed permission. It shall be read in conjunction with all other associated project information including models, specifications, schedules and related consultants drawings and documentation.

Do not scale from this drawing unless for Planning purposes. Figured dimensions only are to be used.

All dimensions must be checked on site by the Contractor prior to the commencement of any fabrication or building works. Immediately report any discrepancies, errors or omissions to Ross Aylward Architecture & Conservation prior to the commencement of any fabrication or building works. If in doubt please ASK.

See drawing 2407_PR_500 for details of window positions.


Timber Frame with fixed lead light glazing

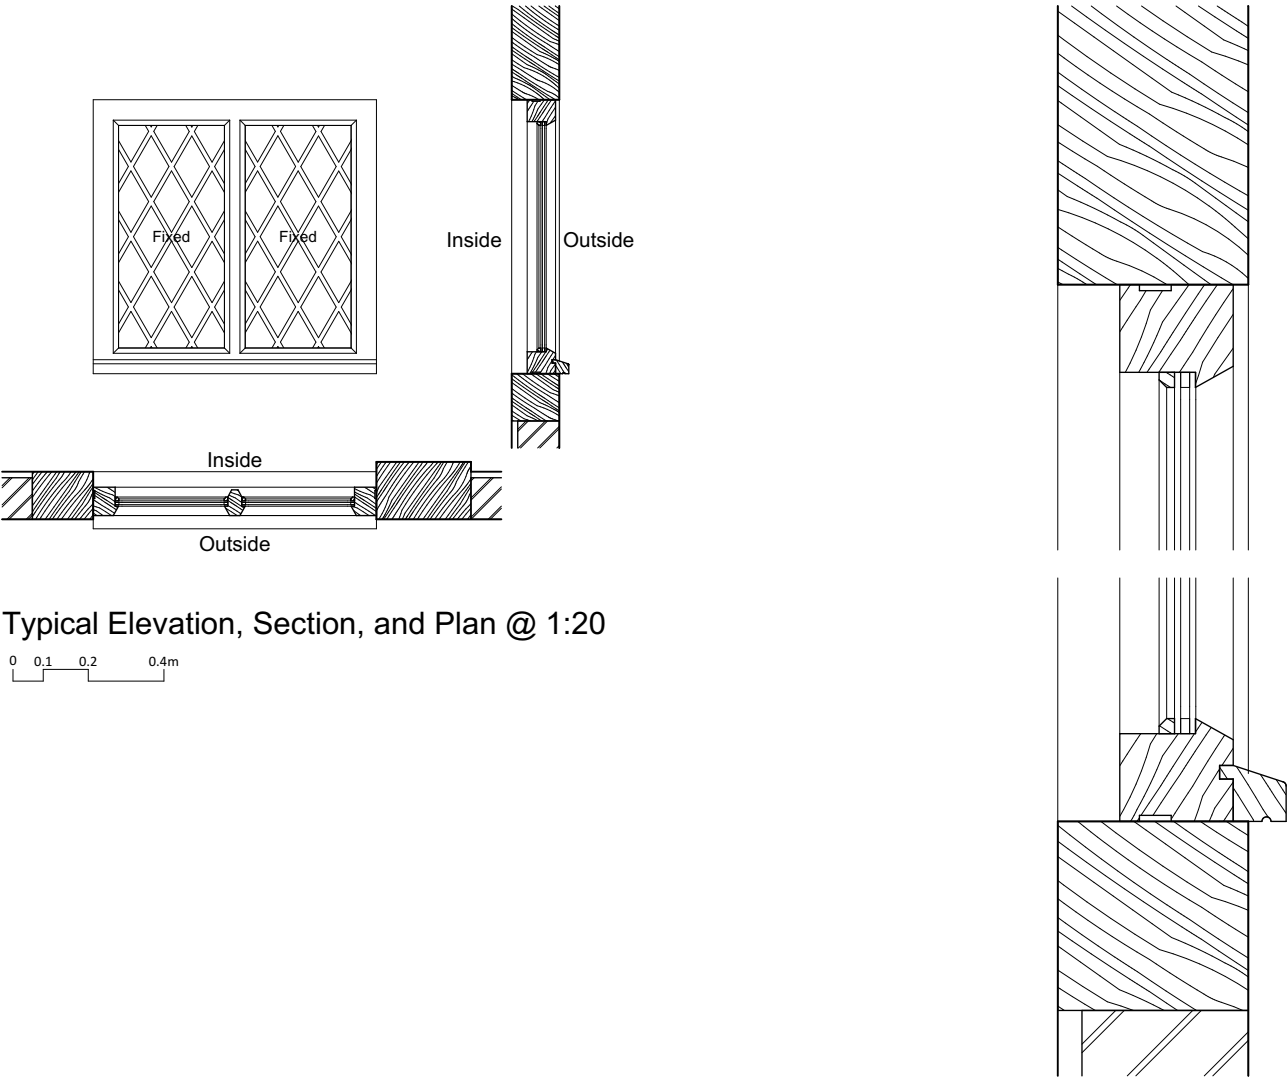

Typical Elevation, Section, and Plan @ 1:20

Component Section @ 1:5

0 25 50 100mm

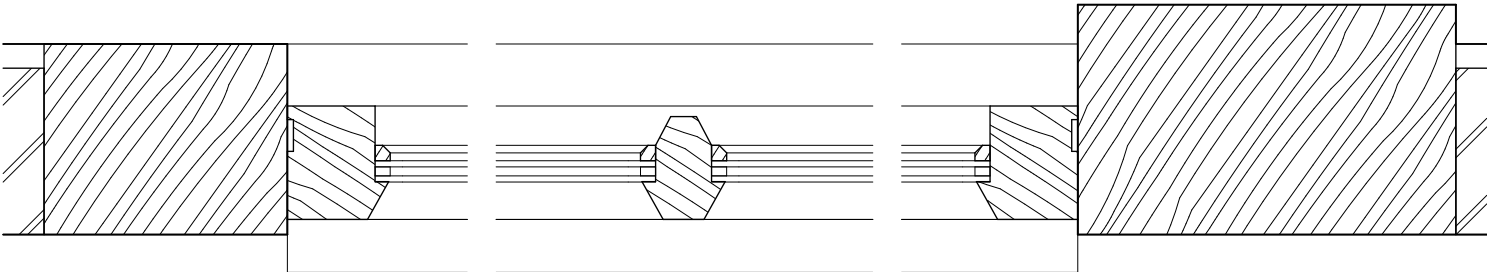

Component Plan @ 1:5

0 25 50 100mm

Current Revision Description		
A - 15/02/2025 Pre-submission amendments		
A	15/02/2025	
Rev	Date	Drawn

project
**The Old Cottage,
High Street,
Bursledon,
SO31 8DJ**

client
Mr J. Kyd

drawing
**Typical Window Details, Sheet 1
of 5**

stage
Outline Design

date
15/02/2025

scale
1:20 & 1:5

sheet size
A4

job no._drwg typ._drwg no. revision
2407_PR_501_A

ROSS AYLWARD
ARCHITECTURE & CONSERVATION

T. 07816 168849
E. ross@rossaylward.co.uk