


Location Plan

Site Address: 87, Swaythling Road, West End, SO30 3AG

Date Produced: 18-Feb-2025

Scale: 1:1250 @A4

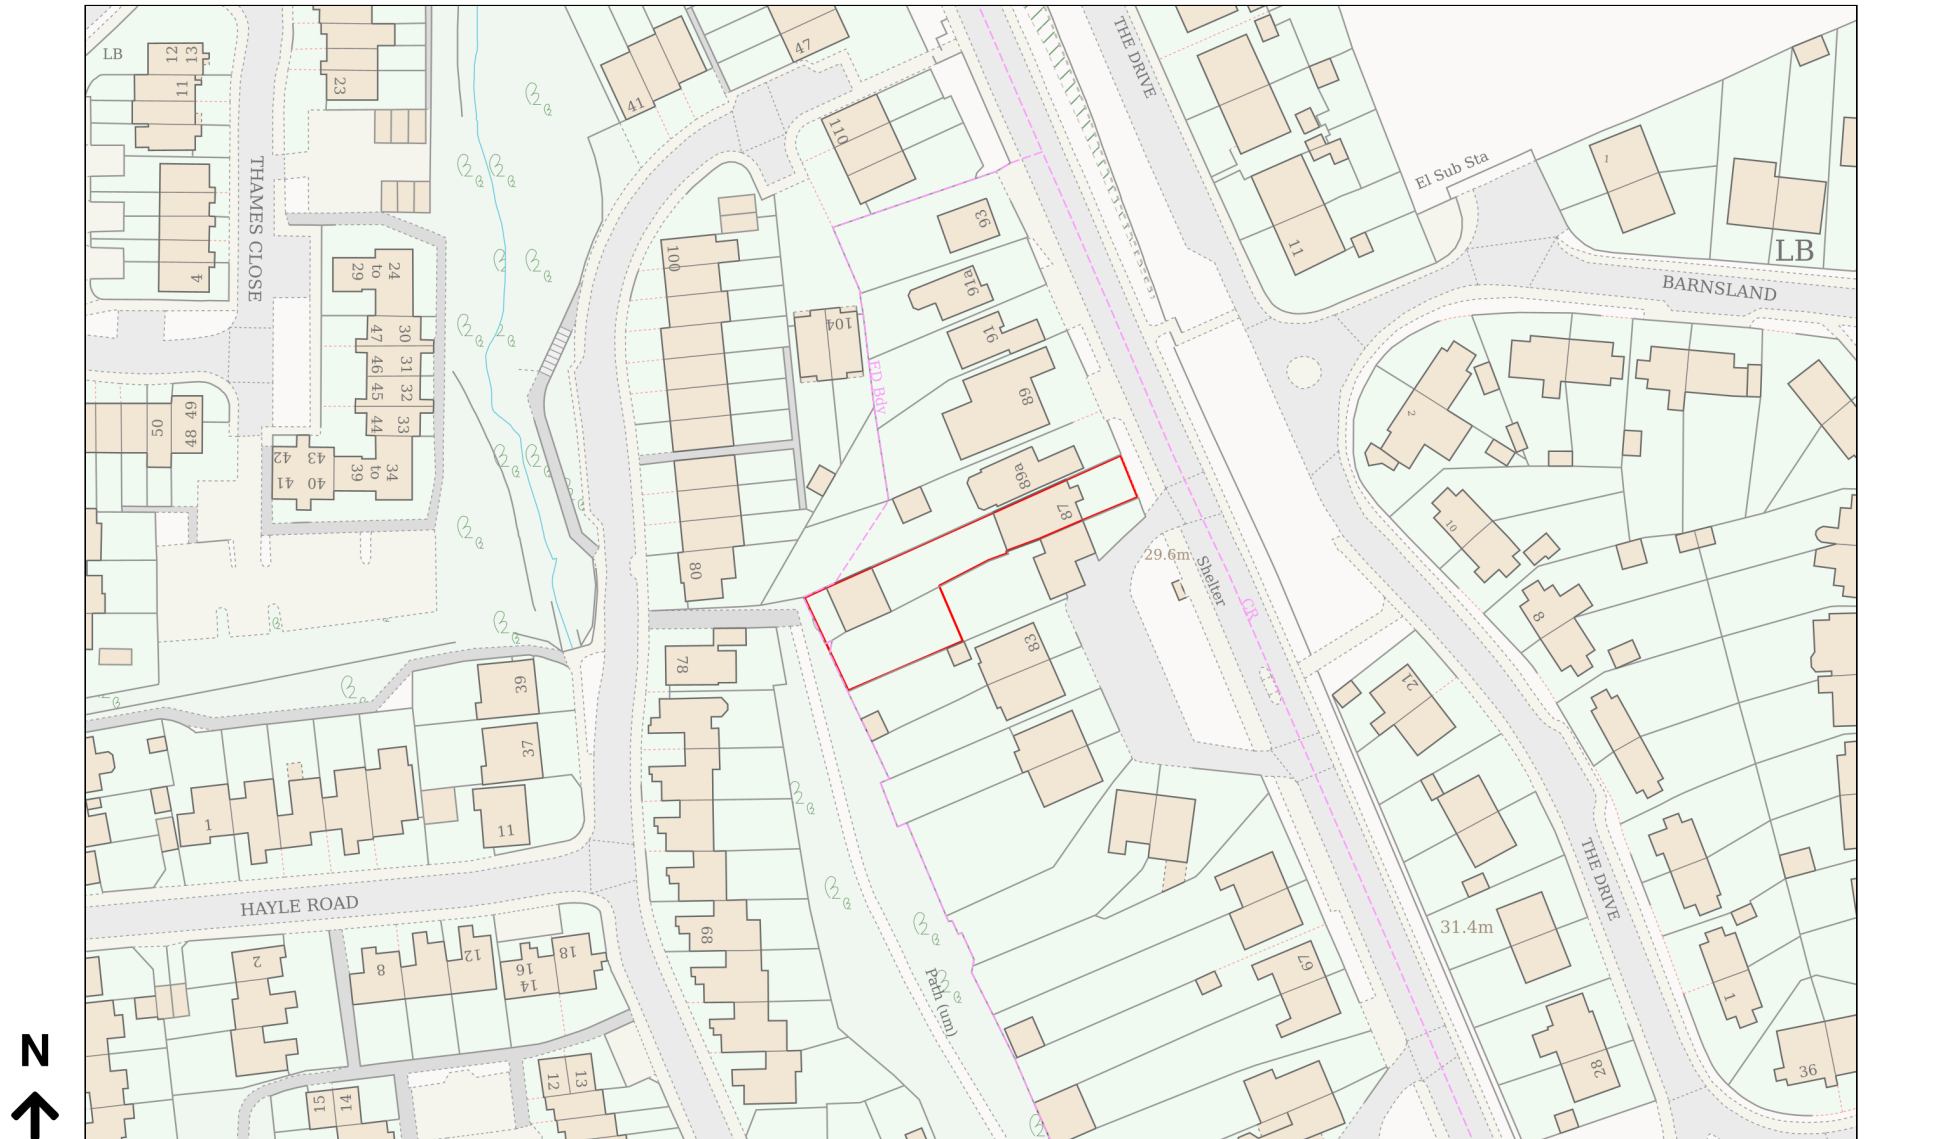

Planning Portal Reference: PP-13772261v1