

Typical Window Details, Sheet 5 of 5, Applies to WG08 and WG09.


See drawing 2407_PR_500 for details of window positions.

This document and its design content is copyright © and is the property of Ross Aylward Architecture & Conservation Ltd. It may not be reproduced without their expressed permission. It shall be read in conjunction with all other associated project information including models, specifications, schedules and related consultants drawings and documentation.

Do not scale from this drawing unless for Planning purposes. Figured dimensions only are to be used.

All dimensions must be checked on site by the Contractor prior to the commencement of any fabrication or building works. Immediately report any discrepancies, errors or omissions to Ross Aylward Architecture & Conservation prior to the commencement of any fabrication or building works. If in doubt please ASK.

Window with timber frame, metal casements, and lead lighting.

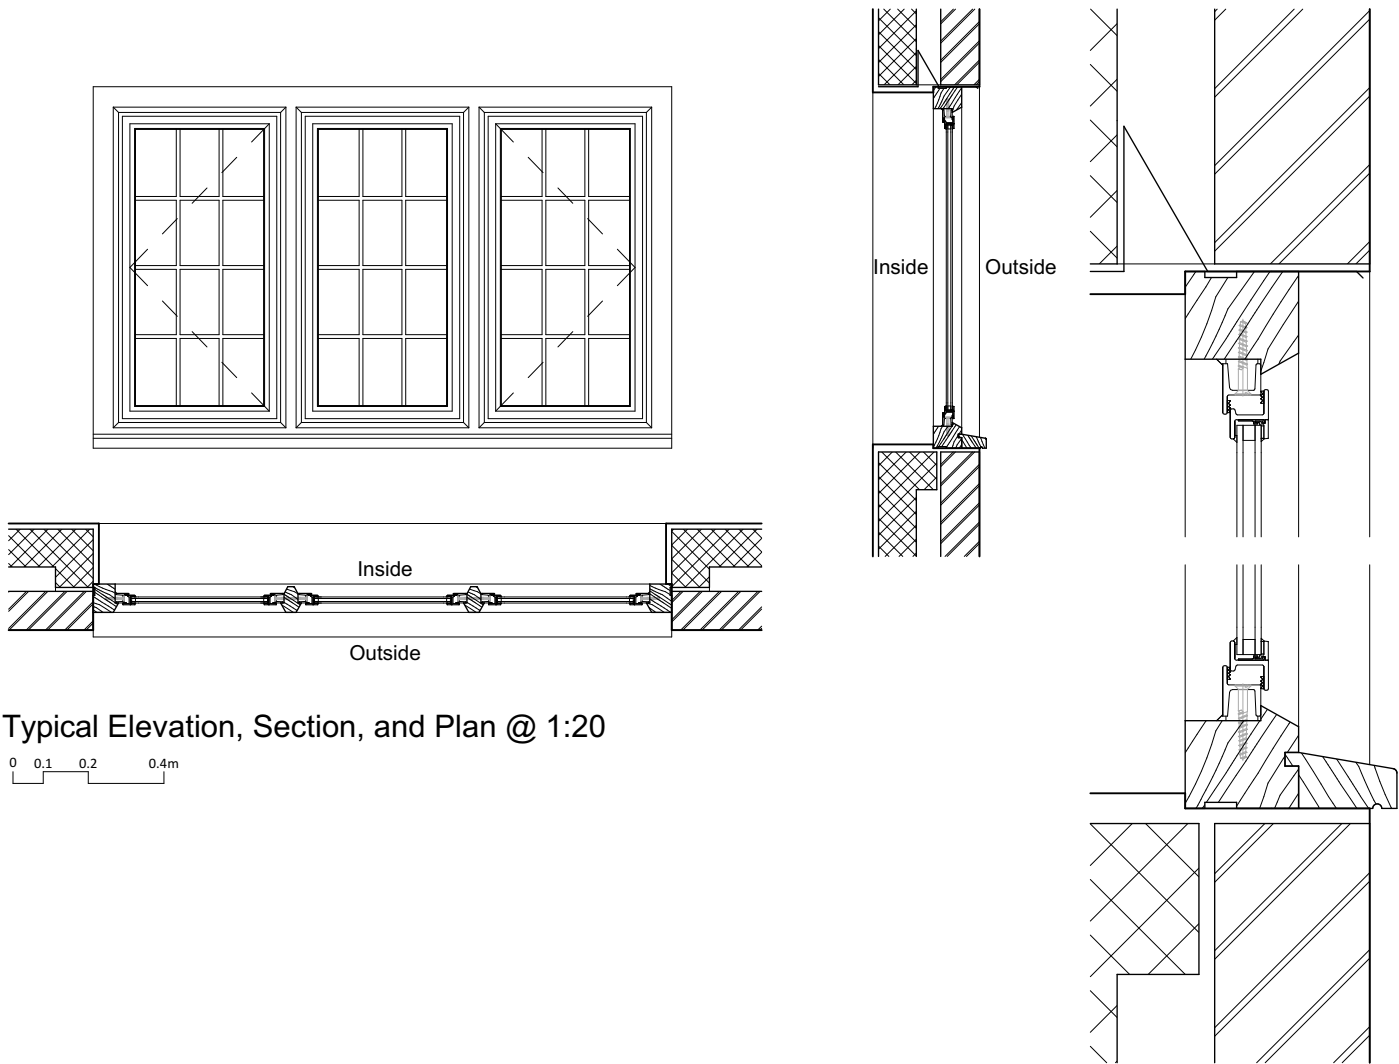


Typical Elevation, Section, and Plan @ 1:20

0 0.1 0.2 0.4m

Component Section @ 1:5

0 25 50 100mm

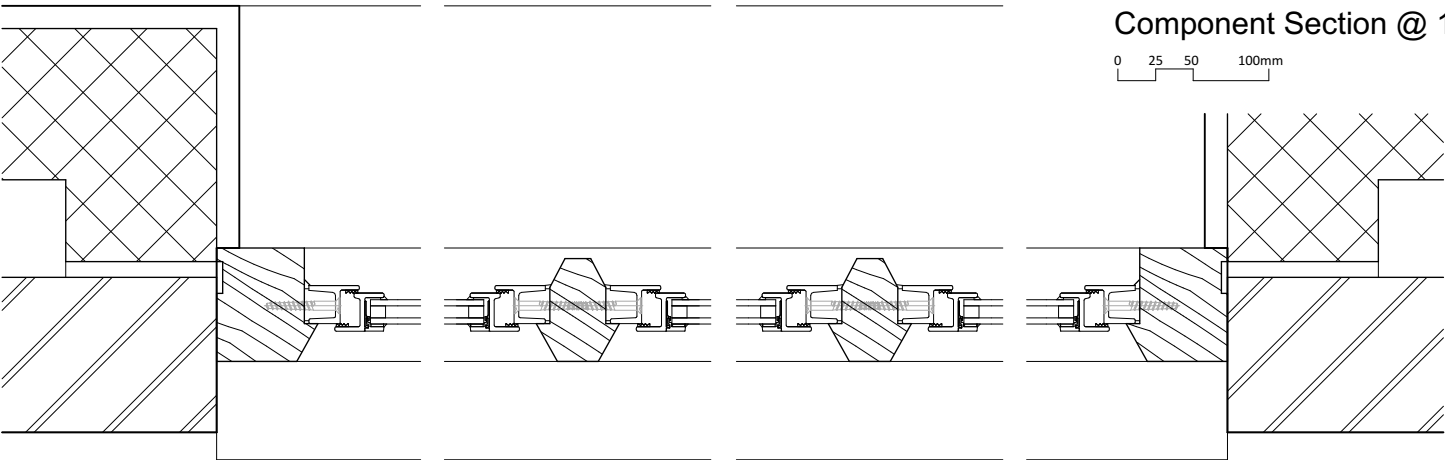

Component Plan @ 1:5

0 25 50 100mm

Current Revision Description

A - 15/02/2025
Pre-submission amendments

Rev	Date	Drawn
A	15/02/2025	

project
**The Old Cottage,
High Street,
Bursledon,
SO31 8DJ**

client
Mr J. Kyd

drawing
**Typical Window Details, Sheet 5
of 5**

stage
Outline Design

date
15/02/2025

scale
1:20 & 1:5

sheet size
A4

job no._drwg typ._drwg no. revision
2407_PR_505_A

ROSS AYLWARD
ARCHITECTURE & CONSERVATION
T 07816 168849
E ross@rossaylward.co.uk