

Existing Site & Block Plan


This document and its design content is copyright © and is the property of Ross Aylward Architecture & Conservation Ltd. It may not be reproduced without their expressed permission. It shall be read in conjunction with all other associated project information including models, specifications, schedules and related consultants drawings and documentation.

Do not scale from this drawing unless for Planning purposes. Figured dimensions only are to be used.

All dimensions must be checked on site by the Contractor prior to the commencement of any fabrication or building works. Immediately report any discrepancies, errors or omissions to Ross Aylward Architecture & Conservation prior to the commencement of any fabrication or building works. If in doubt please ASK.

Current Revision Description

B - 25/01/2025
Full Application Submission

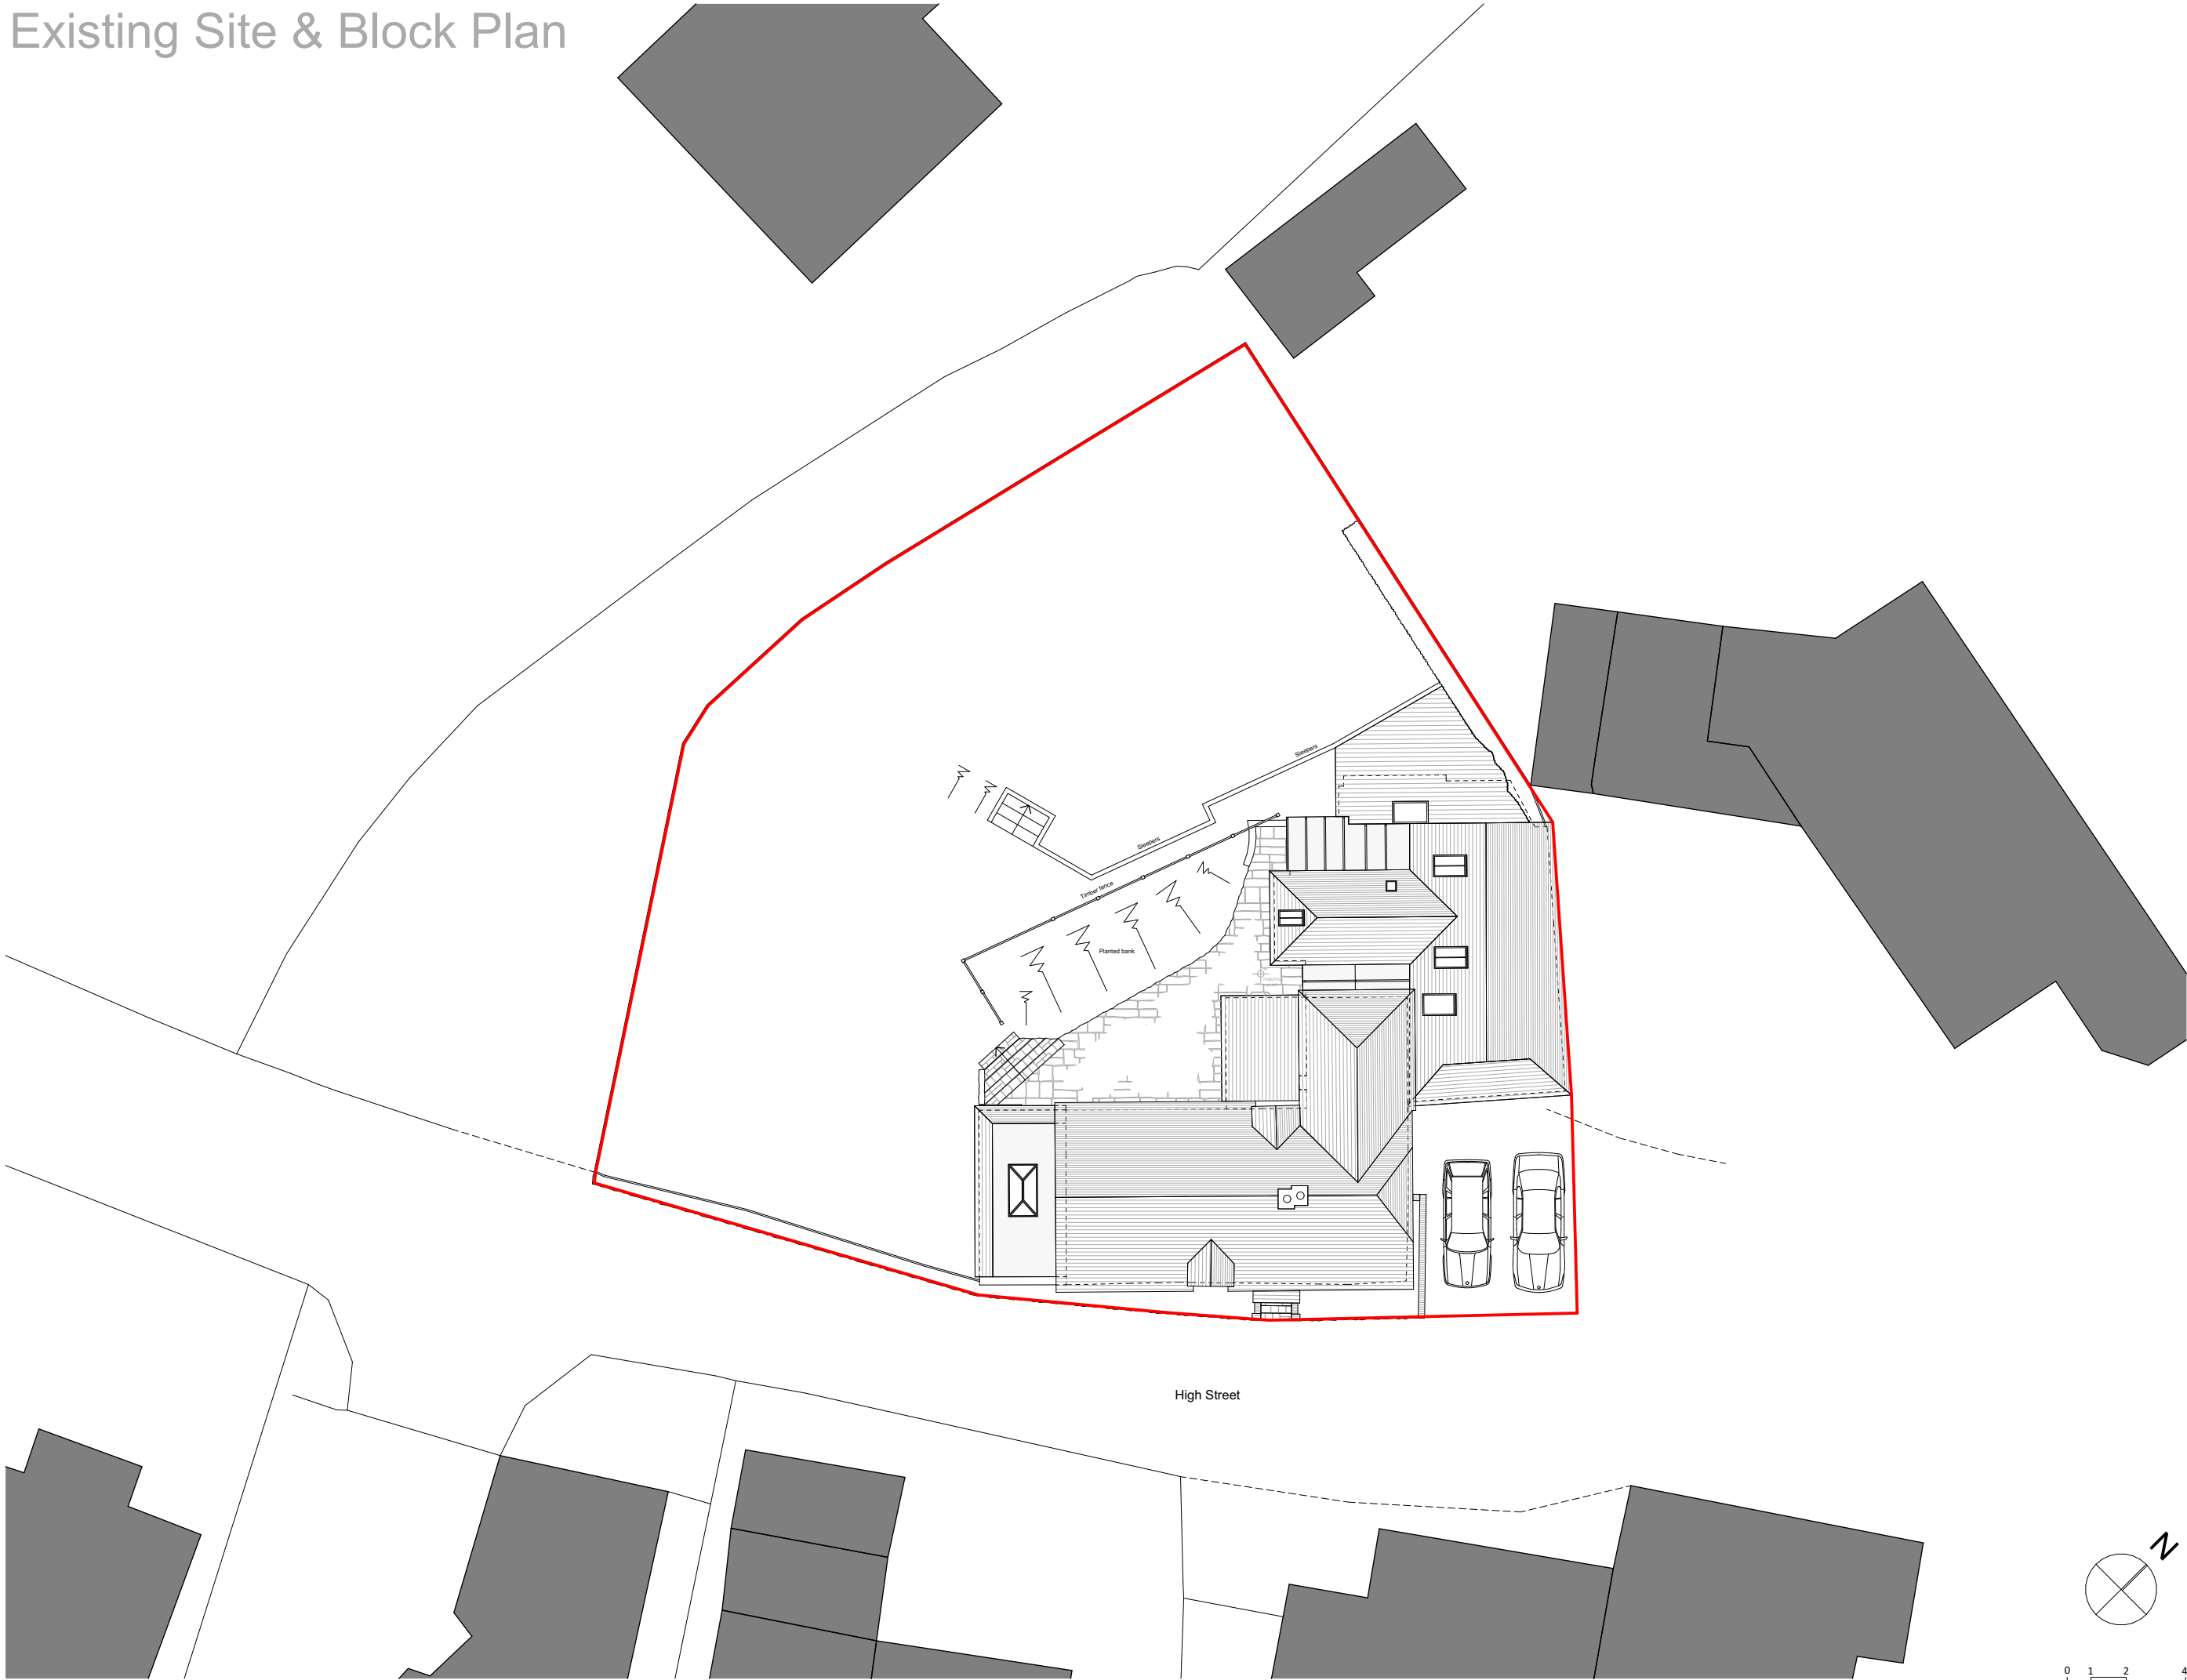

B	25/01/2025	
A	20/07/2024	
Rev	Date	Drawn By



ROSS AYLWARD
ARCHITECTURE & CONSERVATION
T 07816 168849
E ROSS@ROSSAYLWARD.CO.UK

project
**The Old Cottage,
High Street,
Bursledon,
SO31 8DJ**


client
Mr J. Kyd

drawing
Existing Site & Block Plan

stage date
Outline Design 26/01/2025

scale sheet size
1:200 A3

job no._drwg typ._drwg no. revision
2407_EX_010_B

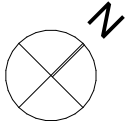

0 1 2 4m