


Window Key Elevations


See 500 series drawings for typical window details, using references shown below.

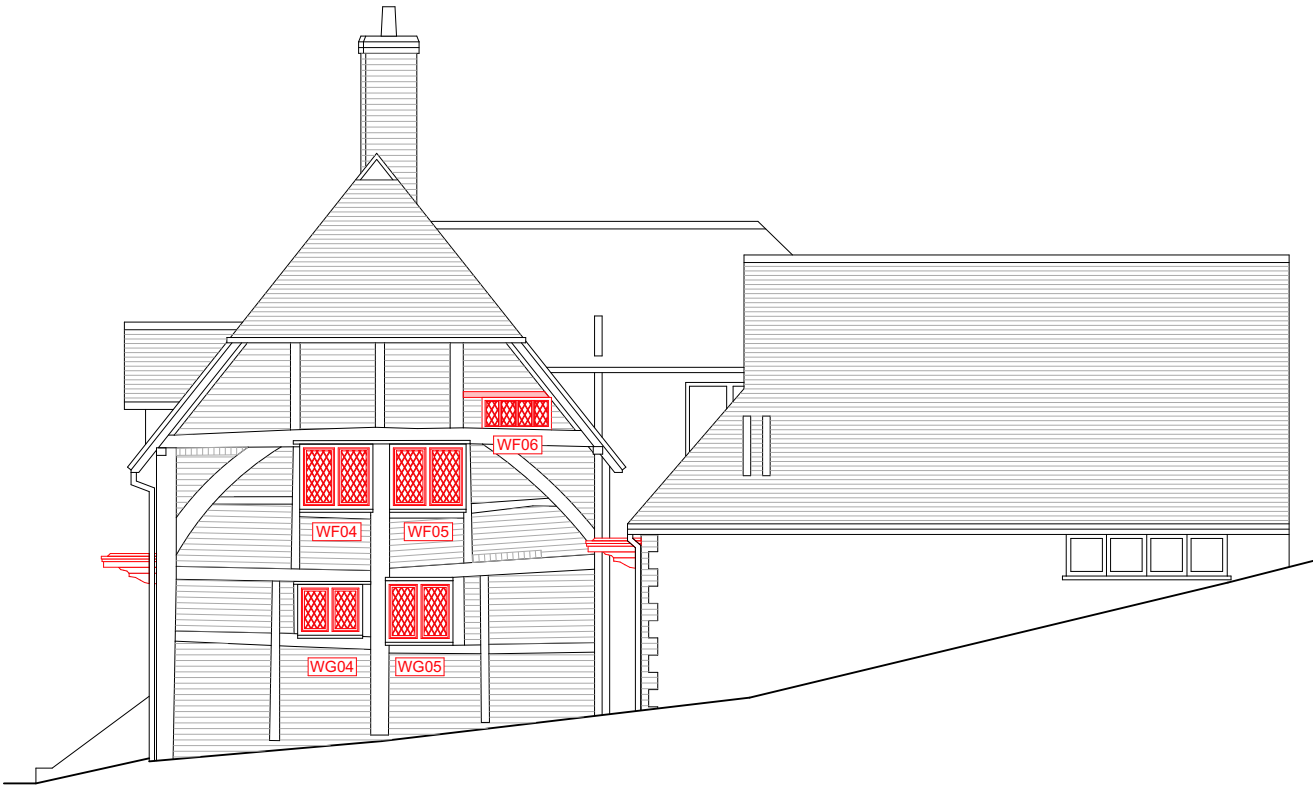

South-East Elevation



North-East Elevation

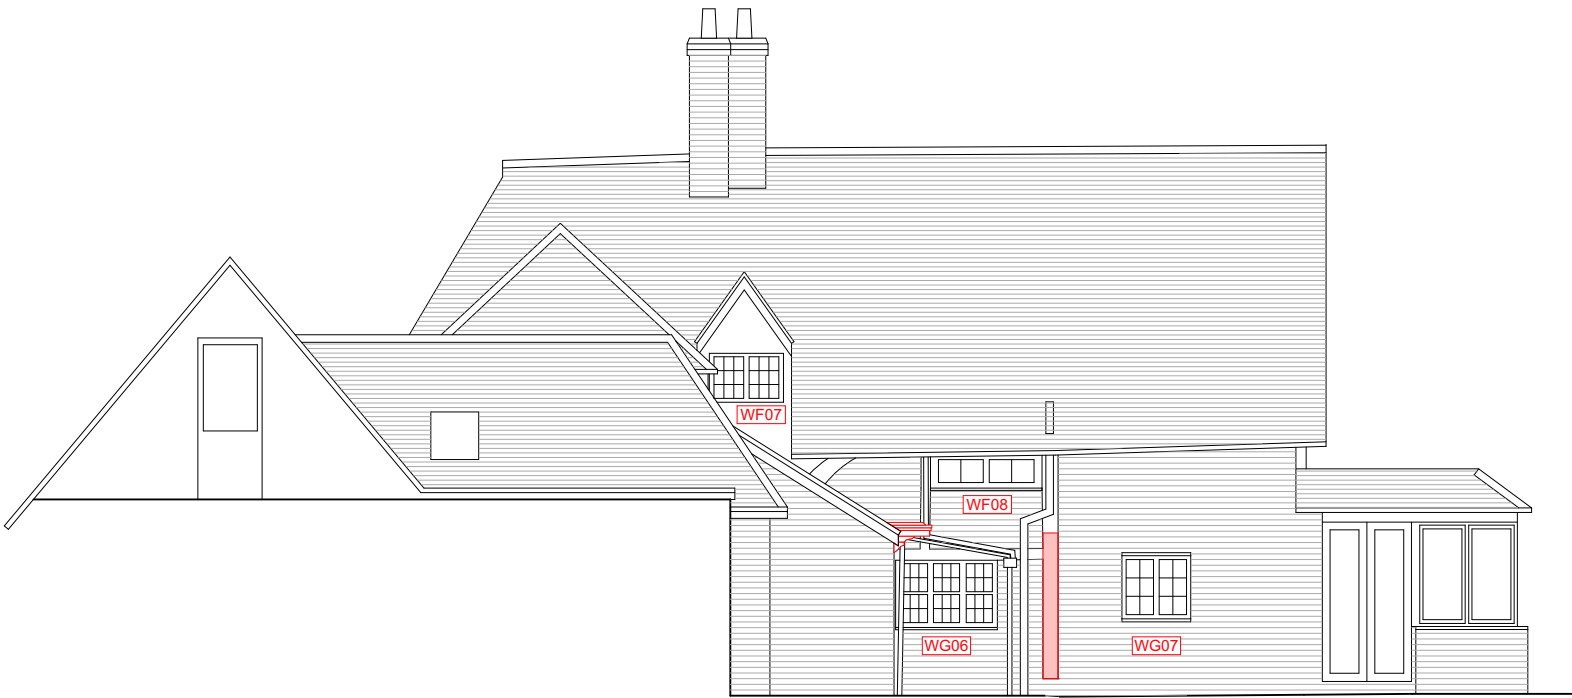

North-West Elevation



South-West Elevation

Current Revision Description		
A - 15/02/2025 Pre-submission amendments		
A	15/02/2025	
Rev	Date	Drawn

This document and its design content is copyright © and is the property of Ross Aylward Architecture & Conservation Ltd. It may not be reproduced without their expressed permission. It shall be read in conjunction with all other associated project information including models, specifications, schedules and related consultants drawings and documentation.

Do not scale from this drawing unless for Planning purposes. Figured dimensions only are to be used.

All dimensions must be checked on site by the Contractor prior to the commencement of any fabrication or building works. Immediately report any discrepancies, errors or omissions to Ross Aylward Architecture & Conservation prior to the commencement of any fabrication or building works. If in doubt please ASK.

project		drawing		scale		sheet size		stage		date		job no._drwg typ._drwg no.		revision	
The Old Cottage, High Street, Bursledon, SO31 8DJ		Window Key Elevations		1:100		A3		Outline Design		15/02/2025		2407_PR_500_A			
client		stage		date		job no._drwg typ._drwg no.		revision							
Mr J. Kyd		Outline Design		15/02/2025		2407_PR_500_A									



ROSS AYLWARD
ARCHITECTURE & CONSERVATION
T 07816 168849
E ross@rossaylward.co.uk