Proposed Site & Block Plan

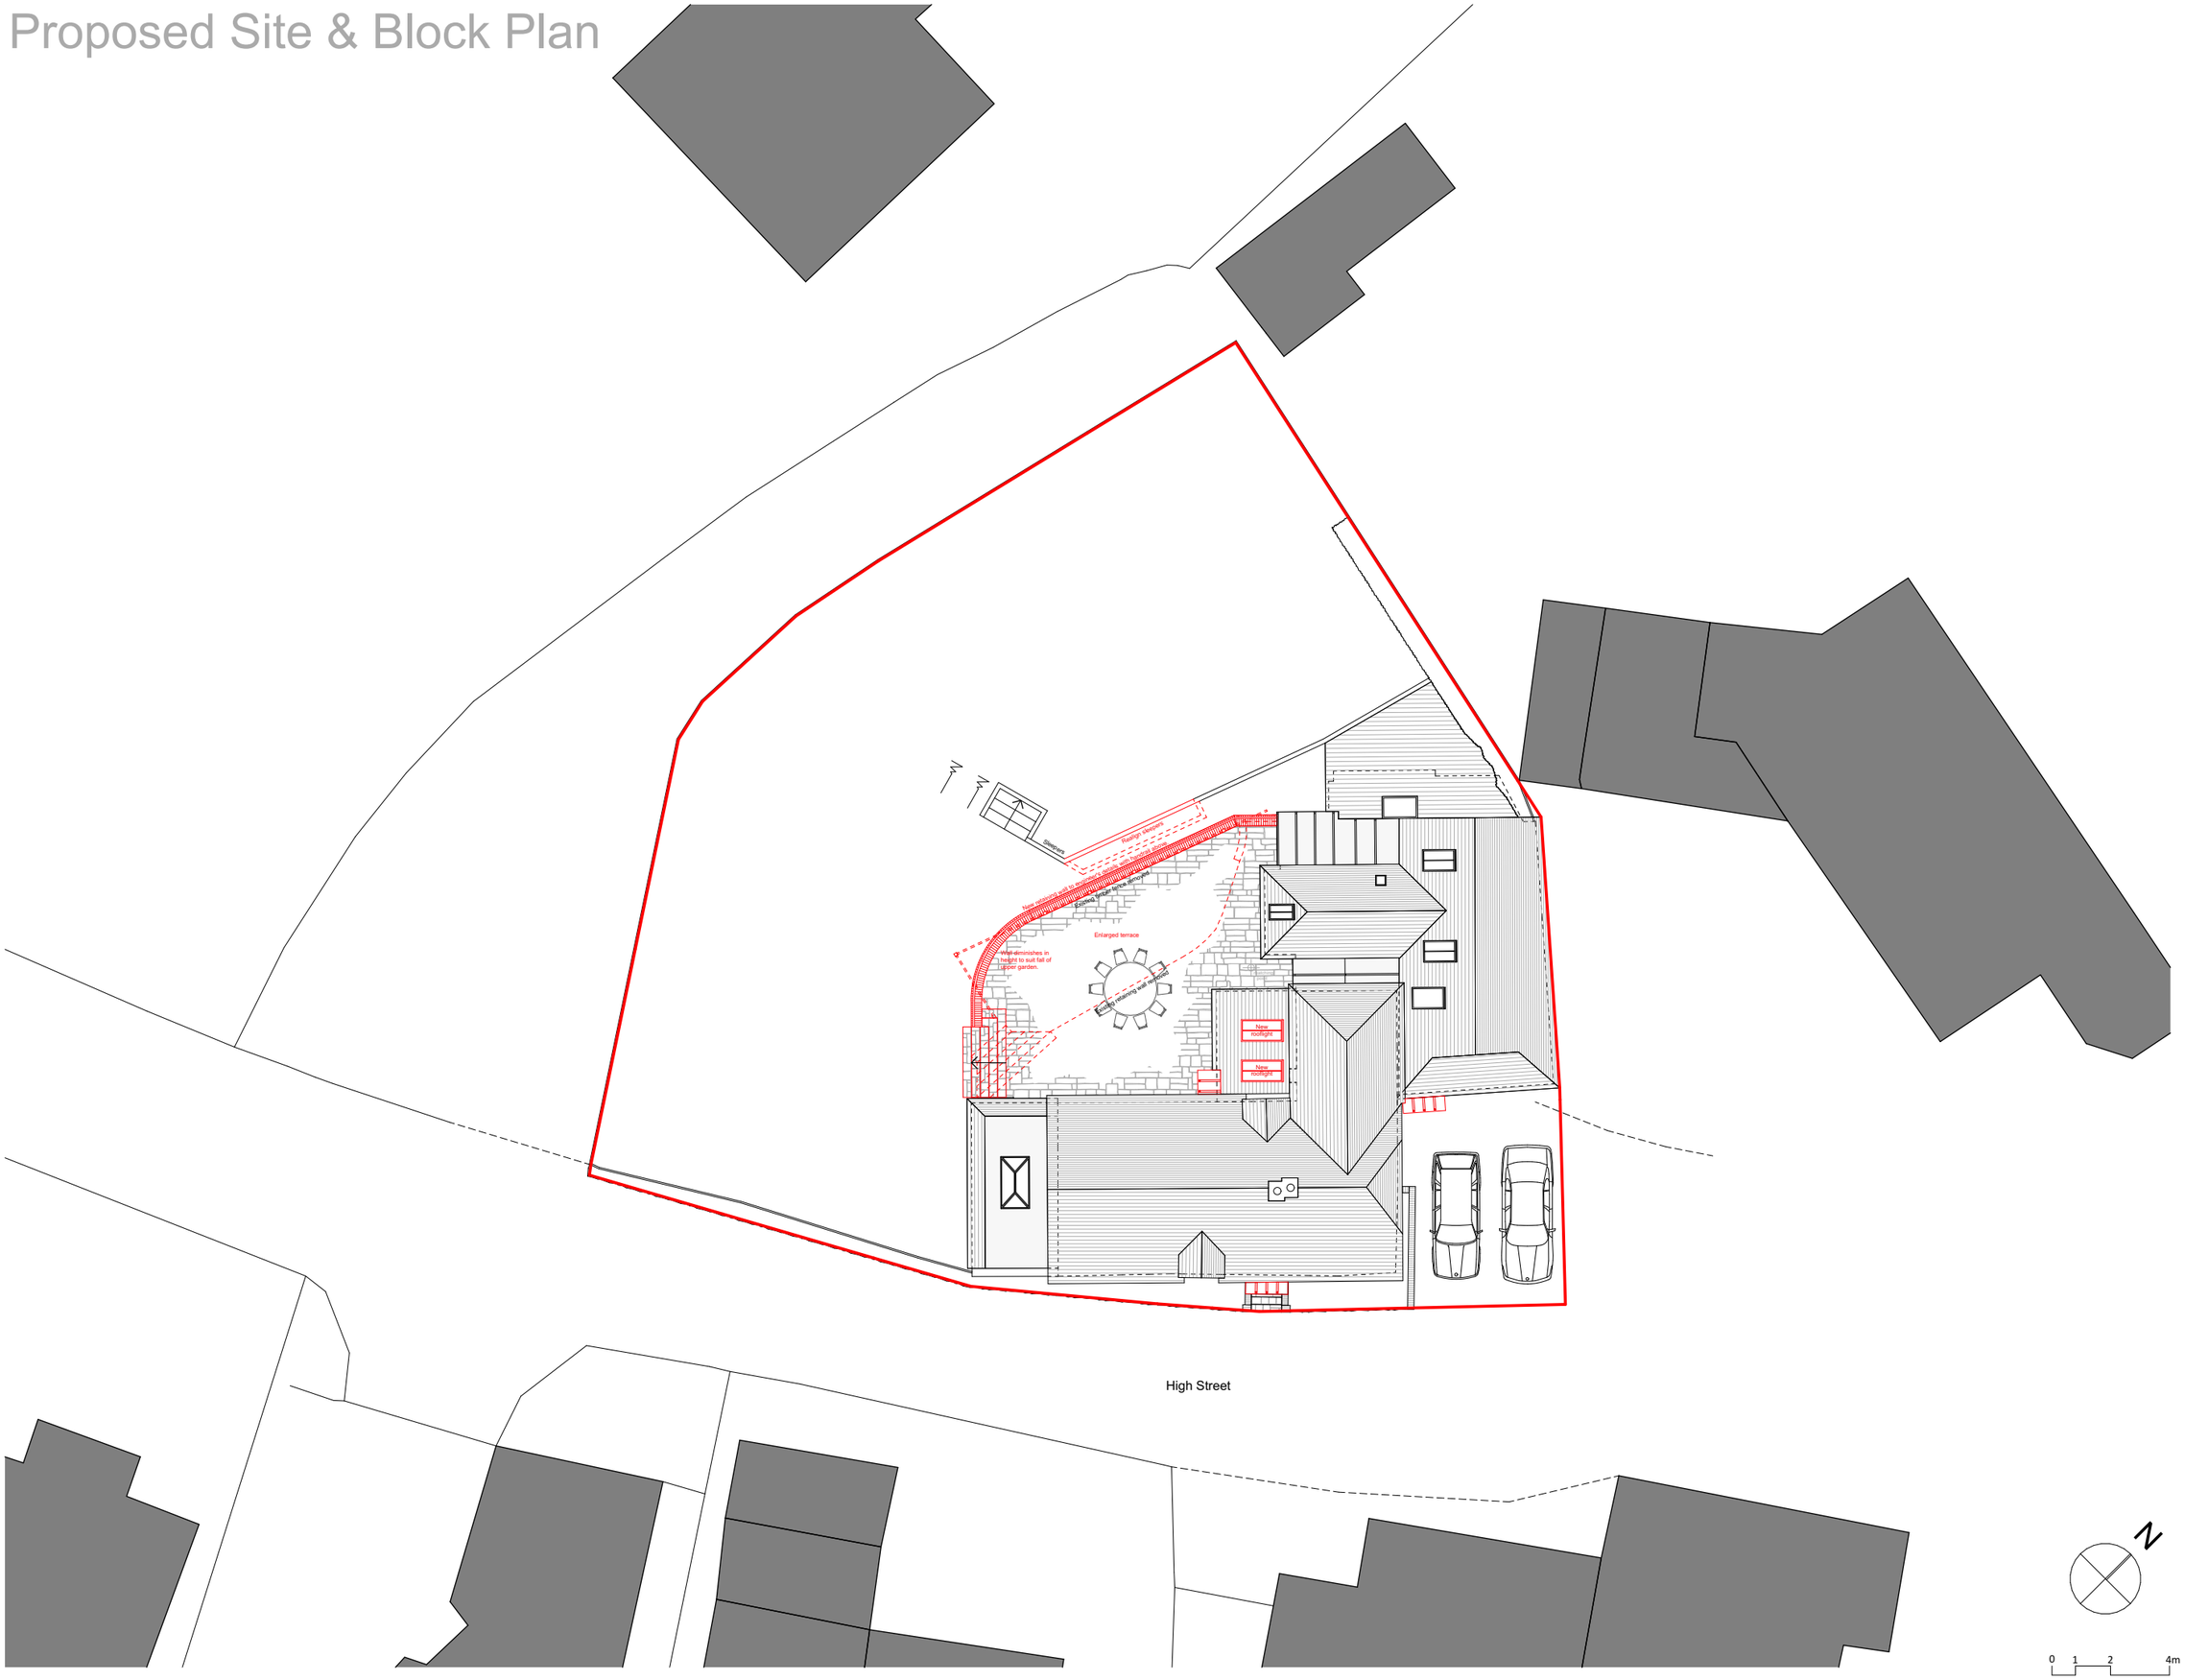

This document and its design content is copyright © and is the property of Ross Aylward Architecture & Conservation Ltd. It may not be reproduced without their expressed permission. It shall be read in conjunction with all other associated project information including models, specifications, schedules and related consultants drawings and documentation.

Do not scale from this drawing unless for Planning purposes. Figured dimensions only are to be used.

All dimensions must be checked on site by the Contractor prior to the commencement of any fabrication or building works. Immediately report any discrepancies, errors or omissions to Ross Aylward Architecture & Conservation prior to the commencement of any fabrication or building works. If in doubt please ASK.

Current Revision Description

D - 15/02/2025
Pre-submission amendments

Rev	Date	Drawn By
D	15/02/2025	
C	25/01/2025	
B	20/07/2024	
A	07/07/2024	

ROSS AYLWARD
ARCHITECTURE & CONSERVATION
T 07816 168849
E ROSS@ROSSAYLWARD.CO.UK

project
The Old Cottage,
High Street,
Bursledon,
SO31 8DJ

client
Mr J. Kyd

drawing
Proposed Site & Block Plan

stage	date
Outline Design	**15/02/2025**

scale	sheet size
1:200	**A3**

job no._drwg typ._drwg no. revision
2407_PR_010_D

N

0 1 2 4m