


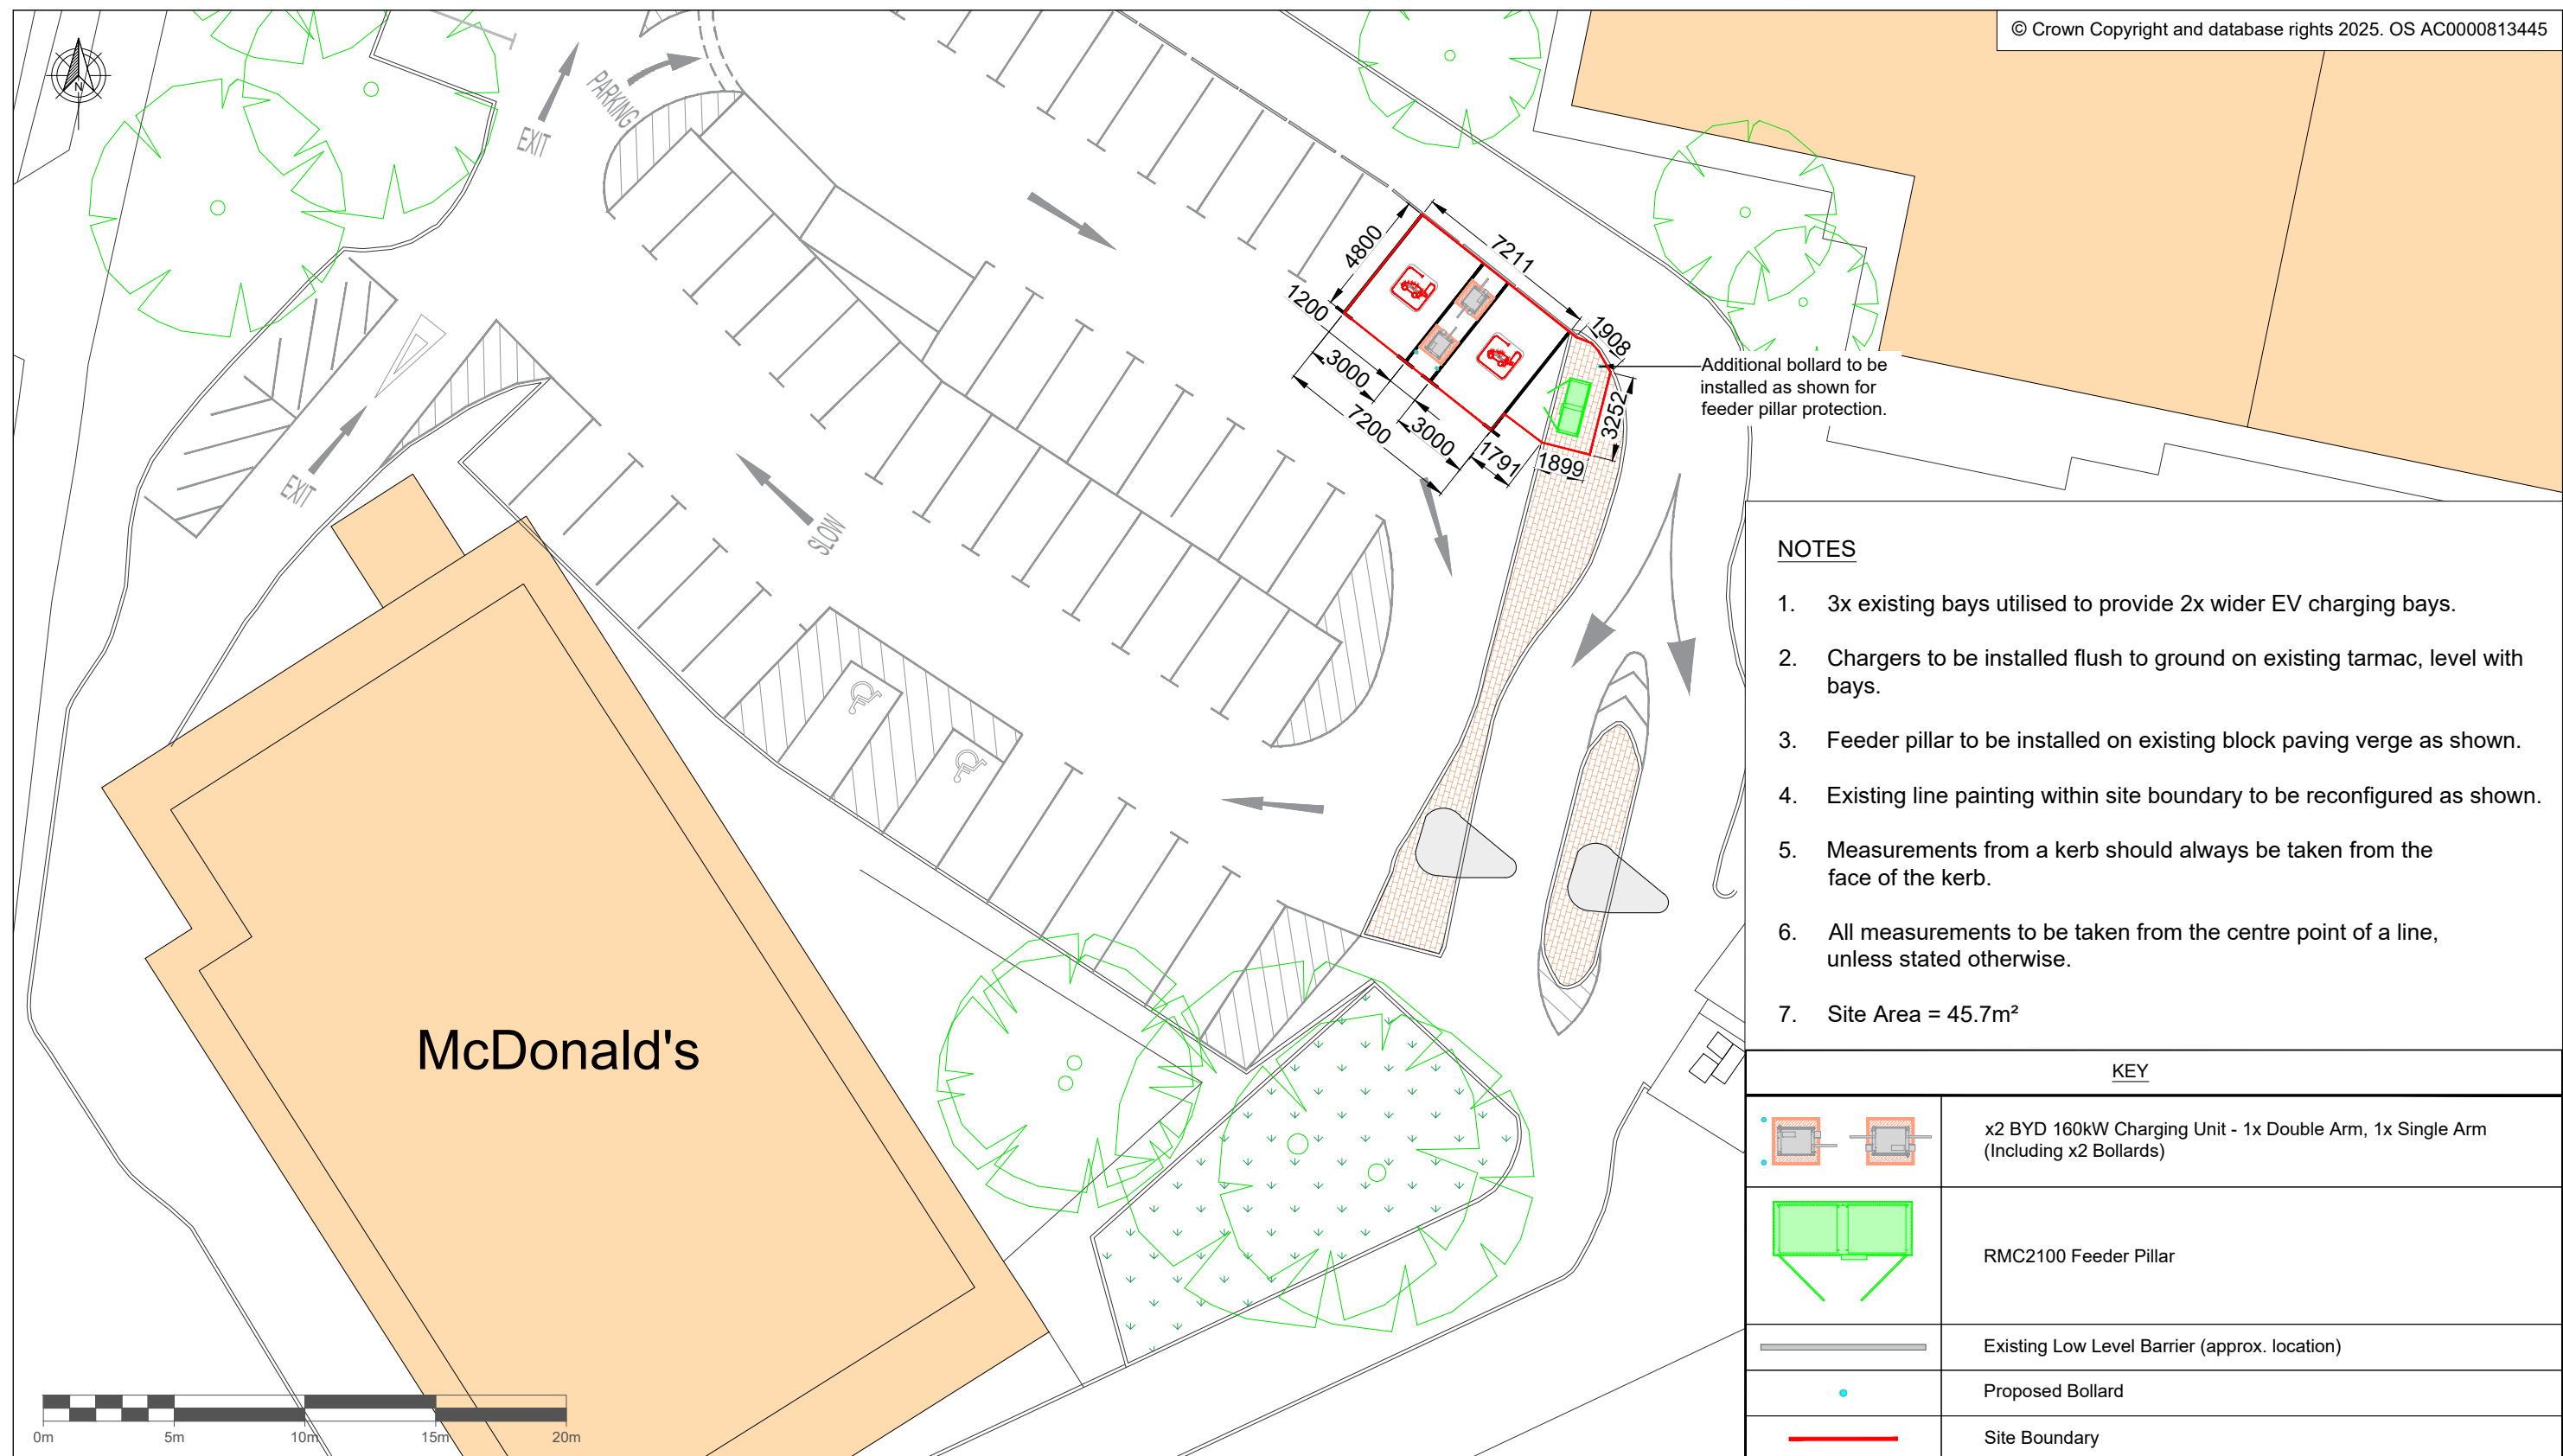

<u>COMMENTS</u>		REV.	DESCRIPTION	REV. BY	APP.	DATE	<u>ADDRESS</u> Hedge End Retail Park, Tollbar Way, Southampton, SO30 2UH	<u>PROJECT NAME</u> MCDONALD'S - HEDGE END (449)	 InstaVolt Ltd, 6 Cedarwood, Crockford Lane, Chineham Park, Hampshire, RG24 8WD © InstaVolt Ltd. 2025
		A	Issued for comment	MP	RK	08/09/21		<u>DRAWING TITLE</u> PLANNING SITE LAYOUT	
		B	Layout updated to 1 charger	MP	RK	29/10/21			
		C	Amended as per latest site layout	DB	SF	17/02/25			
		D	Amended site boundary	EH	SF	18/02/25			
<u>SCALE</u> <u>(@A3)</u> 1:250	<u>DRAWN</u> <u>BY</u> MP							<u>DRAWING NO.</u> 10376 - 0235_01-PL	<u>REV.</u> D