

0m 10m 20m

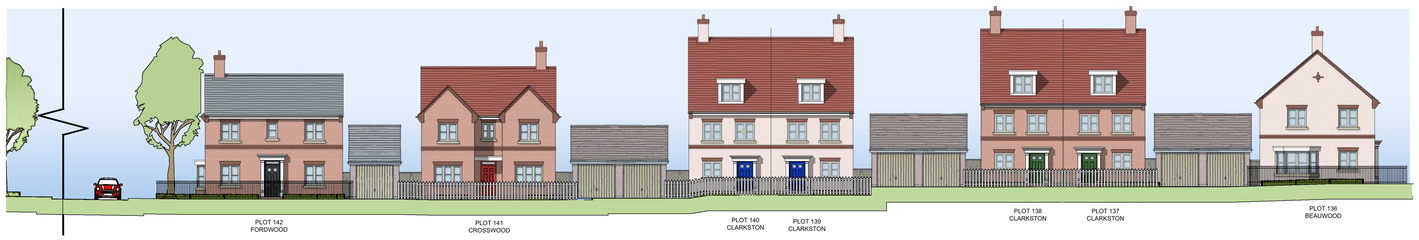

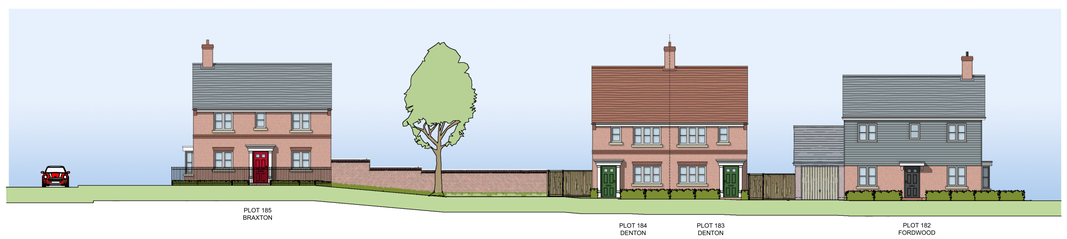











Rev.	Description	Drawn	Date
F	Plot 182 revised.	ACG	05.02.25
E	Landscape revised.	ACG	15.01.25
D	Enclosures revised.	ACG	14.01.25
C	Updated in line with planner's comments.	ACG	07.01.25
B	Updated in line with house types and layout.	ACG	14.10.24
A	New Part L compliant units replace existing private units.	CD	26.04.24

miller homes
Miller Homes (Southern) Ltd
Unit 3,
Faraday Business Park,
Rankine Road
Basingstoke, RG24 8QB

Telephone 0870 336 4200
Fax 01256 708356
www.millerhomes.co.uk

Project Title

Land to the North West of Boorley Green, Hedge End

Drawing Title

Phases 1H & 1i
Street Scenes
Sheet 2

Scale	Drawn By	Checked By	Authorised By
1:200	CD	-	-
	Date 08.04.24	Date -	Date -

Job No.	Drawing No.	Revision
817072	PH1H_1i_STREETSCENE_02	F

Original Sheet Size A0