



Existing

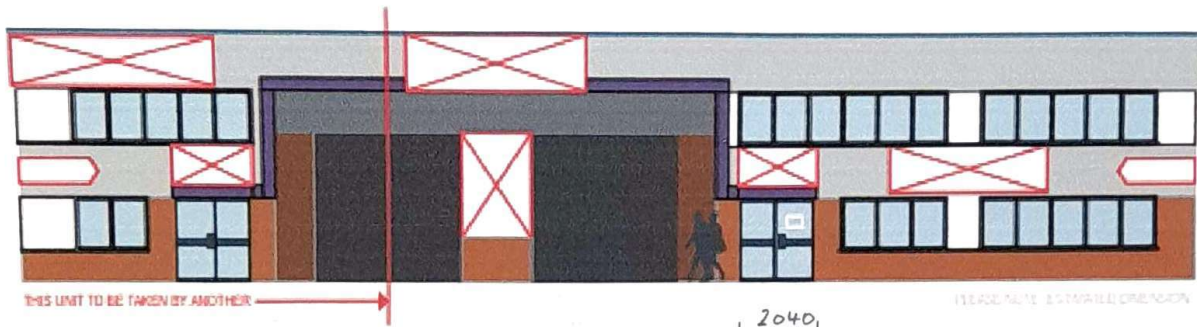

Proposed

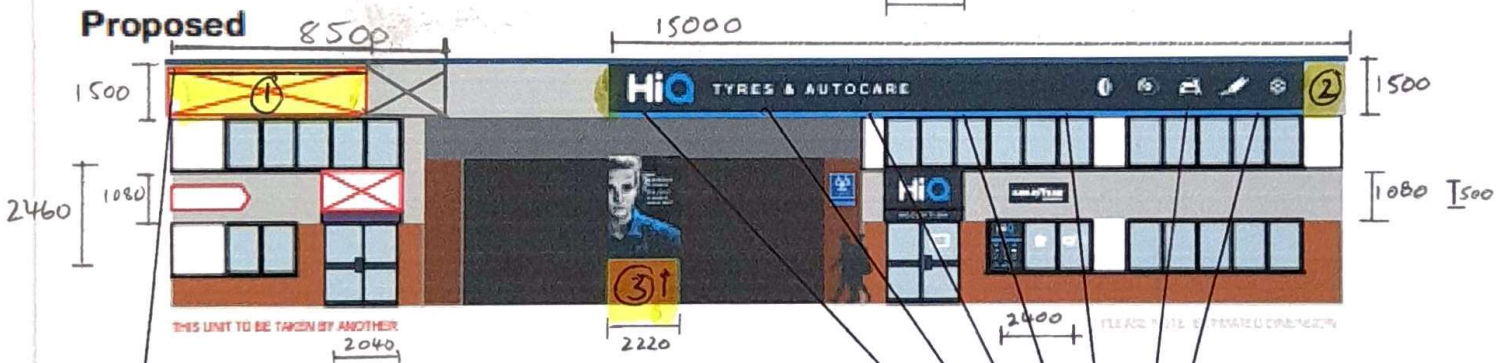

STRIP LED DOWN LIGHT TROUGH

LED UP LIGHTS.