


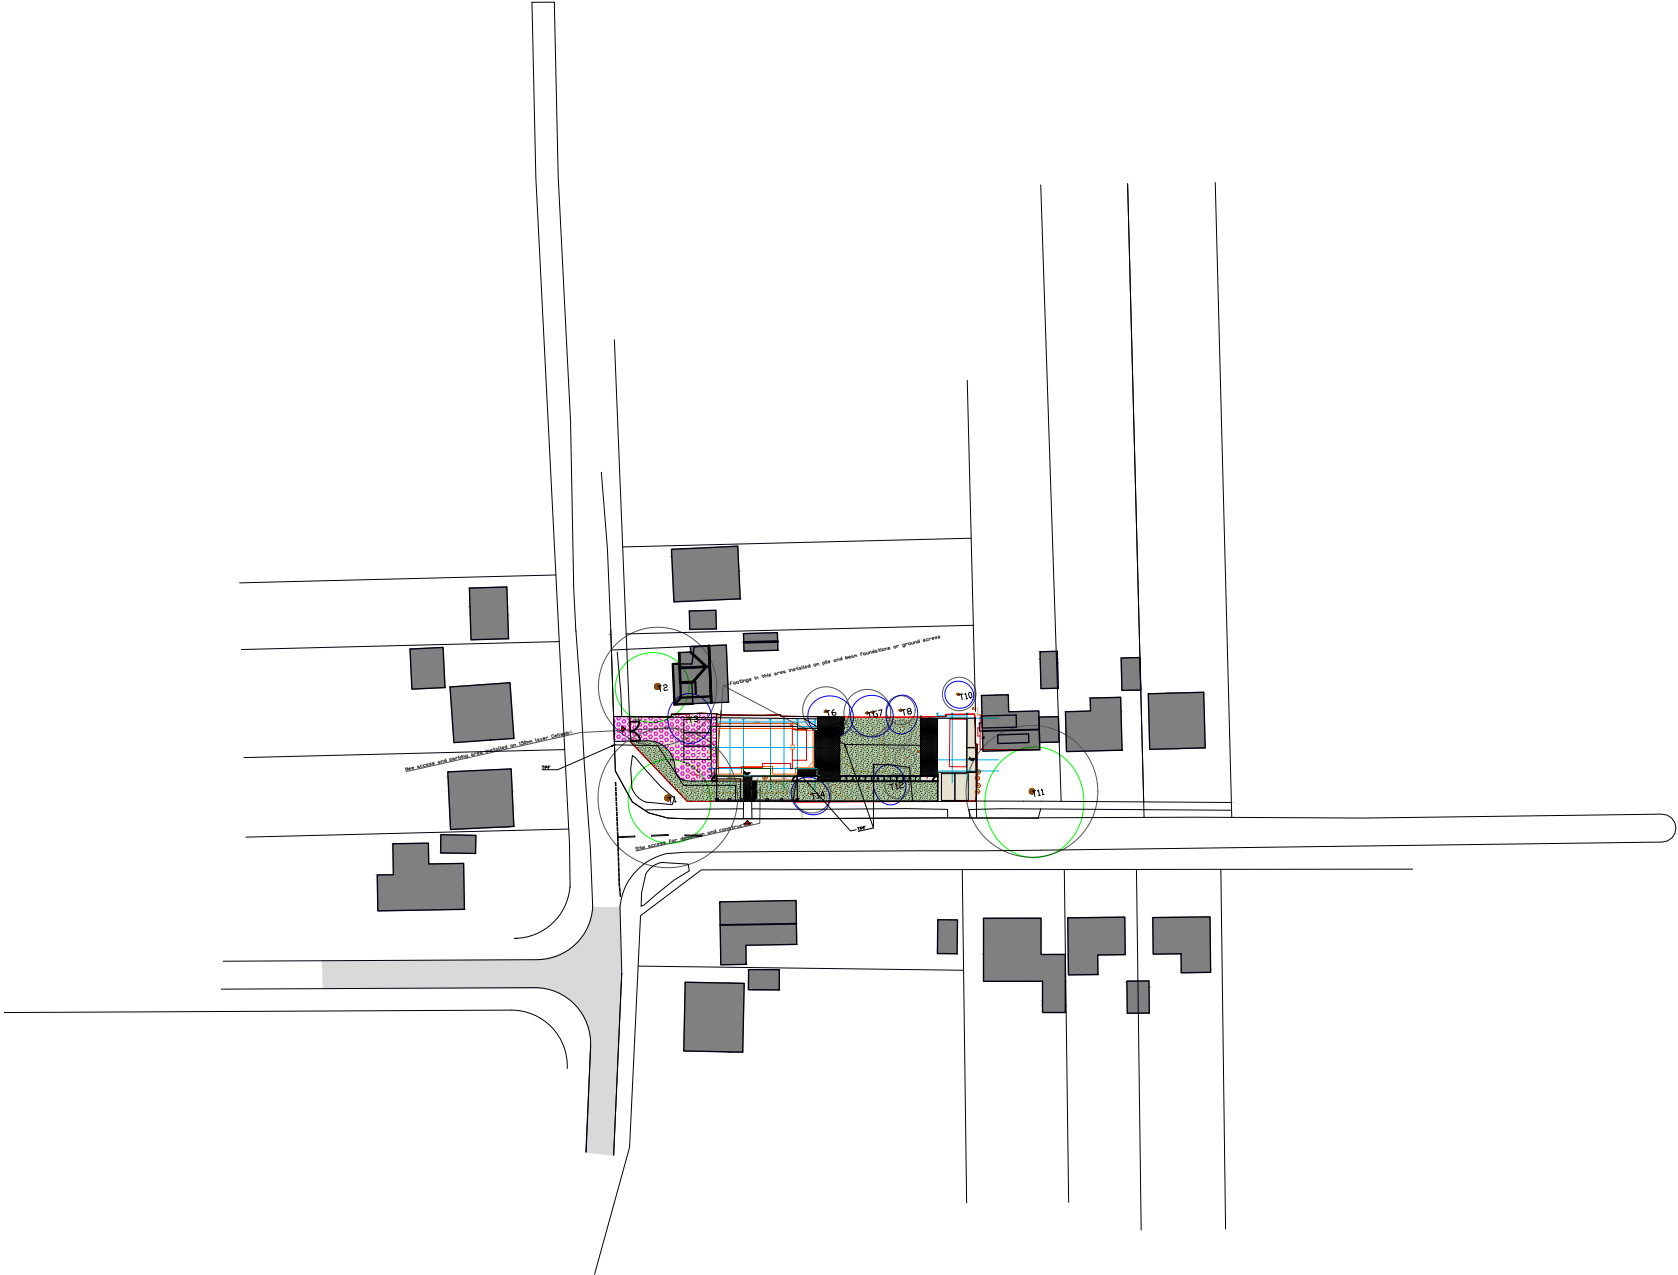

General Notes

| Key                     |                      |
|-------------------------|----------------------|
| Category A trees        | Green                |
| Category B trees        | Blue                 |
| Category C trees        | Grey                 |
| Category U trees        | Red                  |
| Root protection areas   | Black dotted line    |
| Tree protective fencing | Black, unbroken line |
| Ground protection       | Magenta hatching     |

|     |                |      |
|-----|----------------|------|
|     |                |      |
| No. | Revision/Issue | Date |

Firm Name and Address



**PETER YEATES**  
ARBORESCENTE LTD

Project Name and Address

38 Nichol  
road,  
Chandlers  
Ford

|                                    |            |
|------------------------------------|------------|
| Project<br>P/Y/2024/0001/0001/0001 | Sheet<br>1 |
| Date<br>07/05/2024                 |            |
| Scale                              |            |