

RUBY MEWS
21a HIGH STREET
LYNDHURST
HAMPSHIRE
SO43 7BB



TEL:023 8028 4420

E M A I L : info@blaydondev.co.uk


DO NOT SCALE FROM DRAWING USE GIVEN DIMENSIONS ONLY
UNLESS FOR PLANNING AUTHORITY PURPOSES

THIS LAYOUT AND SCHEDULE IS COPYRIGHT AND NOT TO BE COPIED,
REPRODUCED OR ITS CONTENTS DISCLOSED WITHOUT THE CONSENT IN
WRITING OF DESIGNERS



NEW FOREST ARCHITECTURAL SERVICES IS A TRADING NAME OF BLAYDON
DEVELOPMENTS LIMITED

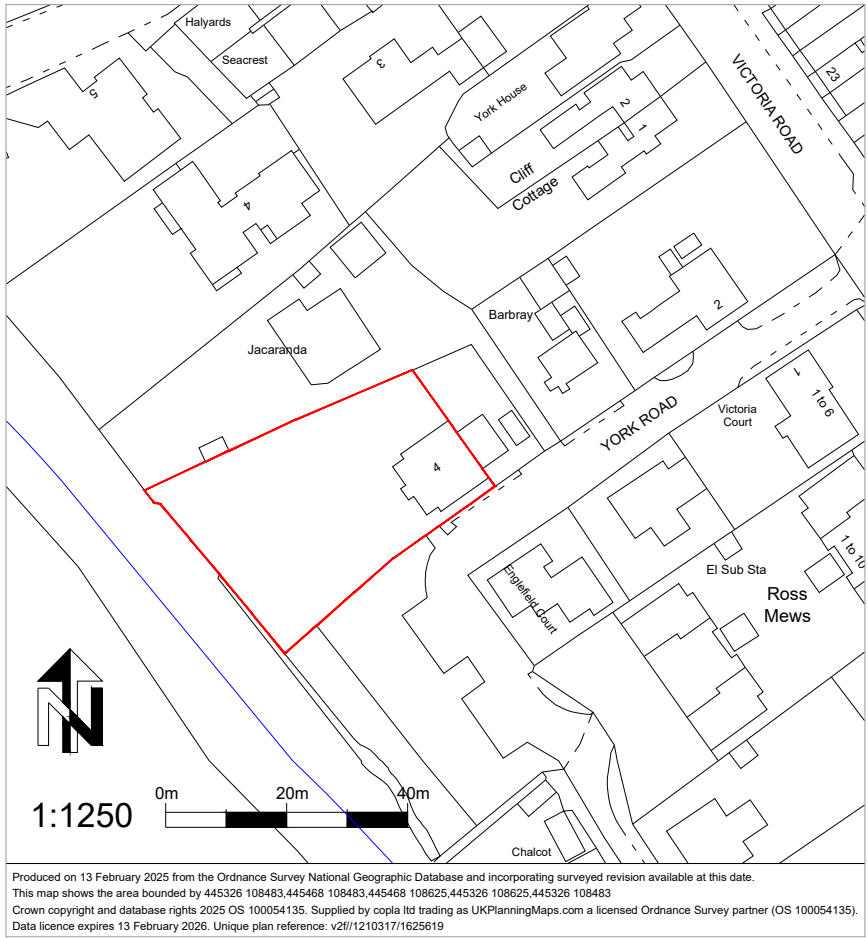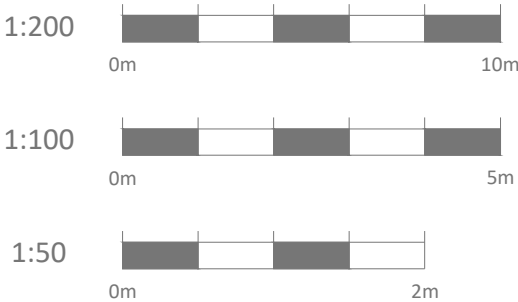


Location Plan 1:1250

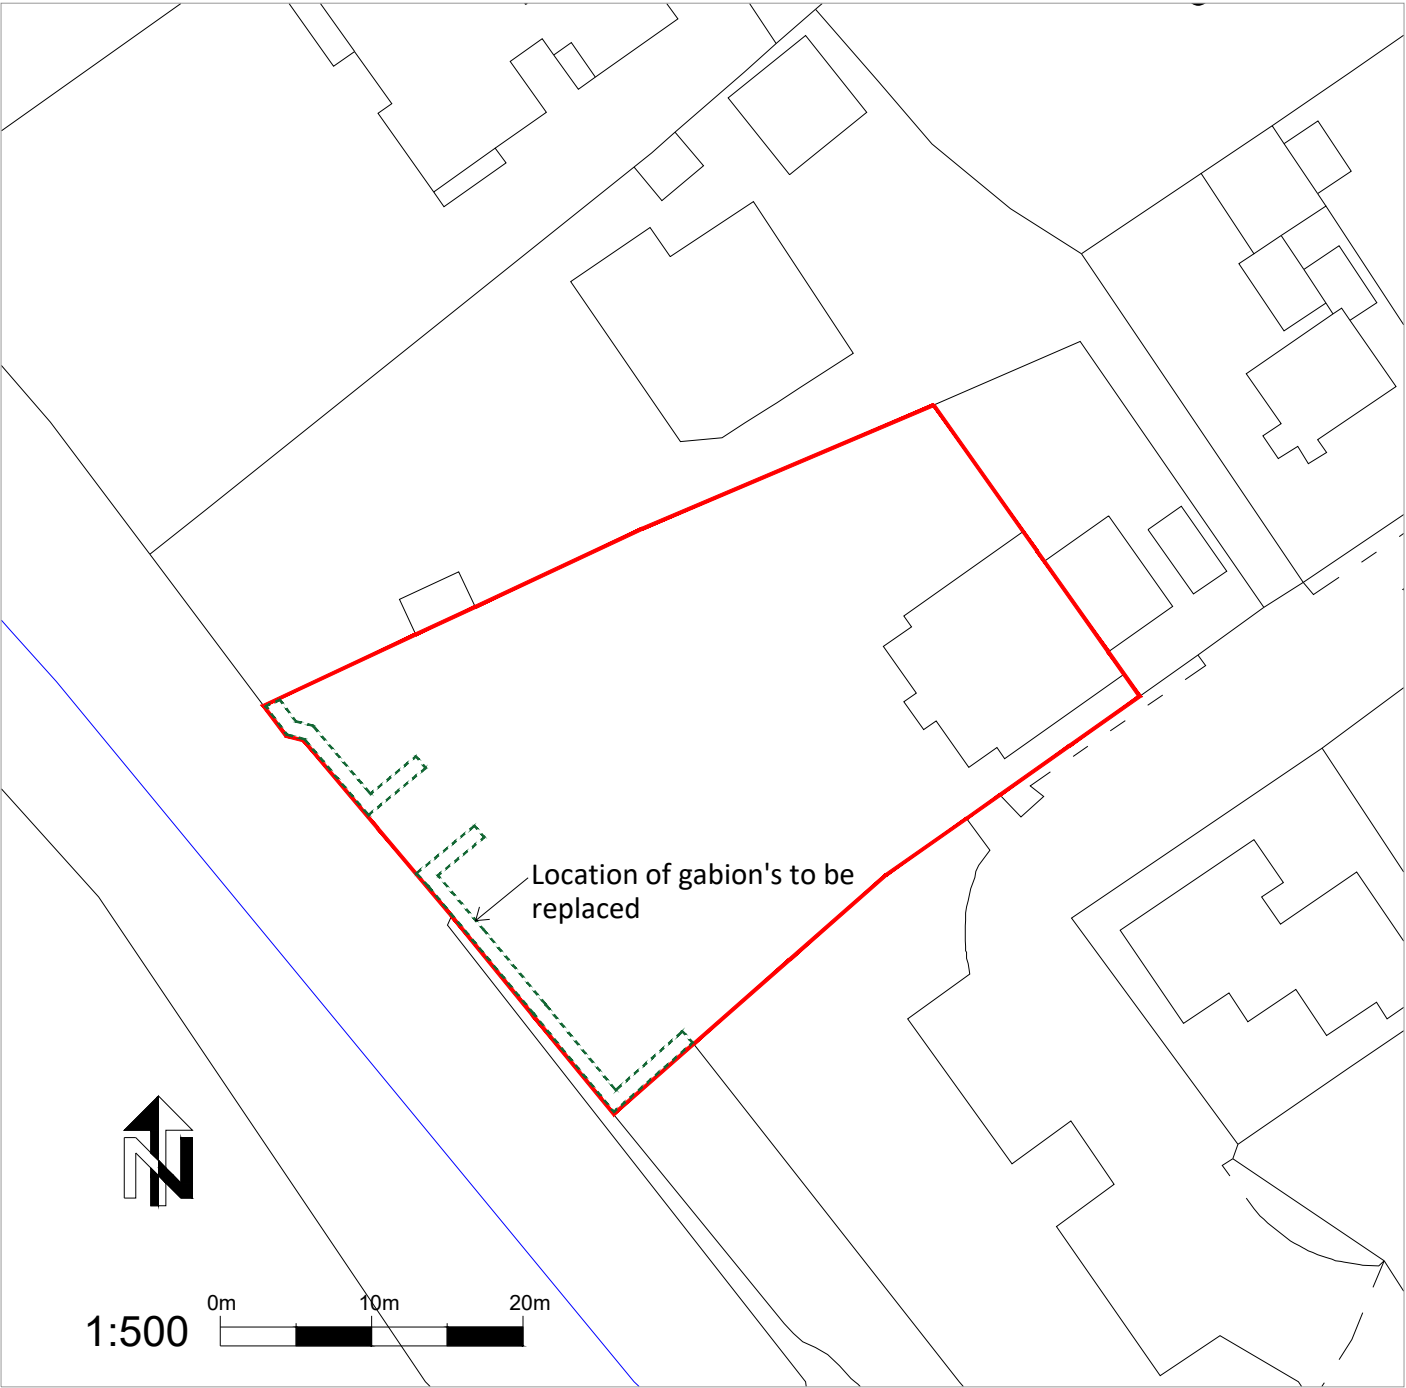

Block Plan 1:500

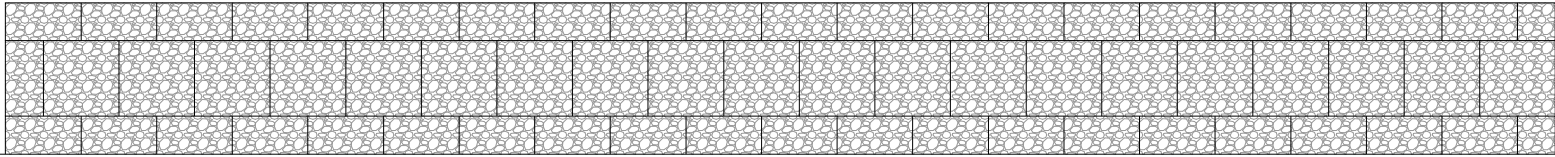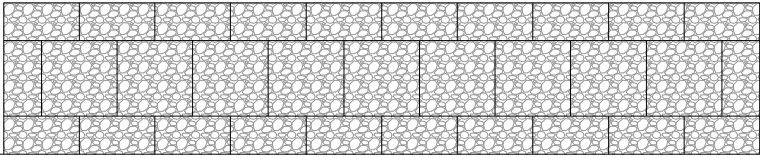

Existing and Proposed SW Elevation 1:100

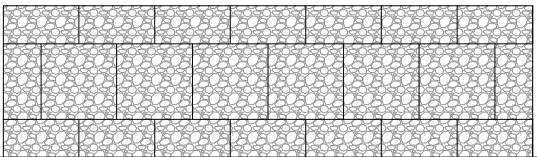

Existing and Proposed SE Elevation 1:100

CUSTOMER
Mr & Mrs Norwood-Perkins
PROPOSAL
Fenestration & Gabions
ADDRESS
4 York Road
Netley
SO31 5DD
DRAWING
Block & Location Plan
REF
2-NPE-25-A
SCALE
As Indicated
DATE FEB 25 PAPER A2