Mapping contents © Crown copyright and database rights 2024 Ordnance Survey 100035207

01 Location Plan

0 50m 100m

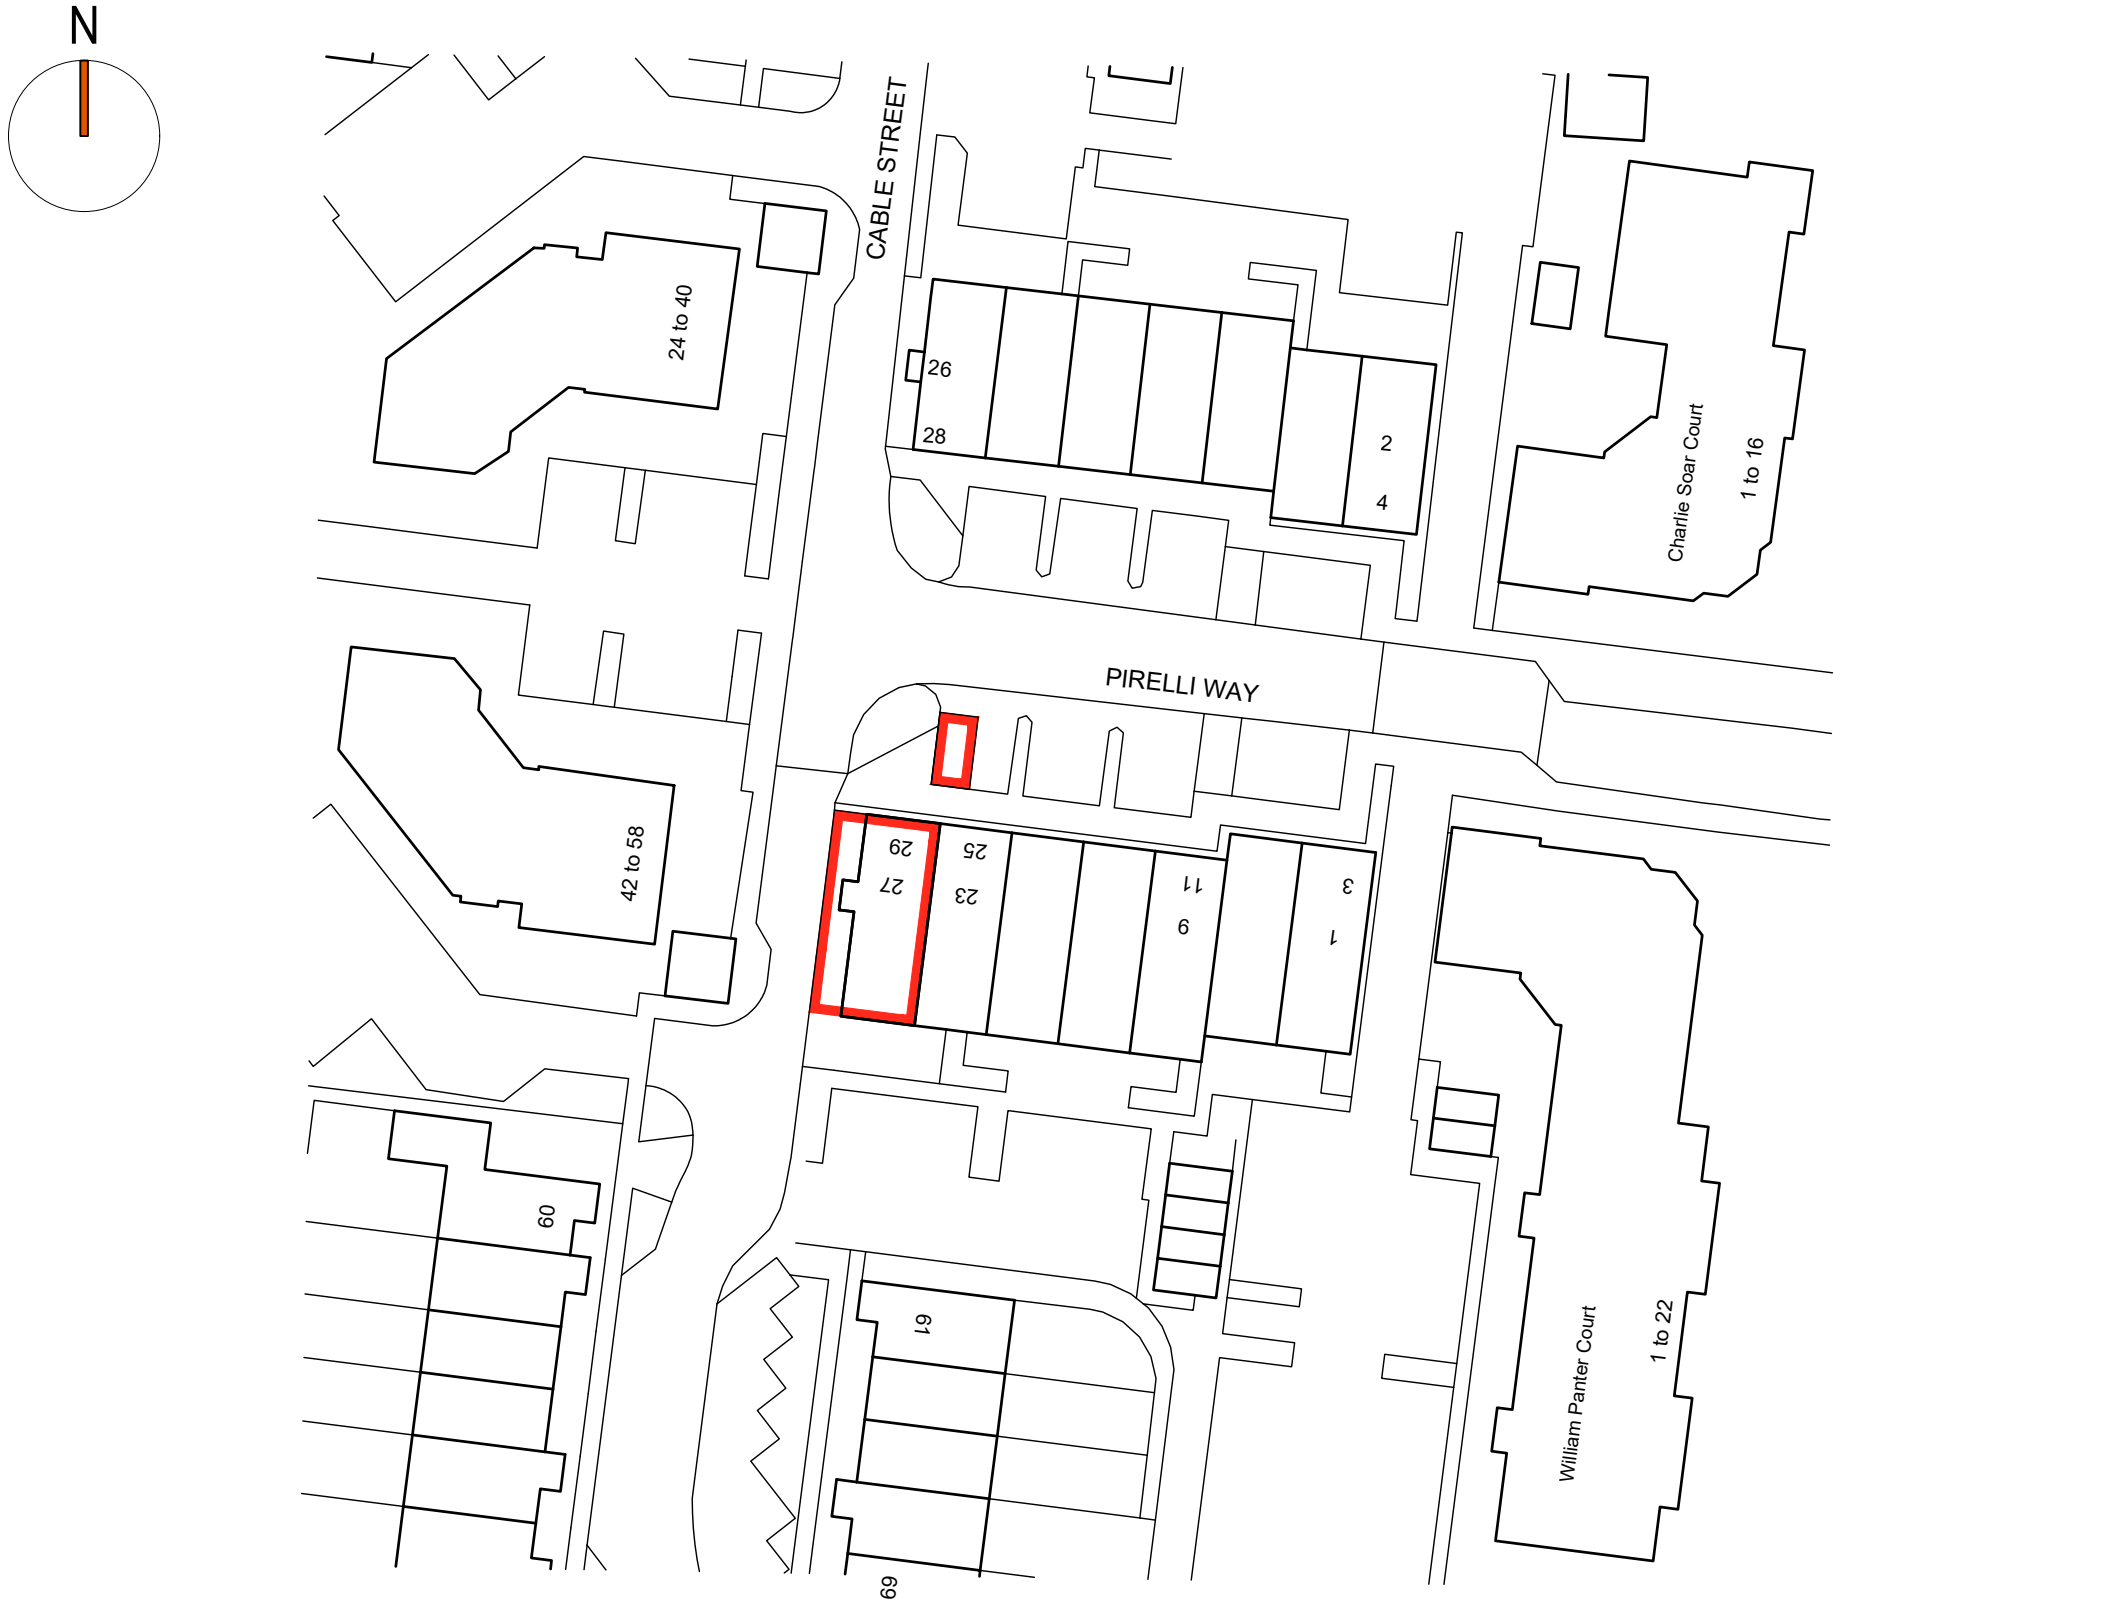

02 Proposed Block Plan

0 20m 50m

notes: © Copyright Reserved

1. This drawing is the copyright of **vision architects limited**
2. DO NOT copy, alter or reproduced in any way or pass to a third party without written authority
3. ~~DO NOT scale these drawings~~ dimensions to be checked on site prior to commencing any work
4. READ in conjunction with other Consultants documentation & drawings regarding this project
5. DISCREPANCIES should be reported in writing to the project architect or engineer immediately

MODEL FILE REFERENCE - **240027-A-PL_RIBA 03**

rev.	description	date	by	ch
A	Prior Approval Application	2025.03.03	dp	AJC

scale: 1:1250 & 500 @A3
client: Mr. D Haynes
date: 2024.10
project: 27 Pirelli Way, Eastleigh, Hampshire. SO50 5GE
drawn: dp
drawing: Location & Block Plans
checked: AJC
status: **RIBA 03 - Planning**

wessex house upper market street eastleigh hampshire SO50 9FD
t: 01794 830660 w: www.vision-architects.co.uk
vision architects

drawing no.: revision: