


01

Phase 1 - Existing Landscape Section Elevation A-A'

L02

1:500@A1

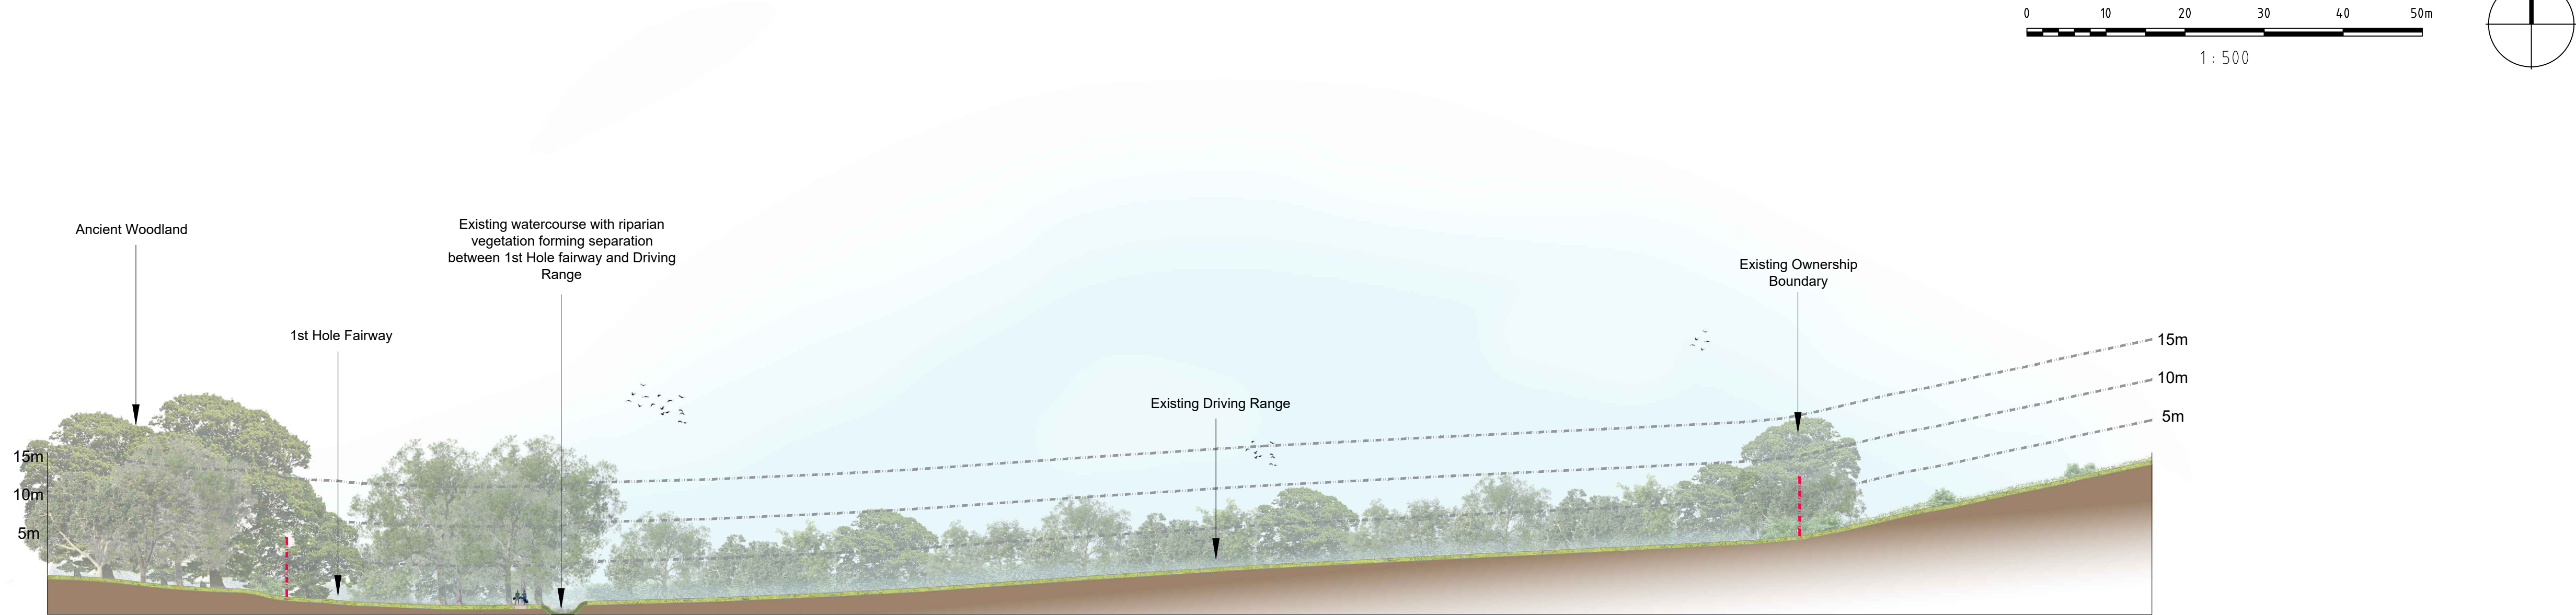

Ancient Woodland



1st Hole Fairway



Existing watercourse




Existing Driving Range looking towards ancient woodland with northern boundary vegetation shown to the right

02

Phase 1 - Proposed Landscape Section Elevation A-A'

L02

1:500@A1

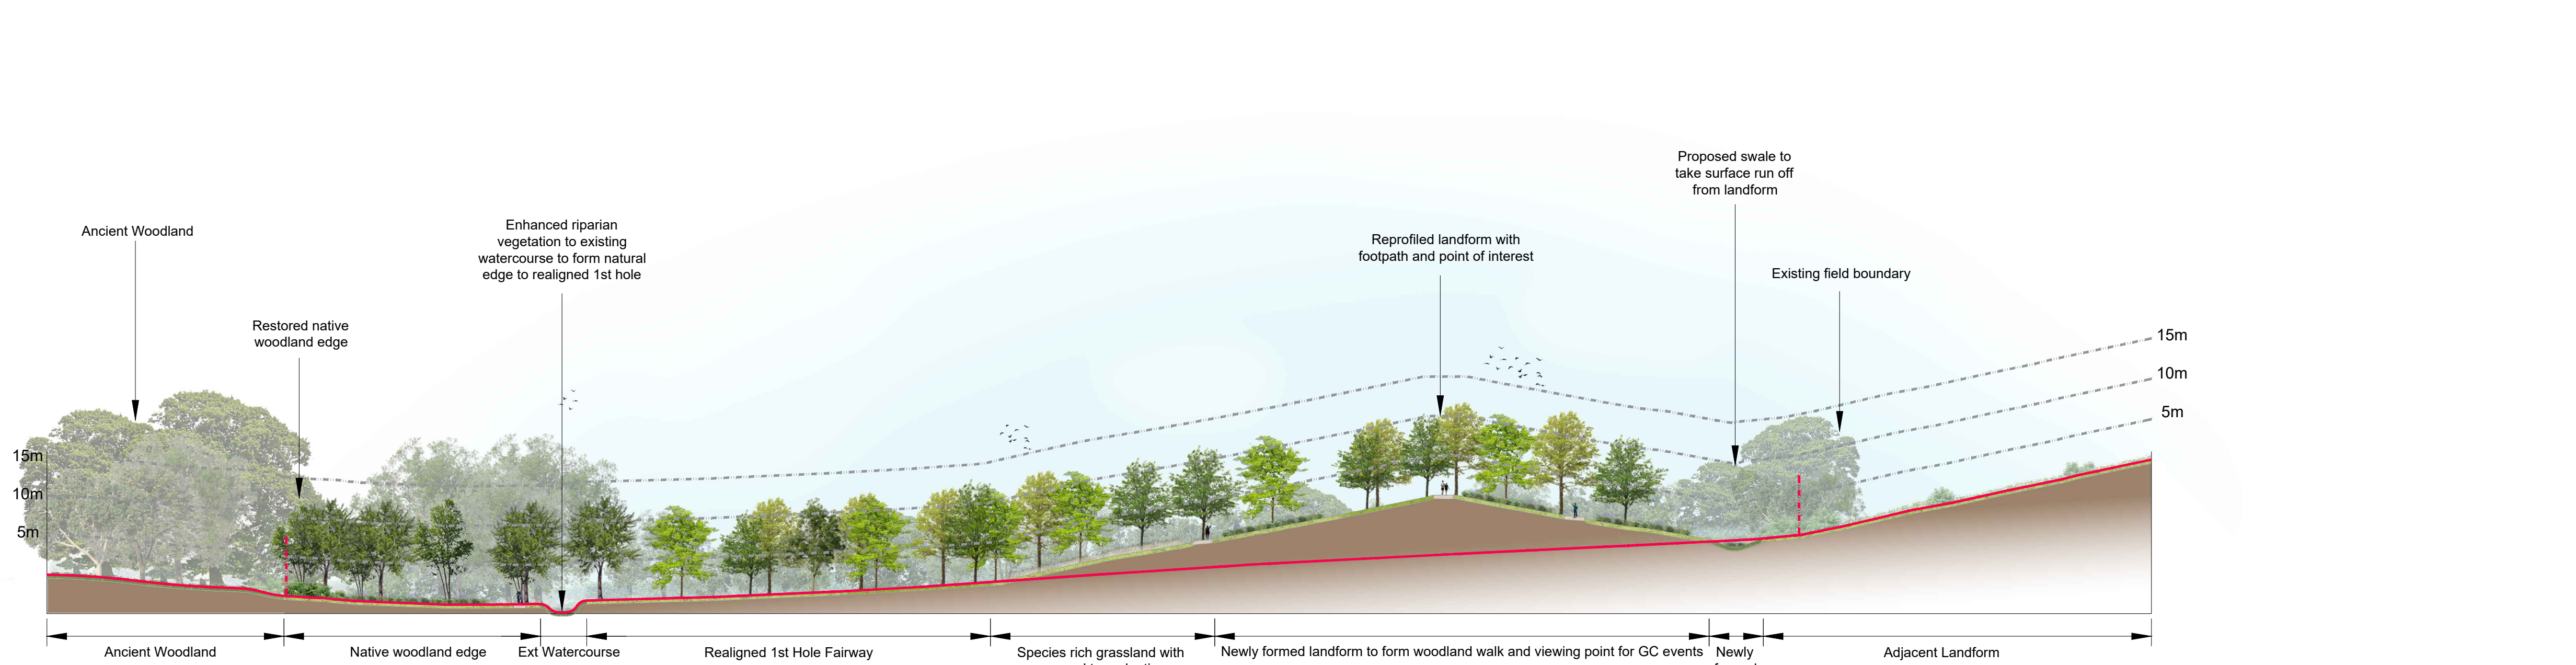


Ancient Woodland




Newly formed swale



Woodland understorey planting

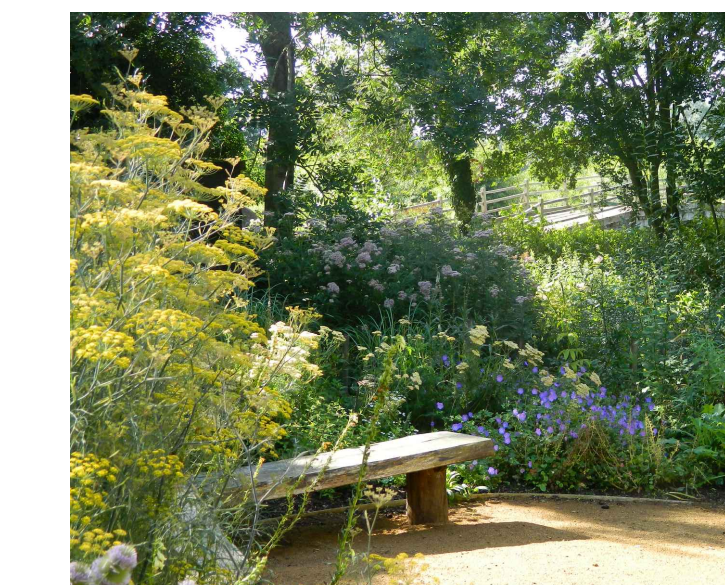

Point of Interest

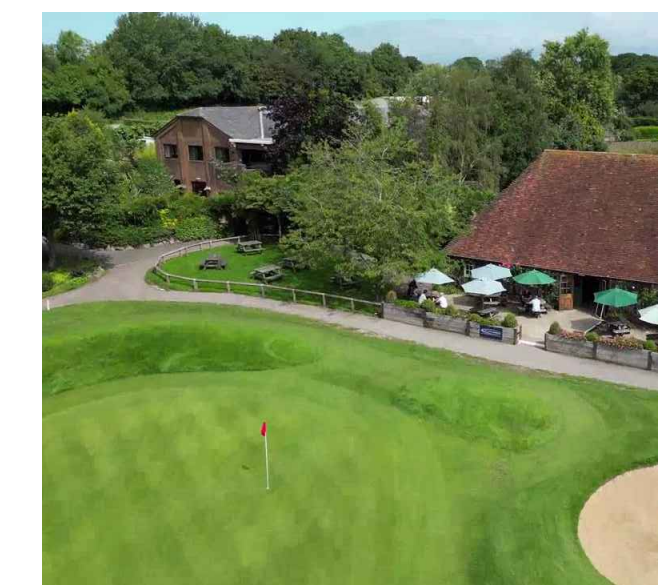

View of Golf Course

NOTES:


1. This drawing is to be read in conjunction with all relevant contract drawings and specifications with any conflicting information to be brought to the attention of Deacon Design before works commence on site.
2. Do not scale from this drawing, (except for planning application purposes only) always work to noted dimensions.
3. All given dimensions in mm.

Existing landform profile to proposed section lines

Contours @ 5m intervals

Site Boundary

Location Plan
Not to scale

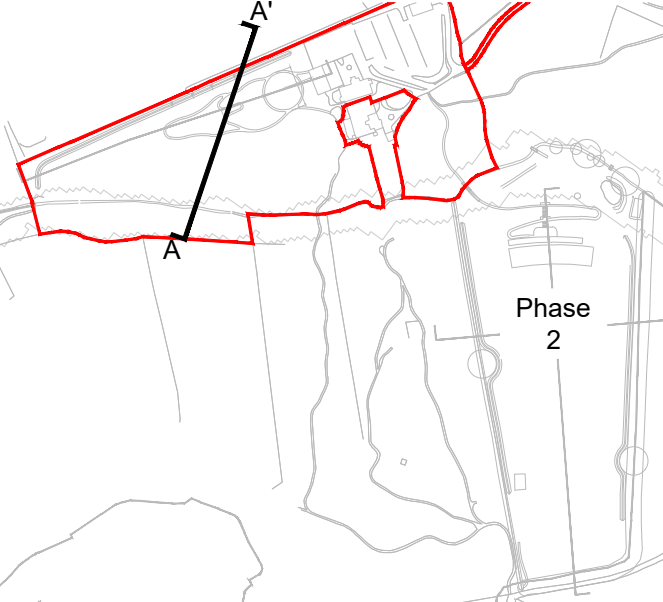

FINAL

DATE	DRAWN	DESCRIPTION OF REVISION	REVISION LETTER	CHECKED BY
------	-------	-------------------------	-----------------	------------

DRAWING STATUS
FOR PLANNING



DEACON DESIGN

Landscape Architecture | Masterplanning | Urban Design
1a Purbeck House, Wallington Hill, Fareham, PO16 7BJ
www.deacondesign.co.uk | info@deacondesign.co.uk
Copyright Deacon Design Ltd

PROJECT TITLE:
East Horton Golf Club

PROJECT NUMBER:
DD678

PLOT DATE:
13.02.25

DRAWING SCALE:
1:500

APPROVED BY:
PD

PAPER SIZE:
A1

DRAWN BY:
OD


DRAWING TITLE:
Phase 1 - Landscape Section Elevations 1 of 2
Section A-A'

DRAWING NUMBER:
DD678L02

REVISION LETTER:
-

DRAWING FILE LOCATION:
Z:\Deacon Design Ltd Dropbox\03 PROJECTS 600\DD678_East Horton Golf Club\04-Drawings\Autocad_Keycapell-Landscape Dwg\DD678L02-05_Landscape Sections.dwg

01 Phase 1 - Existing Landscape Section Elevation B-B'
L03 1:500@A1

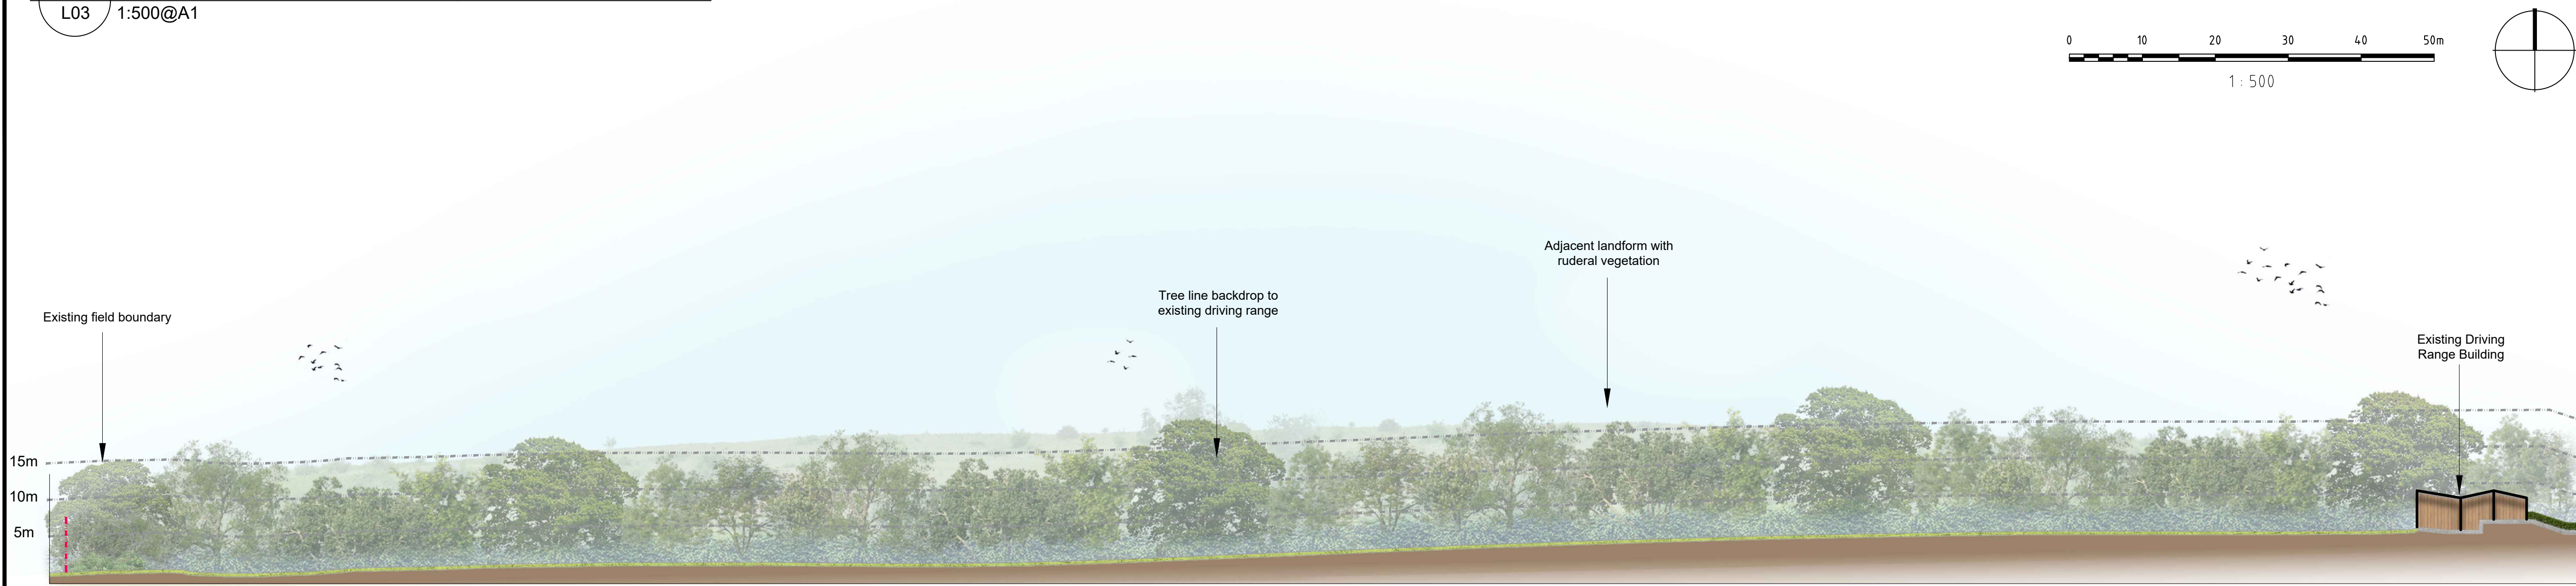


Existing Driving Range



Existing Driving Range Building


02 Phase 1 - Proposed Landscape Section Elevation B-B'
L03 1:500@A1

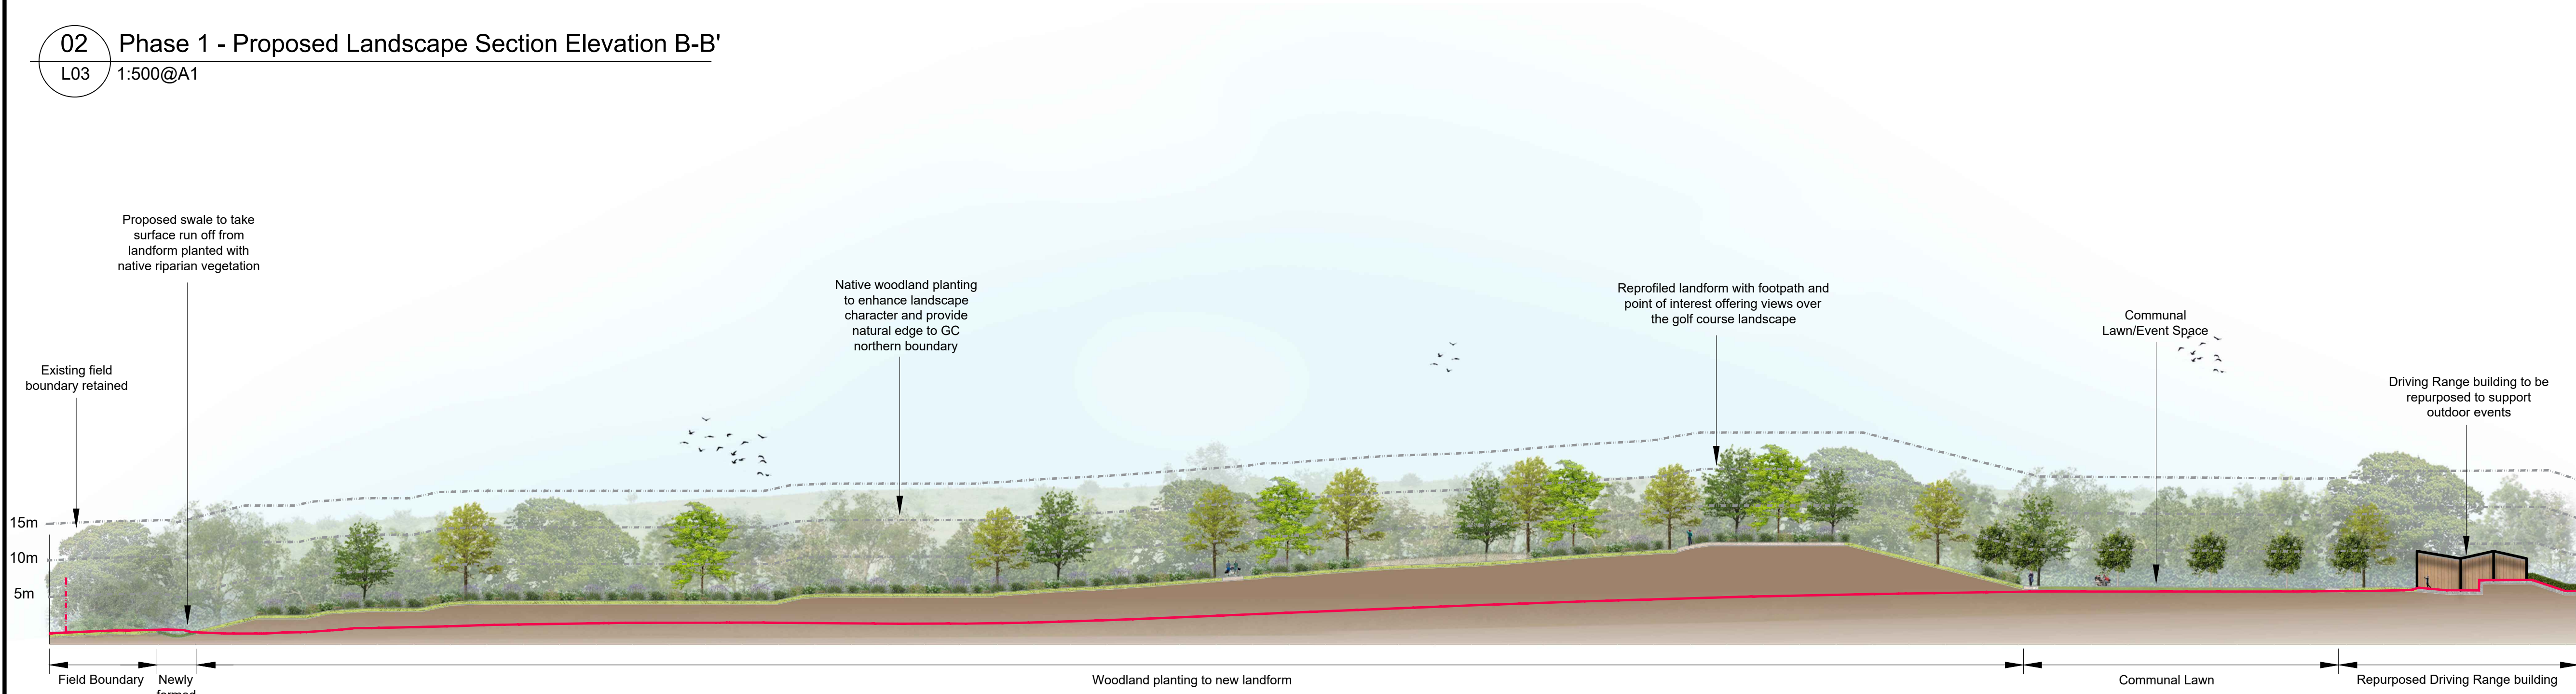


Newly formed swale



Proposed Native woodland planting

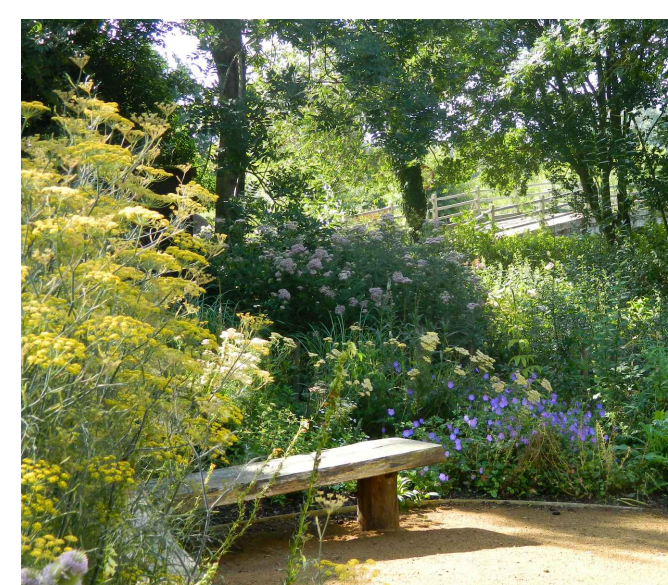

Point of Interest

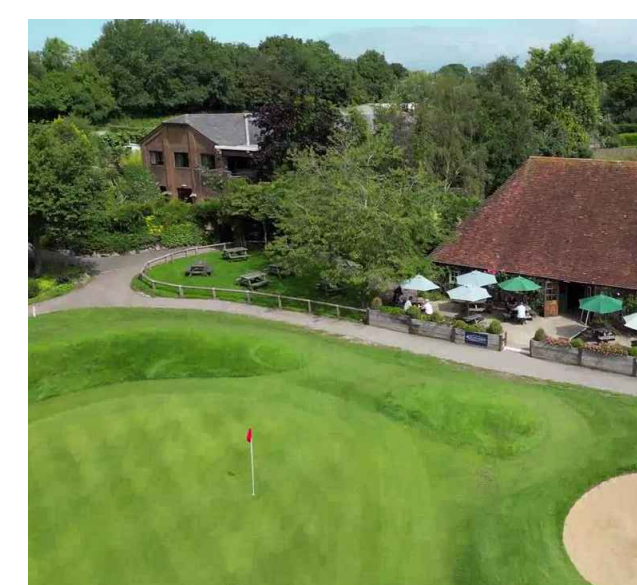

View of Golf Course




Communal Lawn/ Event Space

- NOTES:
1. This drawing is to be read in conjunction with all relevant contract drawings and specifications with any conflicting information to be brought to the attention of Deacon Design before works commence on site.
 2. Do not scale from this drawing, (except for planning application purposes only) always work to noted dimensions.
 3. All given dimensions in mm.

Existing landform profile to proposed section lines

Contours @ 5m intervals

Site Boundary

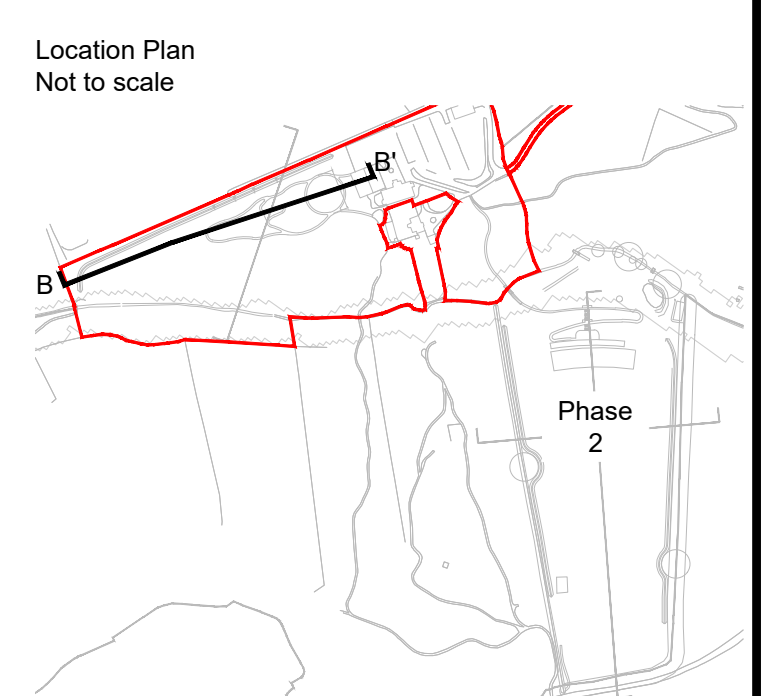

FINAL

DATE	DRAWN	DESCRIPTION OF REVISION	REVISION LETTER	CHECKED BY

FOR PLANNING

D

DEACON DESIGN

Landscape Architecture | Masterplanning | Urban Design
1a Purbeck House, Wallington Hill, Fareham, PO16 7BJ
www.deacondesign.co.uk | info@deacondesign.co.uk
Copyright Deacon Design Ltd

PROJECT TITLE:
East Horton Golf Club

PROJECT NUMBER:
DD678

PLOT DATE:
13.02.25

DRAWING SCALE:
1:500

APPROVED BY:
PD

PAPER SIZE:
A1



DRAWN BY:
OD

DRAWING TITLE:
Phase 1 - Landscape Section Elevations 2 of 2
Section B-B'

DRAWING NUMBER:
DD678L03

REVISION LETTER:
-

DRAWING FILE LOCATION:
Z:\Deacon Design Ltd Dropbox\03 PROJECTS 600\DD678_East Horton Golf Club\04-Drawings\AutoCAD_Keycapell-Landscape Dwg\DD678L02-05_Landscape Sections.dwg

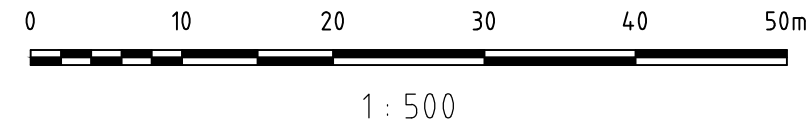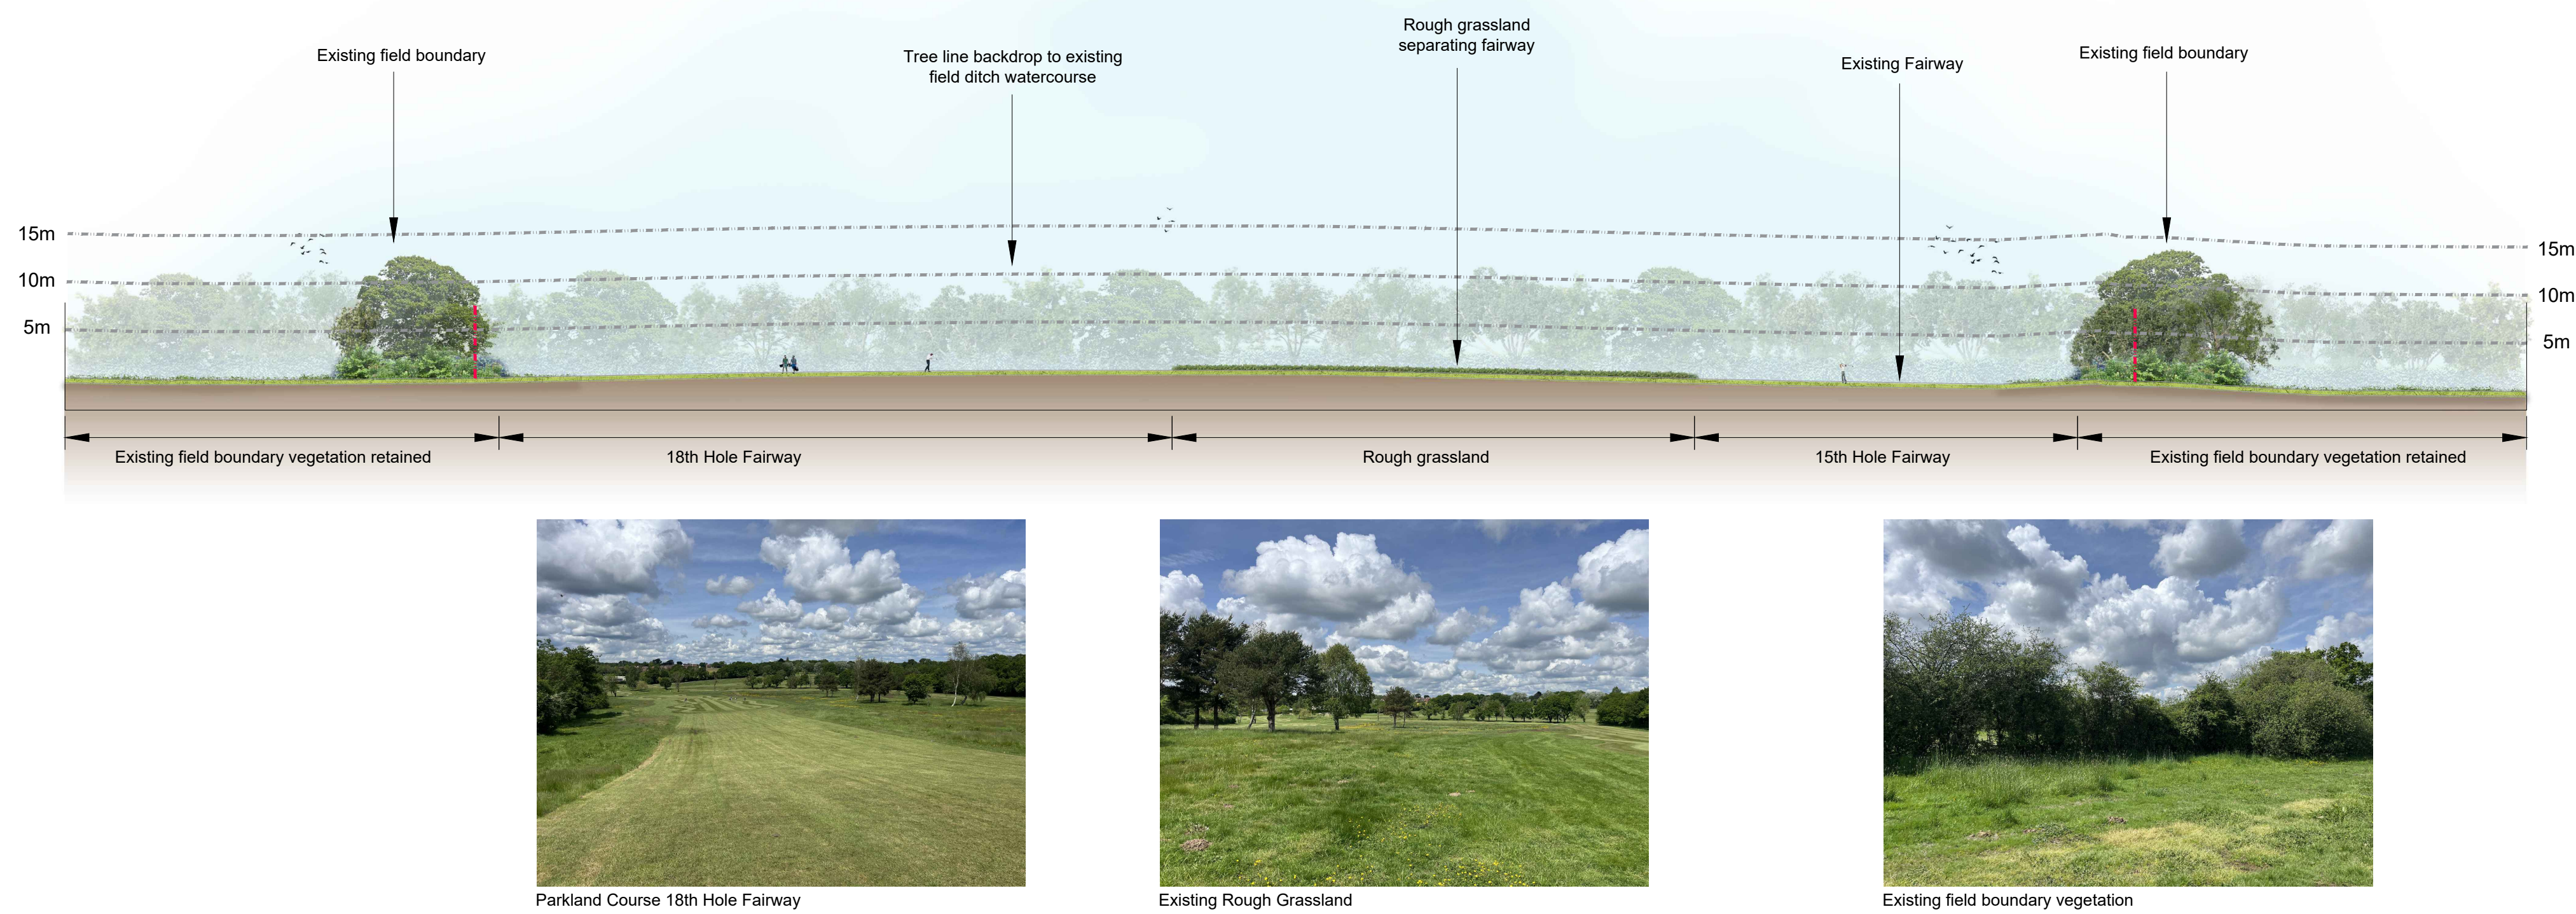


- NOTES:
1. This drawing is to be read in conjunction with all relevant contract drawings and specifications with any conflicting information to be brought to the attention of Deacon Design before works commence on site.
 2. Do not scale from this drawing, (except for planning application purposes only) always work to noted dimensions.
 3. All given dimensions in mm.


Existing landform profile to proposed section lines

Contours @ 5m intervals

Site Boundary

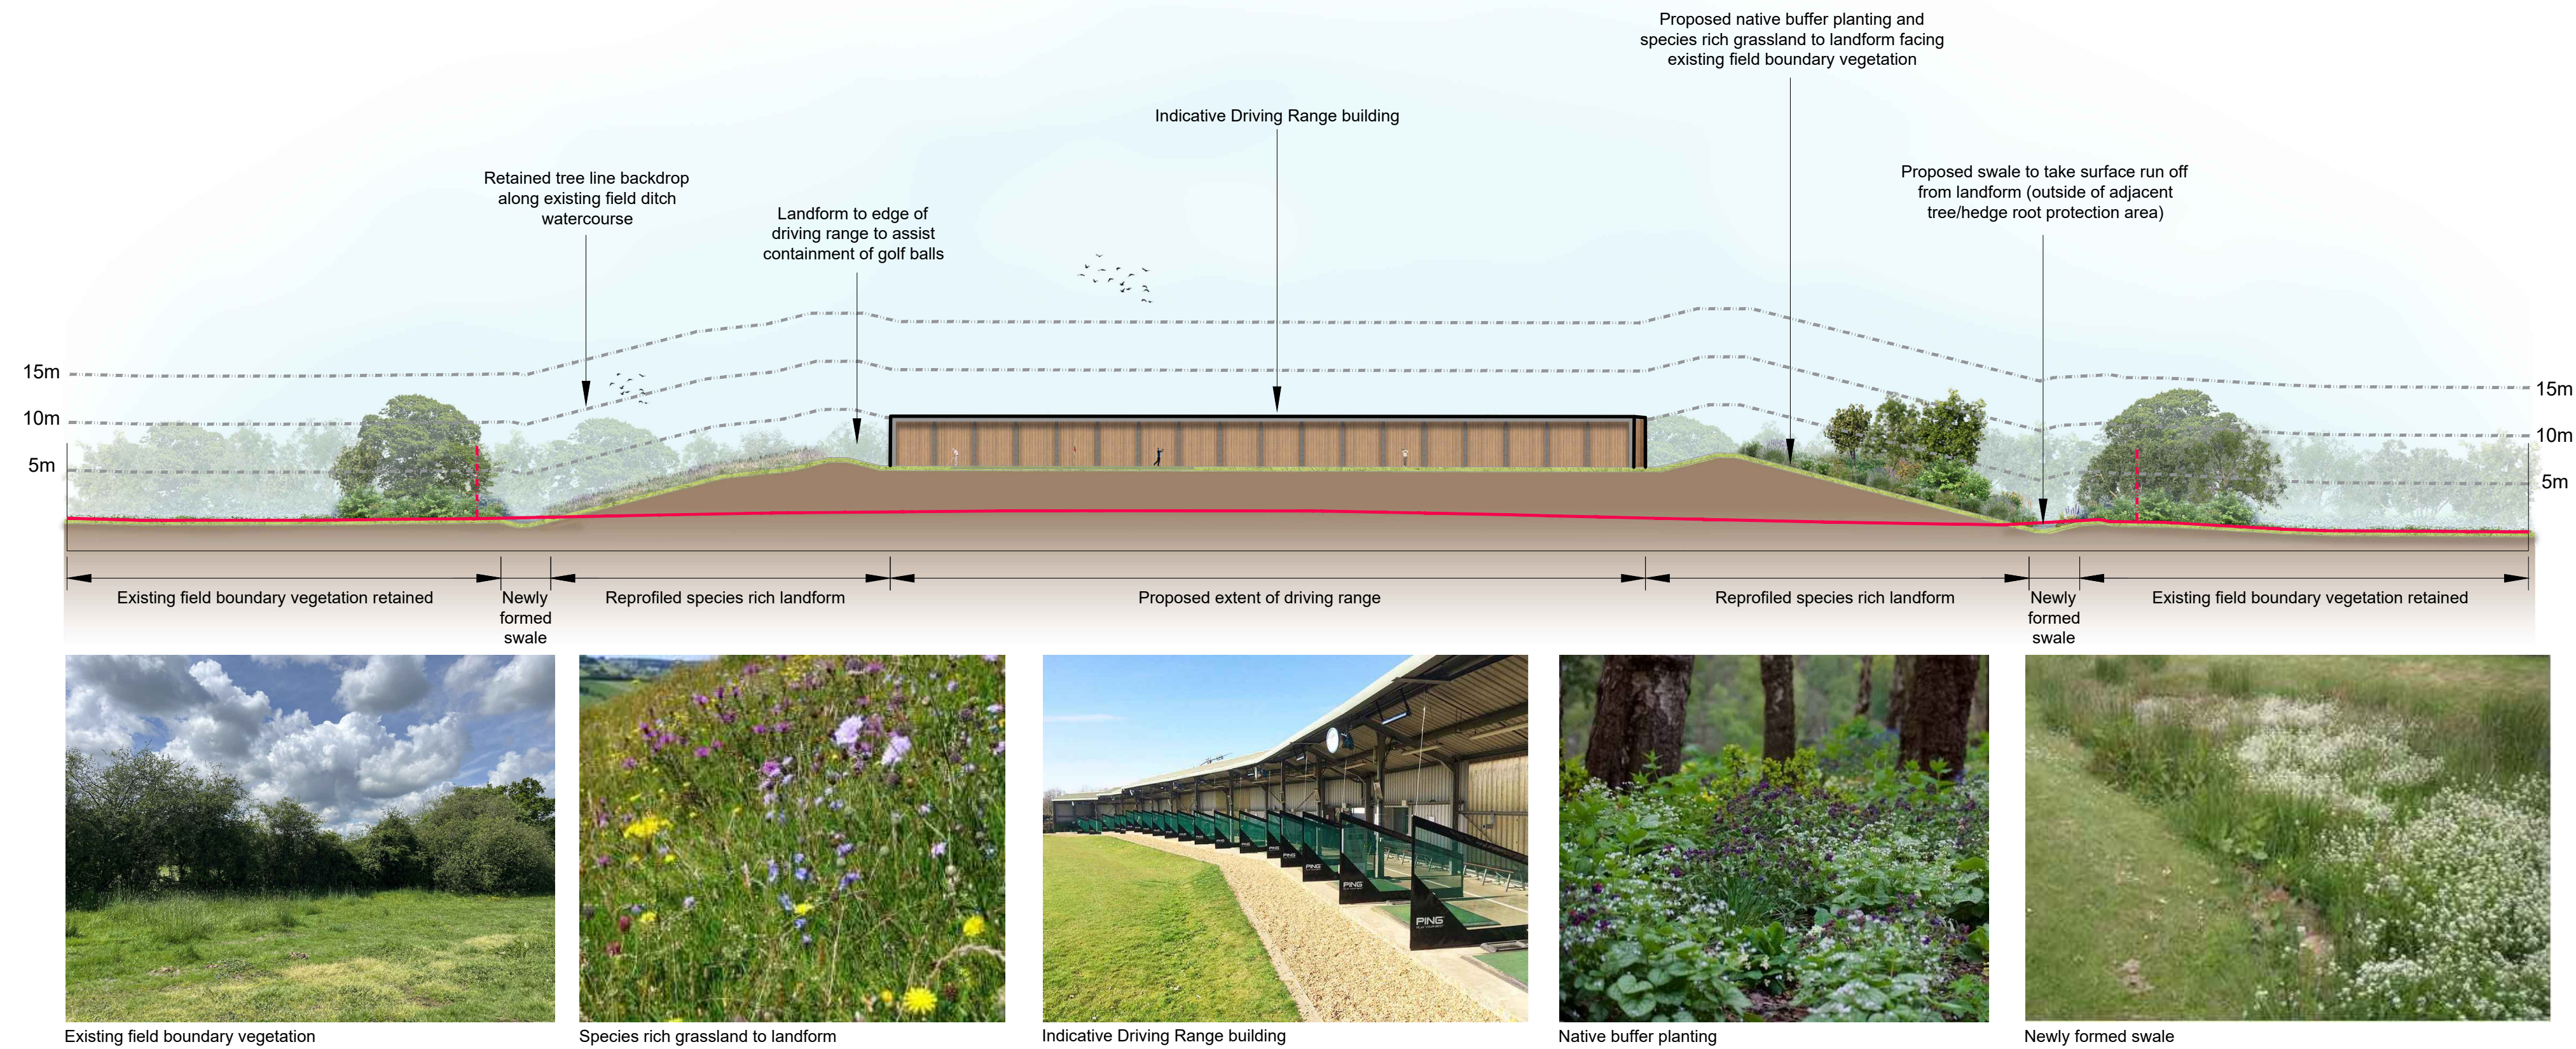

Location Plan
Not to scale

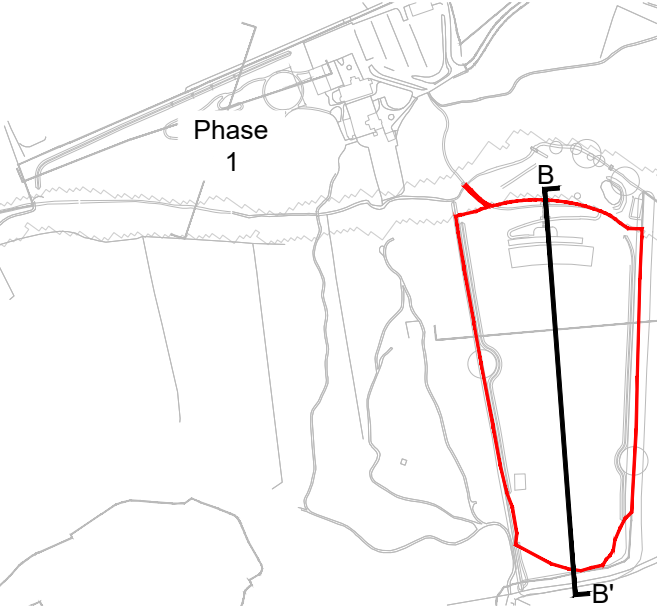

FINAL

DATE	DRAWN	DESCRIPTION OF REVISION	REVISION LETTER	CHECKED BY
------	-------	-------------------------	-----------------	------------

DRAWING STATUS
FOR PLANNING



DEACON DESIGN
Landscape Architecture | Masterplanning | Urban Design
1a Purbeck House, Wallington Hill, Fareham, PO16 7BJ
www.deacondesign.co.uk | info@deacondesign.co.uk
Copyright Deacon Design Ltd

PROJECT TITLE:
East Horton Golf Club

PROJECT NUMBER:
DD678

PLOT DATE:
13.02.25

DRAWING SCALE:
1:500

APPROVED BY:
PD

PAPER SIZE:
A1




DRAWN BY:
OD

DRAWING TITLE:
Phase 2 - Landscape Section Elevations 1 of 2
Section A-A'

DRAWING NUMBER:
DD678L04

REVISION LETTER:
-

DRAWING FILE LOCATION:
Z:\Deacon Design Ltd\Dropbox\03 PROJECTS 600\DD678_East Horton Golf Club\04-Drawings\Autocad_Keycapell-Landscape Dwg\DD678L02-05_Landscape Sections.dwg

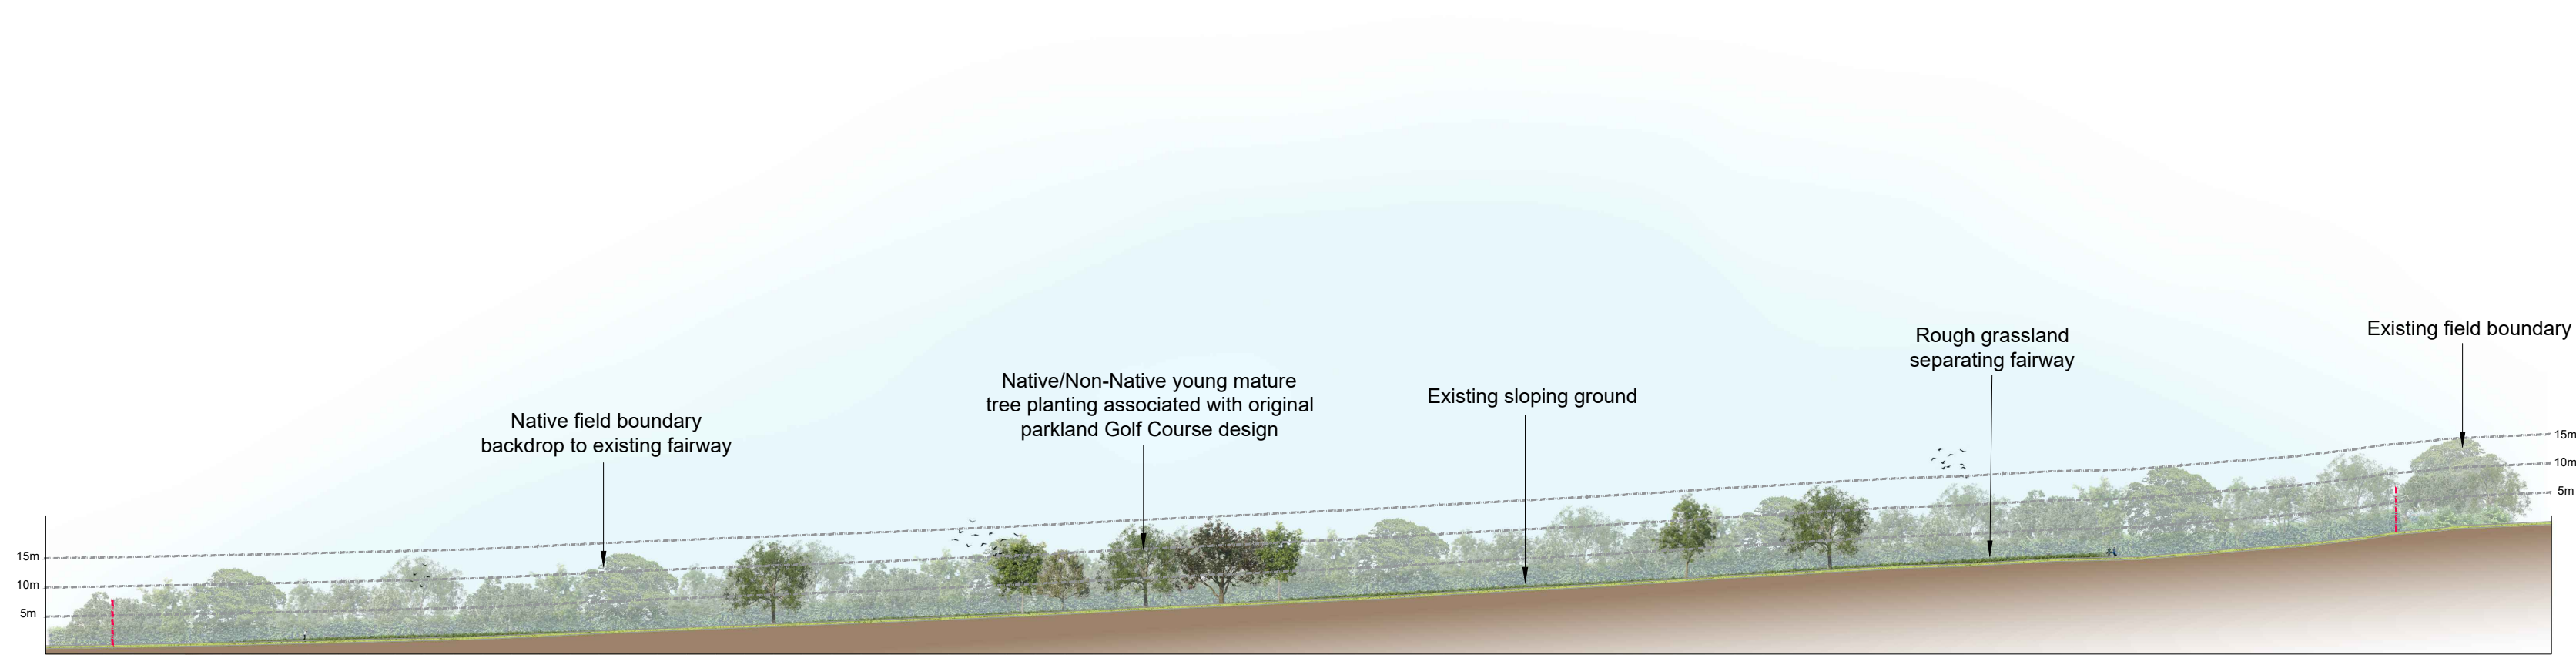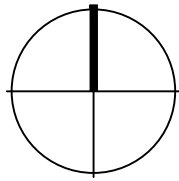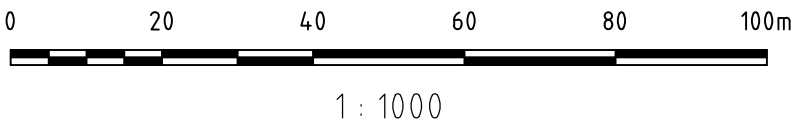


Existing Fairway



Existing Rough Grassland



Existing field boundary vegetation

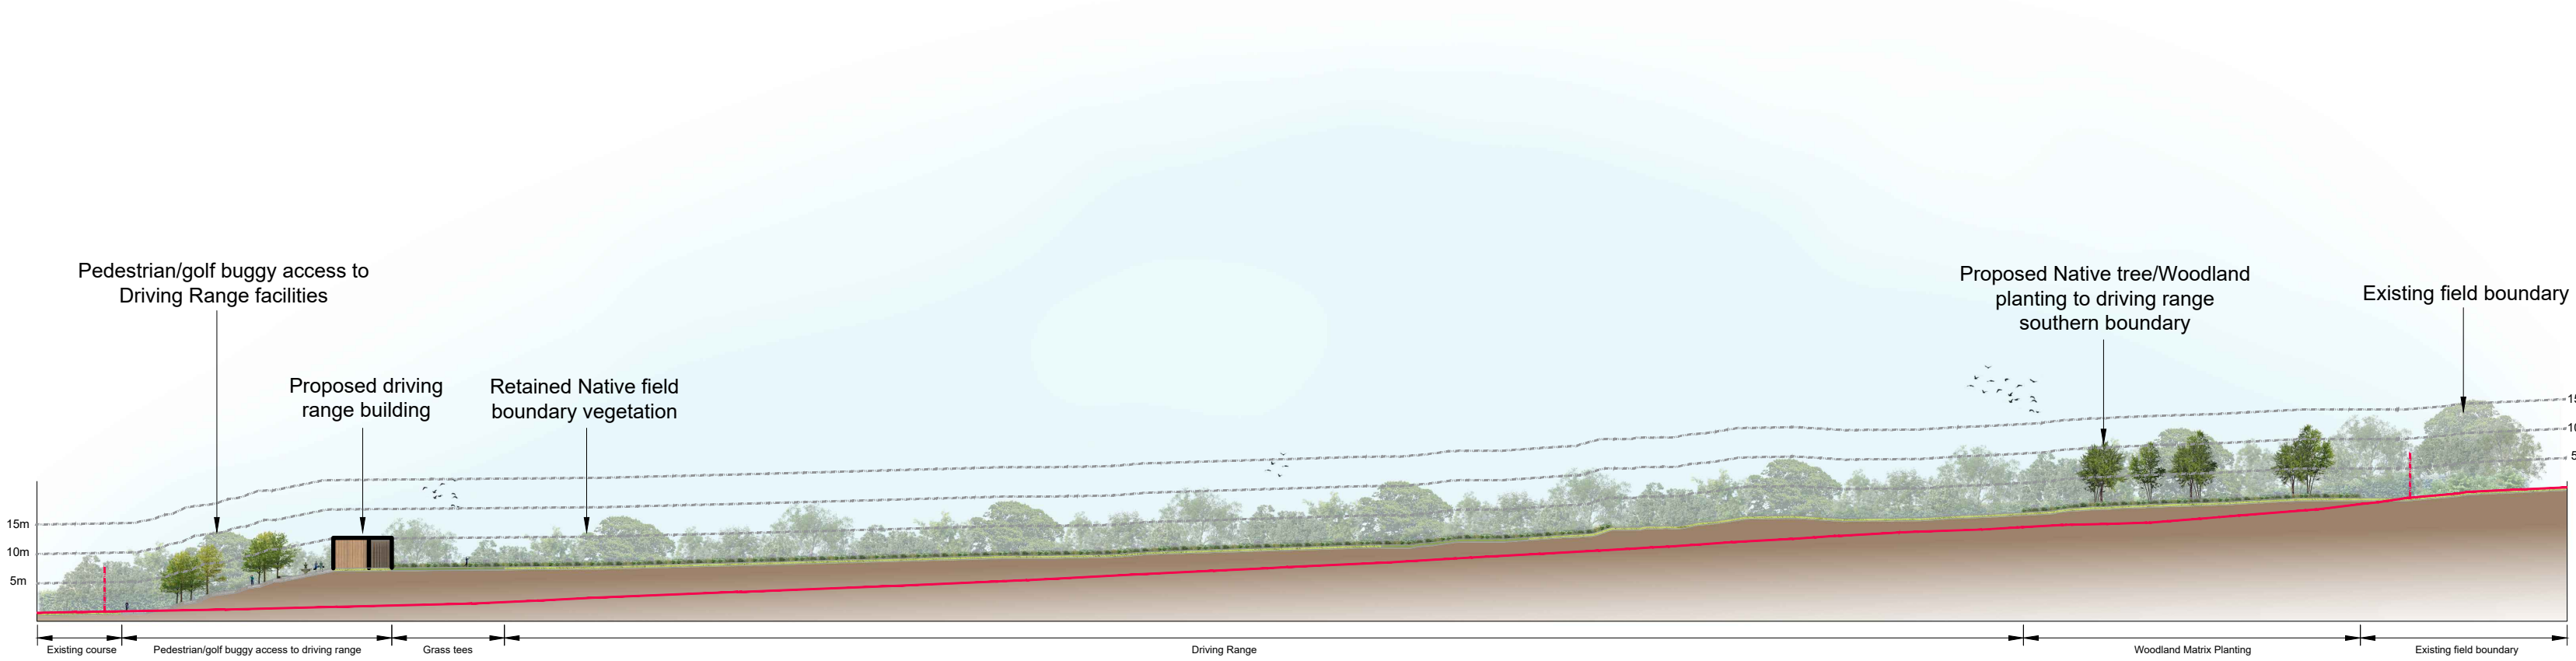

Stepped access to driving range building



Indicative Driving Range building



Grassed tees to driving range



Existing field boundary


- NOTES:
1. This drawing is to be read in conjunction with all relevant contract drawings and specifications with any conflicting information to be brought to the attention of Deacon Design before works commence on site.
 2. Do not scale from this drawing, (except for planning application purposes only) always work to noted dimensions.
 3. All given dimensions in mm.

Existing landform profile to proposed section lines

Contours @ 5m intervals

Site Boundary

Location Plan
Not to scale

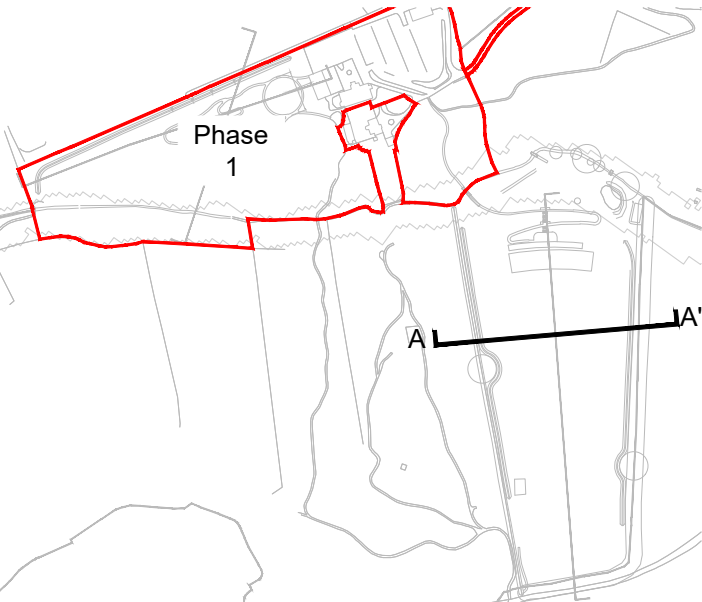

FINAL

DATE	DRAWN	DESCRIPTION OF REVISION	REVISION LETTER	CHECKED BY
DRAWING STATUS				
FOR PLANNING				



DEACON DESIGN
Landscape Architecture | Masterplanning | Urban Design
1a Purbeck House, Wallington Hill, Fareham, PO16 7BJ
www.deacondesign.co.uk | info@deacondesign.co.uk
Copyright Deacon Design Ltd

PROJECT TITLE: East Horton Golf Club	
PROJECT NUMBER: DD678	PLOT DATE: 13.02.25
DRAWING SCALE: 1:1000	APPROVED BY: PD
PAPER SIZE: A1	DRAWN BY: OD
DRAWING TITLE: Phase 2 - Landscape Section Elevations 2 of 2 Section B-B'	
DRAWING NUMBER: DD678L05	REVISION LETTER: -
DRAWING FILE LOCATION: Z:\Deacon Design Ltd Dropbox\03 PROJECTS 600\DD678_East Horton Golf Club\04-Drawings\Autocad_Keycapell-Landscape Dwg\DD678L02-05_Landscape Sections.dwg	