



GENERAL NOTES:

1. This drawing is the copyright of KSA Architects Ltd and may not be copied, altered or reproduced in any form or passed on to a third party without written consent. If in doubt ASK.
2. This drawing has been produced as a guide, and is subject to further detailed information being provided, including but not limited to a full topographical survey, service enquires and an arboriculture study.

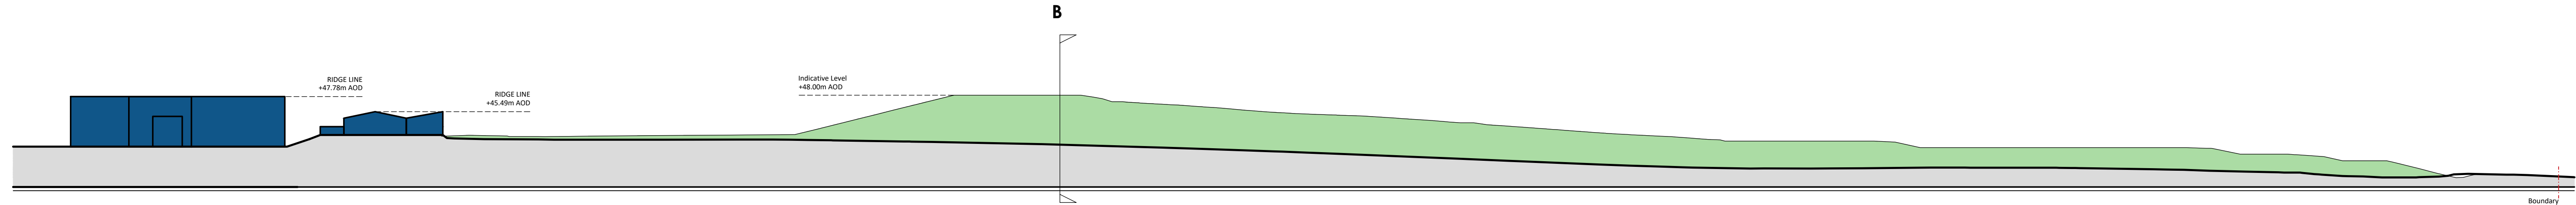


Phase 1 - Section A-A [long]
1:500 @A1

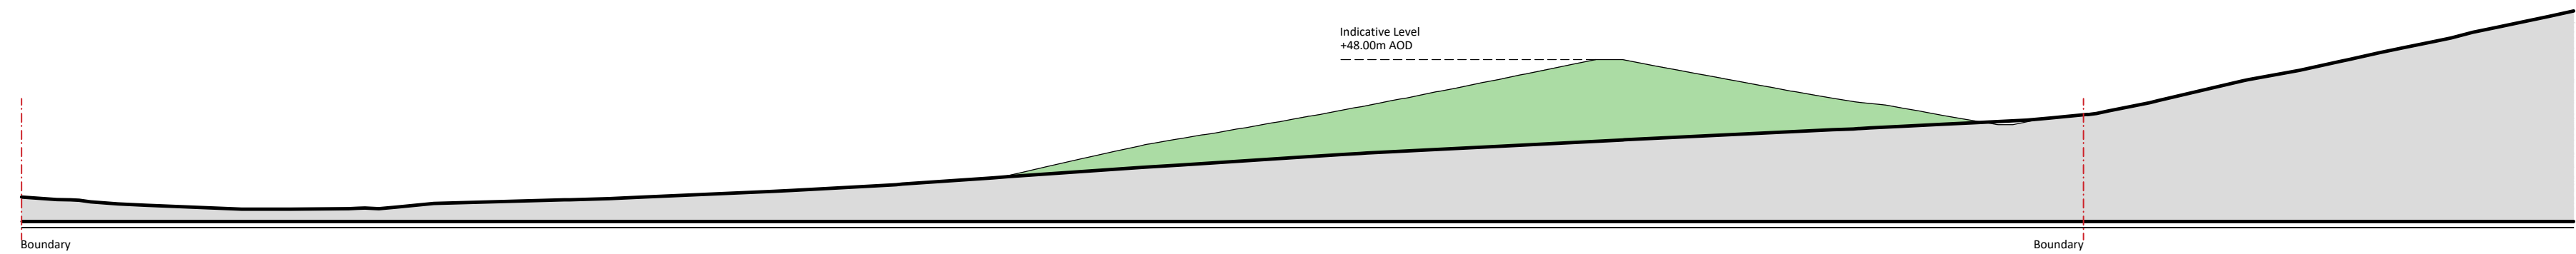


Phase 1 - Section B-B [short]
1:500 @A1


- KEY
- Existing Land Form
 - Proposed Land Form
 - Site Boundary
 - Existing Structures
 - Proposed Structure

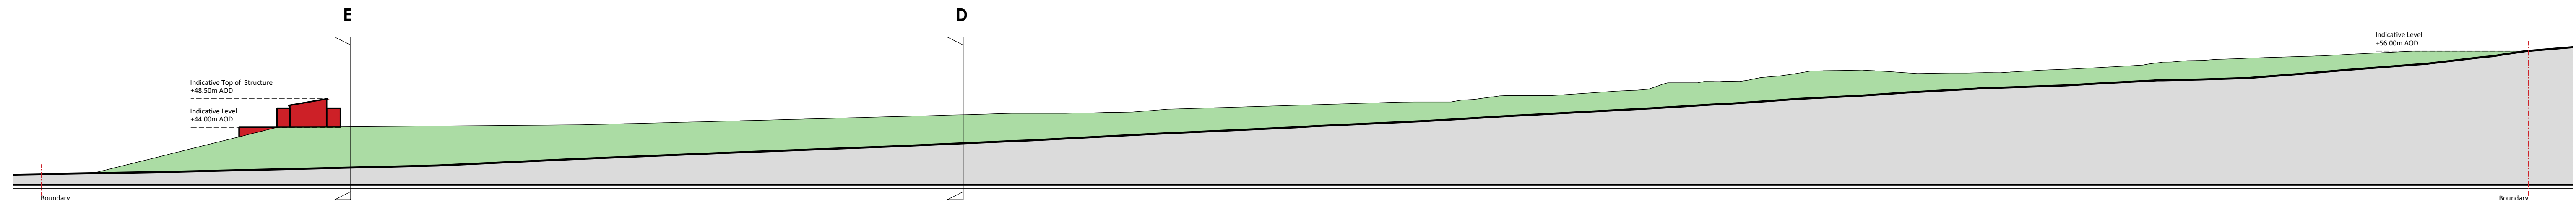


Phase 2 - Section C-C [long]
1:500 @A1

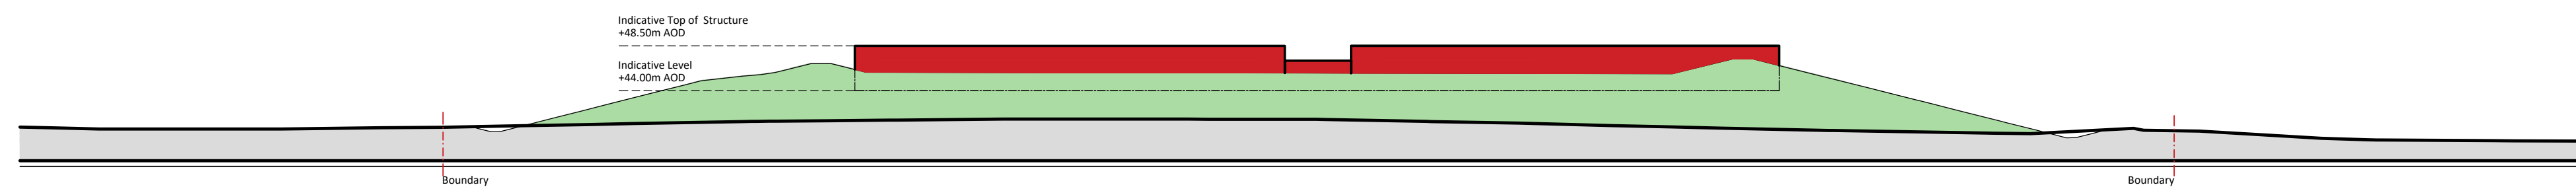

Phase 2 - Section D-D [short]
1:500 @A1

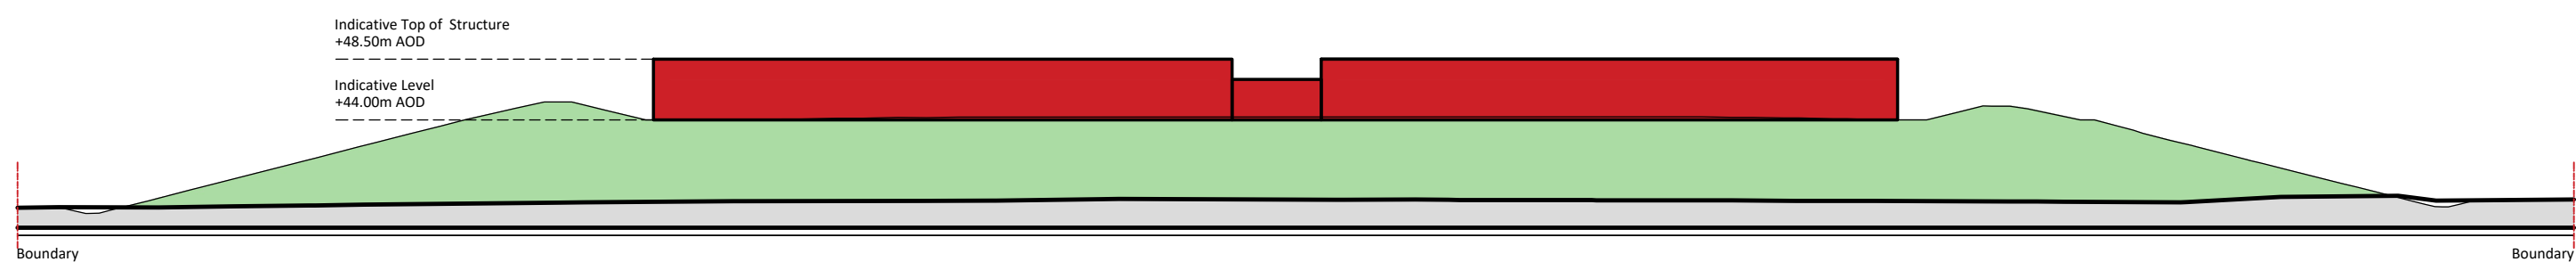

Phase 2 - Section E-E [short]
1:500 @A1

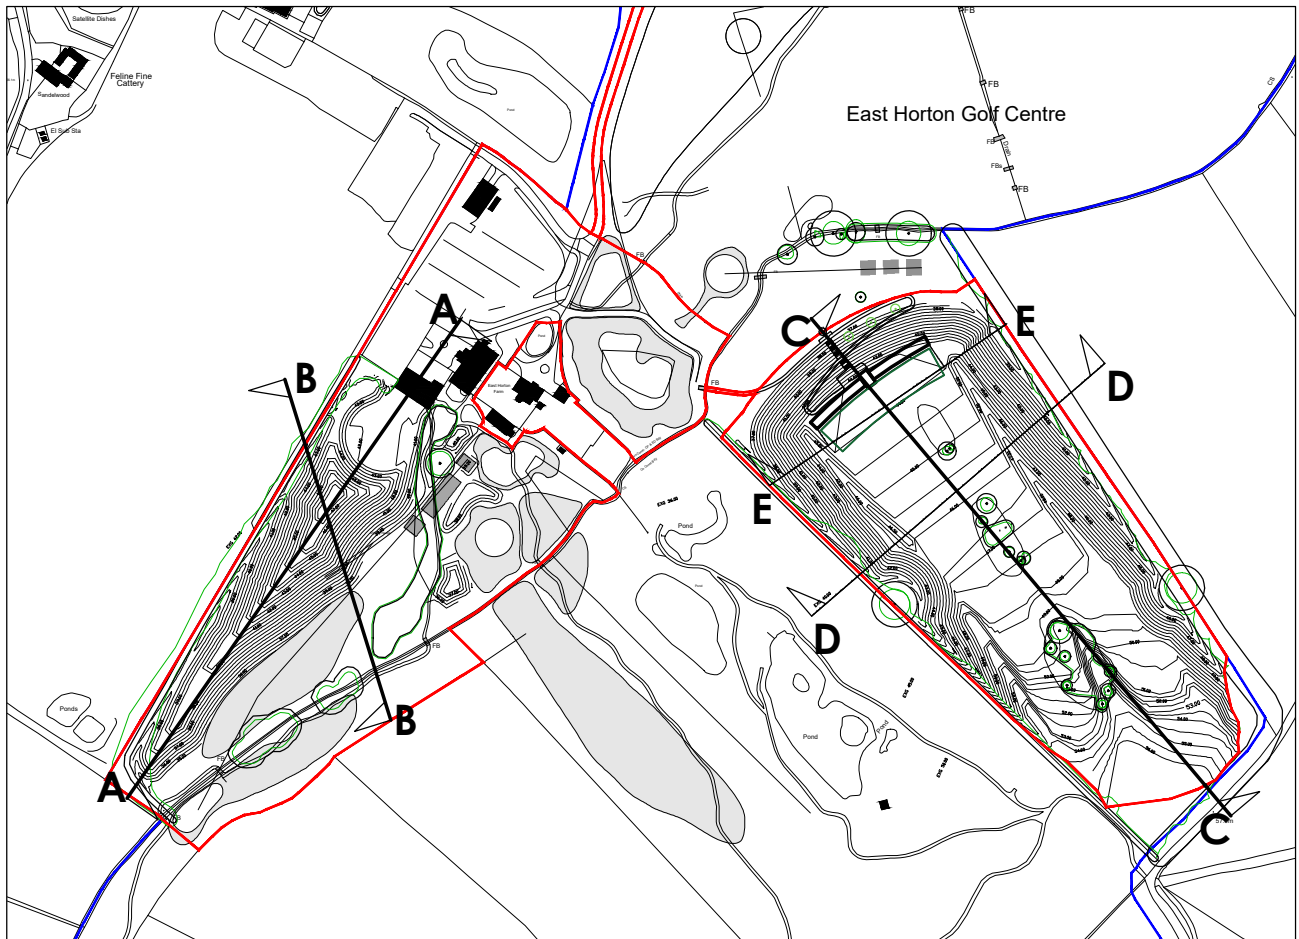

LOCATION PLAN
nts @A1

A	20.02.25	First issue	CG	DRK
Rev	Date	Description	Rev By	Ckd By



Client
EAST HORTON GOLF COURSE

Project
East Horton Golf Course

Drawing Title
**INDICATIVE LAND FORM SECTIONS
Phase 1 & 2**

Drawing Status
PRELIMINARY

Document Ref.
1317 PL200

Scale
1:500 @A1


Revision
A

Drawn By
CG

RIBA Chartered Practice

KSA Architects Ltd. Concept House
35 Kingston Crescent, North End
Portsmouth, Hampshire, PO2 8AA
Phone: 023 9267 3618
Email: info@ksaltd.co.uk
Web: www.ksaltd.co.uk

SGS

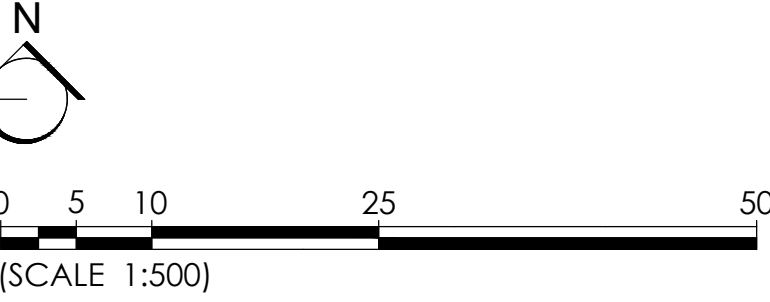

NB:
Land form based on Odyssey generated levels.