


Location Plan

Site Address: Easting: 450921 Northing: 111942

Date Produced: 05-Mar-2025

Scale: 1:2500 @A4

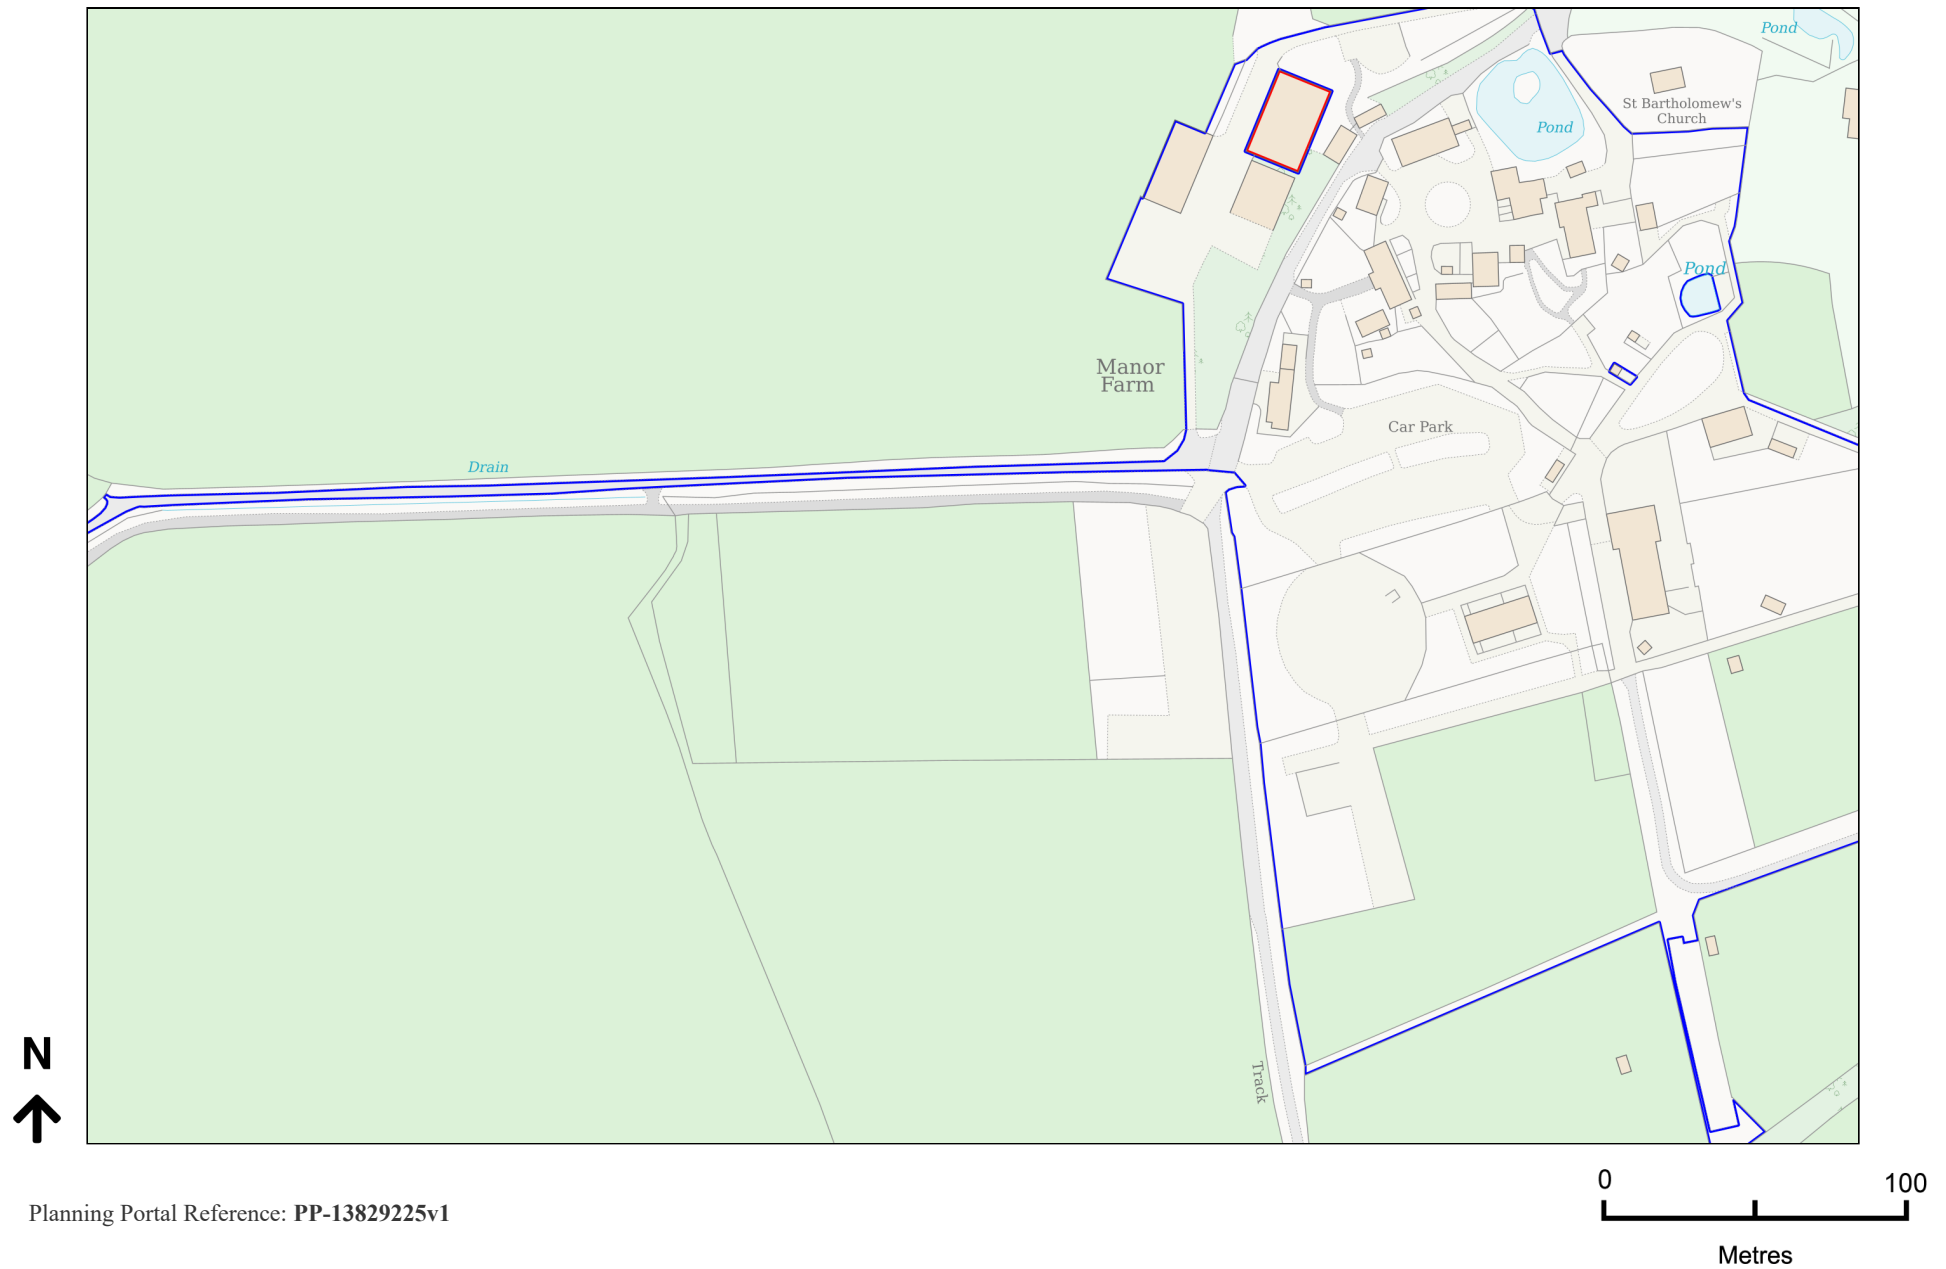

Planning Portal Reference: PP-13829225v1