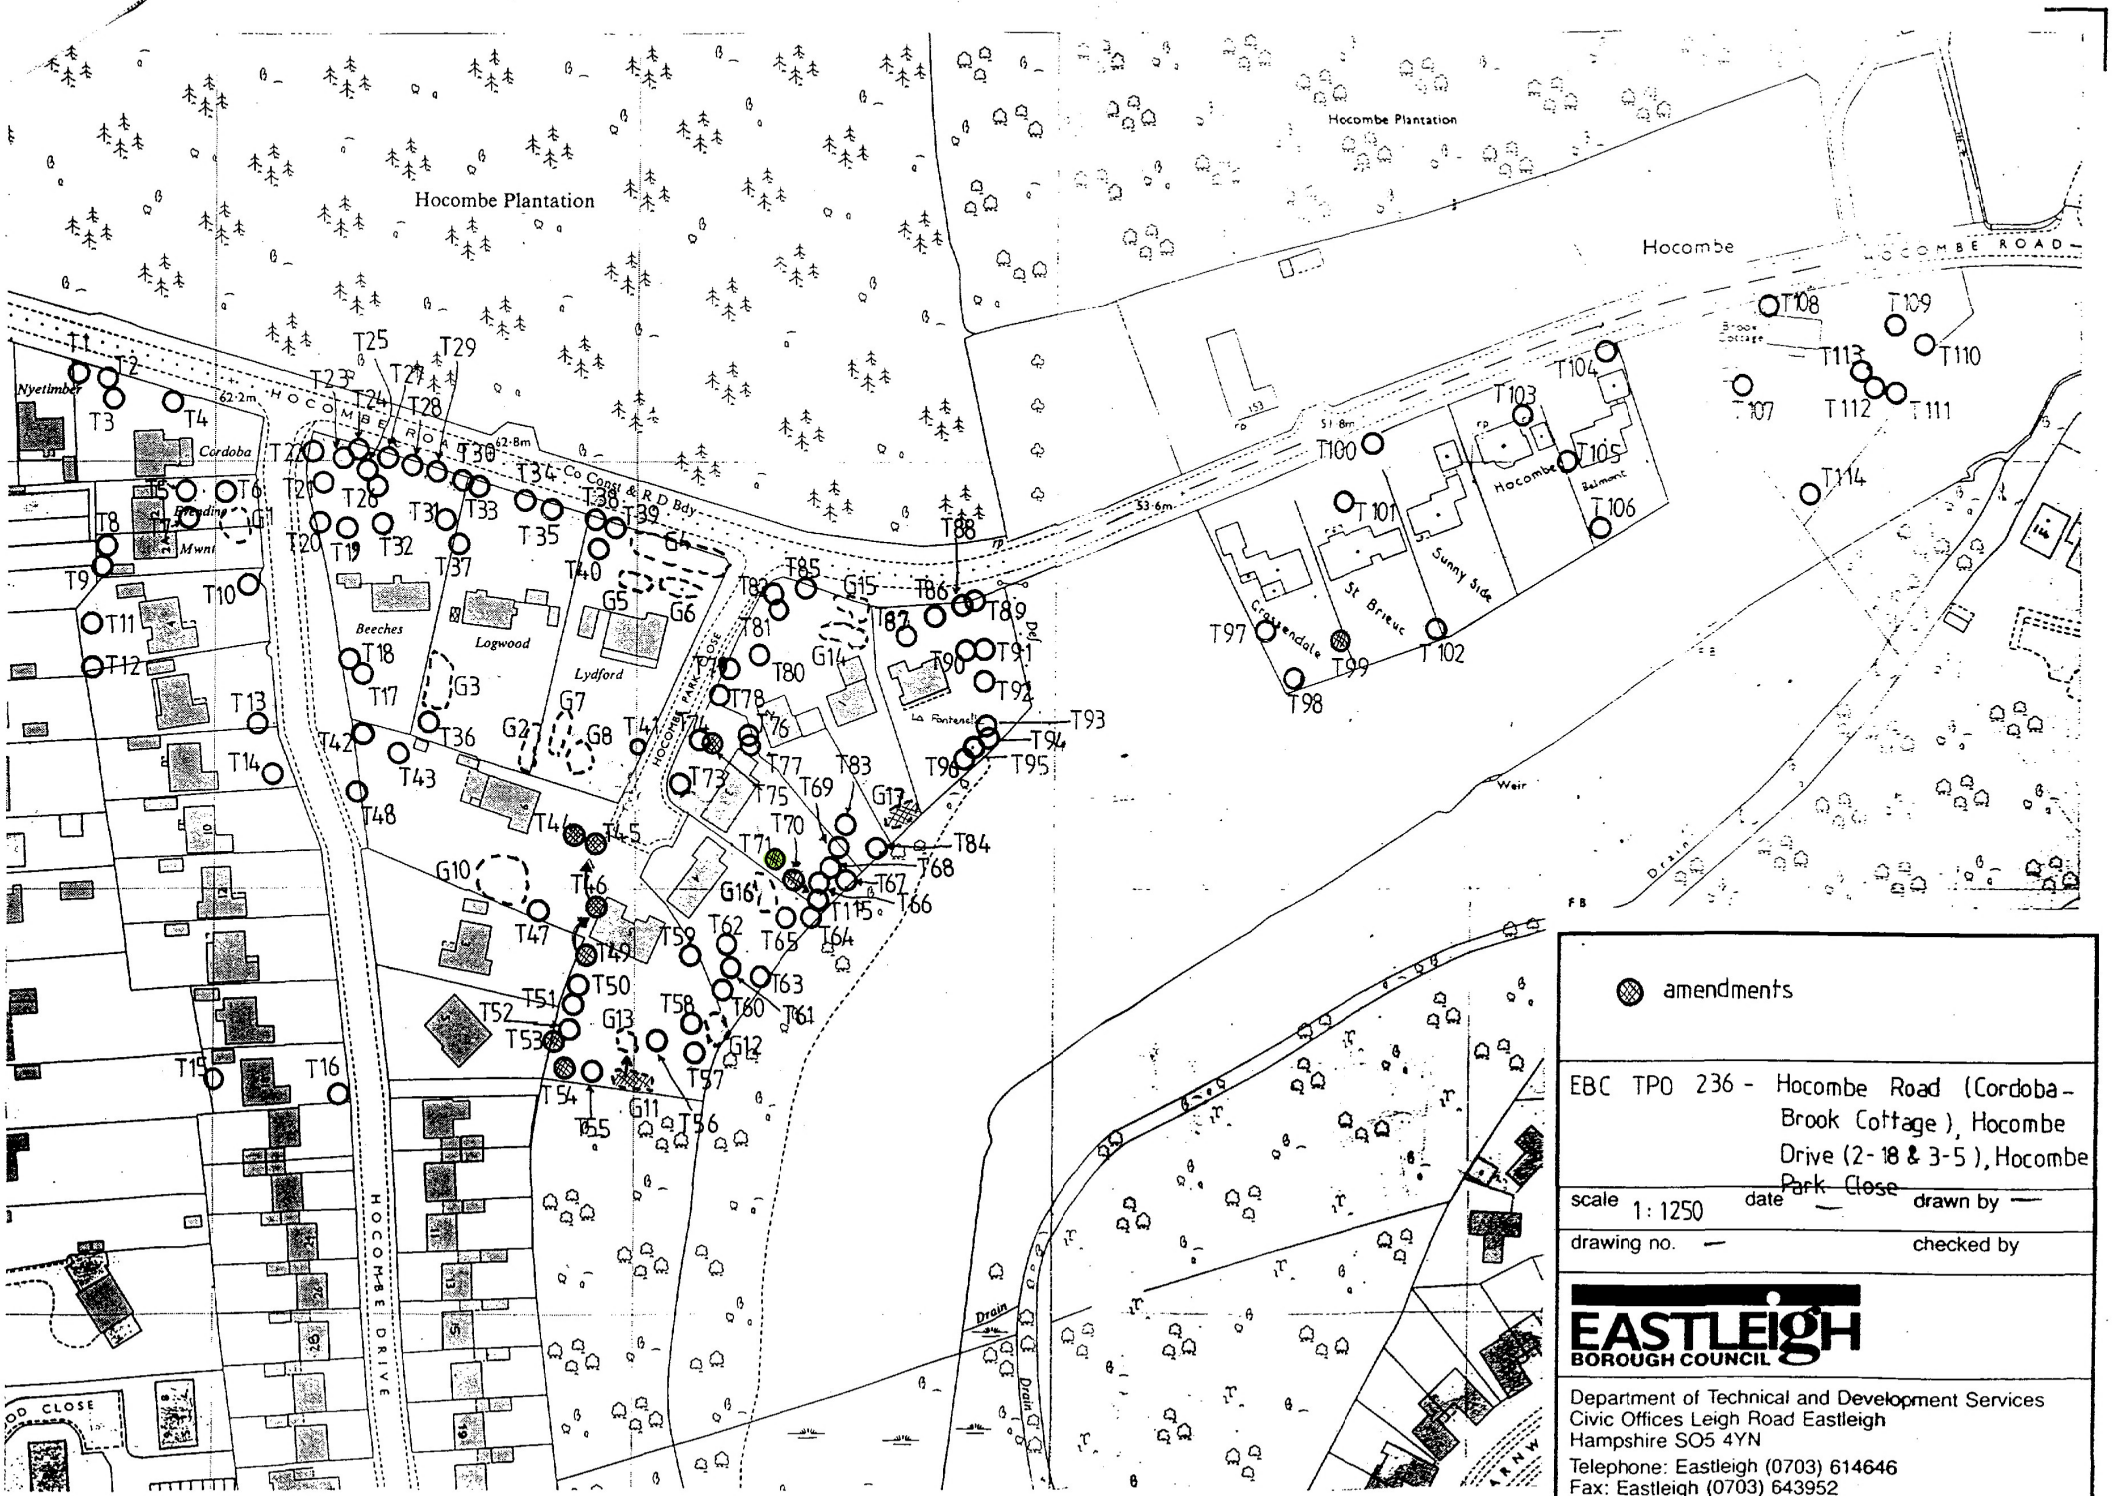

amendments

EBC TPO 236 - Hocombe Road (Cordoba - Brook Cottage), Hocombe Drive (2-18 & 3-5), Hocombe Park Close

scale 1:1250 date — drawn by —

drawing no. — checked by

EASTLEIGH BOROUGH COUNCIL

Department of Technical and Development Services
Civic Offices Leigh Road Eastleigh
Hampshire SO5 4YN
Telephone: Eastleigh (0703) 614646
Fax: Eastleigh (0703) 643952